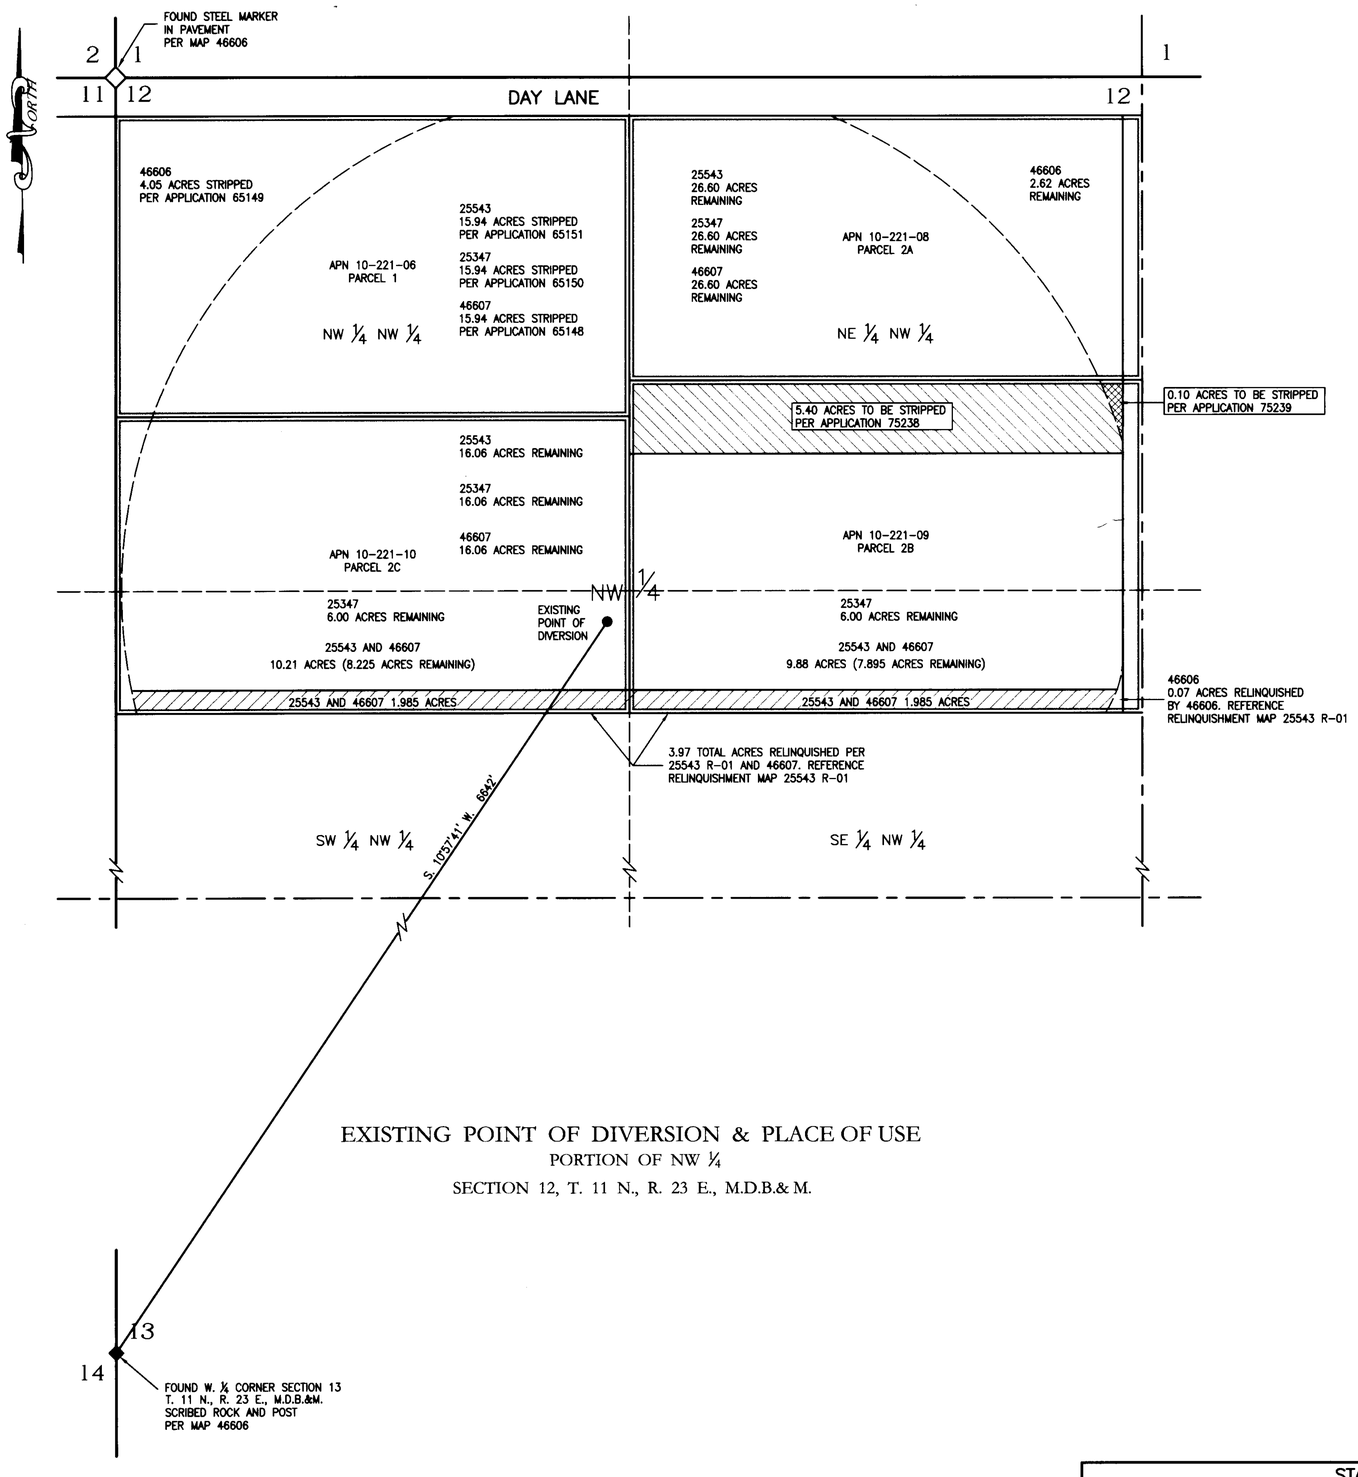

EXISTING POINT OF DIVERSION & PLACE OF USE

PORTION OF NW ¼

SECTION 12, T. 11 N., R. 23 E., M.D.B.& M.

STATE OF NEVADA
COUNTY OF CARSON } S.S.

I, DENNIS W. SMITH, BEING FIRST SWORN, DEPOSE AND SAY THAT SITE INSPECTIONS HAVE BEEN MADE BY ME, OR UNDER MY SUPERVISION AND DIRECTION, BETWEEN THE 17th JANUARY, 2007 AND THE 19th JANUARY, 2007; THAT THE LOCATION OF EACH REFERENCE MONUMENT HAS BEEN VERIFIED BY SITE INSPECTION; THAT THE POINT OF DIVERSION AND PLACE OF USE SITES HAVE BEEN INSPECTED; THAT THIS MAP CONSISTING OF 1 SHEET HAS BEEN CORRECTLY DRAWN TO THE DESIGNATED SCALE FROM SURVEYING CALCULATION NOTES PREPARED BY ME, OR UNDER MY SUPERVISION AND DIRECTION, RELYING UPON ANALYSIS OF RECORDED SURVEY MAPS AND OTHER RECORDED SURVEYING DOCUMENTS IN THE OFFICE OF THE NEVADA STATE ENGINEER; THAT THIS MAP TRULY AND CORRECTLY REPRESENTS THE EXISTING PLACE OF USE AND EXTENT OF THE WORKS USED TO DIVERT WATER FROM AN UNDERGROUND SOURCE IN LYON COUNTY BY FLYING A LIMITED PARTNERSHIP FOR IRRIGATION AND DOMESTIC PURPOSES; THAT THE EXISTING POINT OF DIVERSION, THE APPROXIMATE LOCATION AND SIZE AND NAMES OF ALL OTHER WORKS OR STREAMS WHICH ARE CROSSED BY, OR CONNECTED WITH THE SAID WORKS ARE FULLY AND CORRECTLY DESIGNATED THEREON.

PROFESSIONAL ENGINEER STATE OF NEVADA
DENNIS W. SMITH
EXPIRES 6/30/08
CIVIL
No. 10152

1/30/07

STATE WATER RIGHT SURVEYOR No. 1065
NV P.E. 10152

SUBSCRIBED AND SWORN TO BEFORE ME ON THIS 30 DAY OF January, 2007.

Sandra L. Winchell
NOTARY PUBLIC IN AND FOR Douglas COUNTY, NEVADA.

MY COMMISSION EXPIRES 08-07-2010

SANDRA L. WINCHELL
NOTARY PUBLIC
STATE OF NEVADA
No.94-0354-8 My Appt. Exp. Aug. 7, 2010

REFERENCE DOCUMENTS

1. MAP FILED IN SUPPORT OF APPLICATIONS 46606 & 46607 ON FILE IN THE OFFICE OF THE NEVADA STATE ENGINEER.
2. MAP FILED IN SUPPORT OF RELINQUISHMENT 25543 R-01

BASIS OF BEARING:

MAGNETIC NORTH – VAR. 16°30' E PER RELINQUISHMENT MAP FILED IN SUPPORT OF 25543 R-01

LEGEND

- PARCEL BOUNDARY LINE
- EXISTING POINT OF DIVERSION – PERMIT 25347, 25543, 46606 & 46607
- FOUND WEST 1/4 SECTION CORNER SECTION 13 AS NOTED
- FOUND SECTION CORNER AS NOTED
- 0.10 ACRES TO BE STRIPPED BY APPLICATION 75239
- 5.40 ACRES TO BE STRIPPED BY APPLICATION 75238
- 3.97 ACRES RELINQUISHED PER 25543 R-01 AND 46607

200 100 0 200 400 600

GRAPHIC SCALE: 1" = 200'

STATE ENGINEER'S USE

75238 & 39

FILED
FEB 28 2007
STATE ENGINEER'S OFFICE

2007 FEB 28 PM 4:28

MAP

TO ACCOMPANY APPLICATION TO CHANGE THE POINT OF DIVERSION AND PLACE OF USE OF A PORTION OF WATER AS APPROPRIATED UNDER PERMIT 25347, CERTIFICATE 7556 AND PERMIT 46606, CERTIFICATE 11205

FOR: IRRIGATION & DOMESTIC PURPOSES
BY: FLYING A LIMITED PARTNERSHIP
FROM: UNDERGROUND SOURCE

LYON COUNTY NEVADA

WESTERN
ENGINEERING & SURVEYING SERVICES
3032 SILVER SAGE DRIVE
CARSON CITY NEVADA 89701
(775) 884-3200 FAX (775) 884-3211

75239 75238