SHEET NO. 1 OF 1 SHEETS.

HIGH DESERT ENGINEERING
CONSULTING ENGINEERING & SURVEYING
640 IDAHO STREET
ELKO, NEVADA 89801
(702) 738-4053

W206028

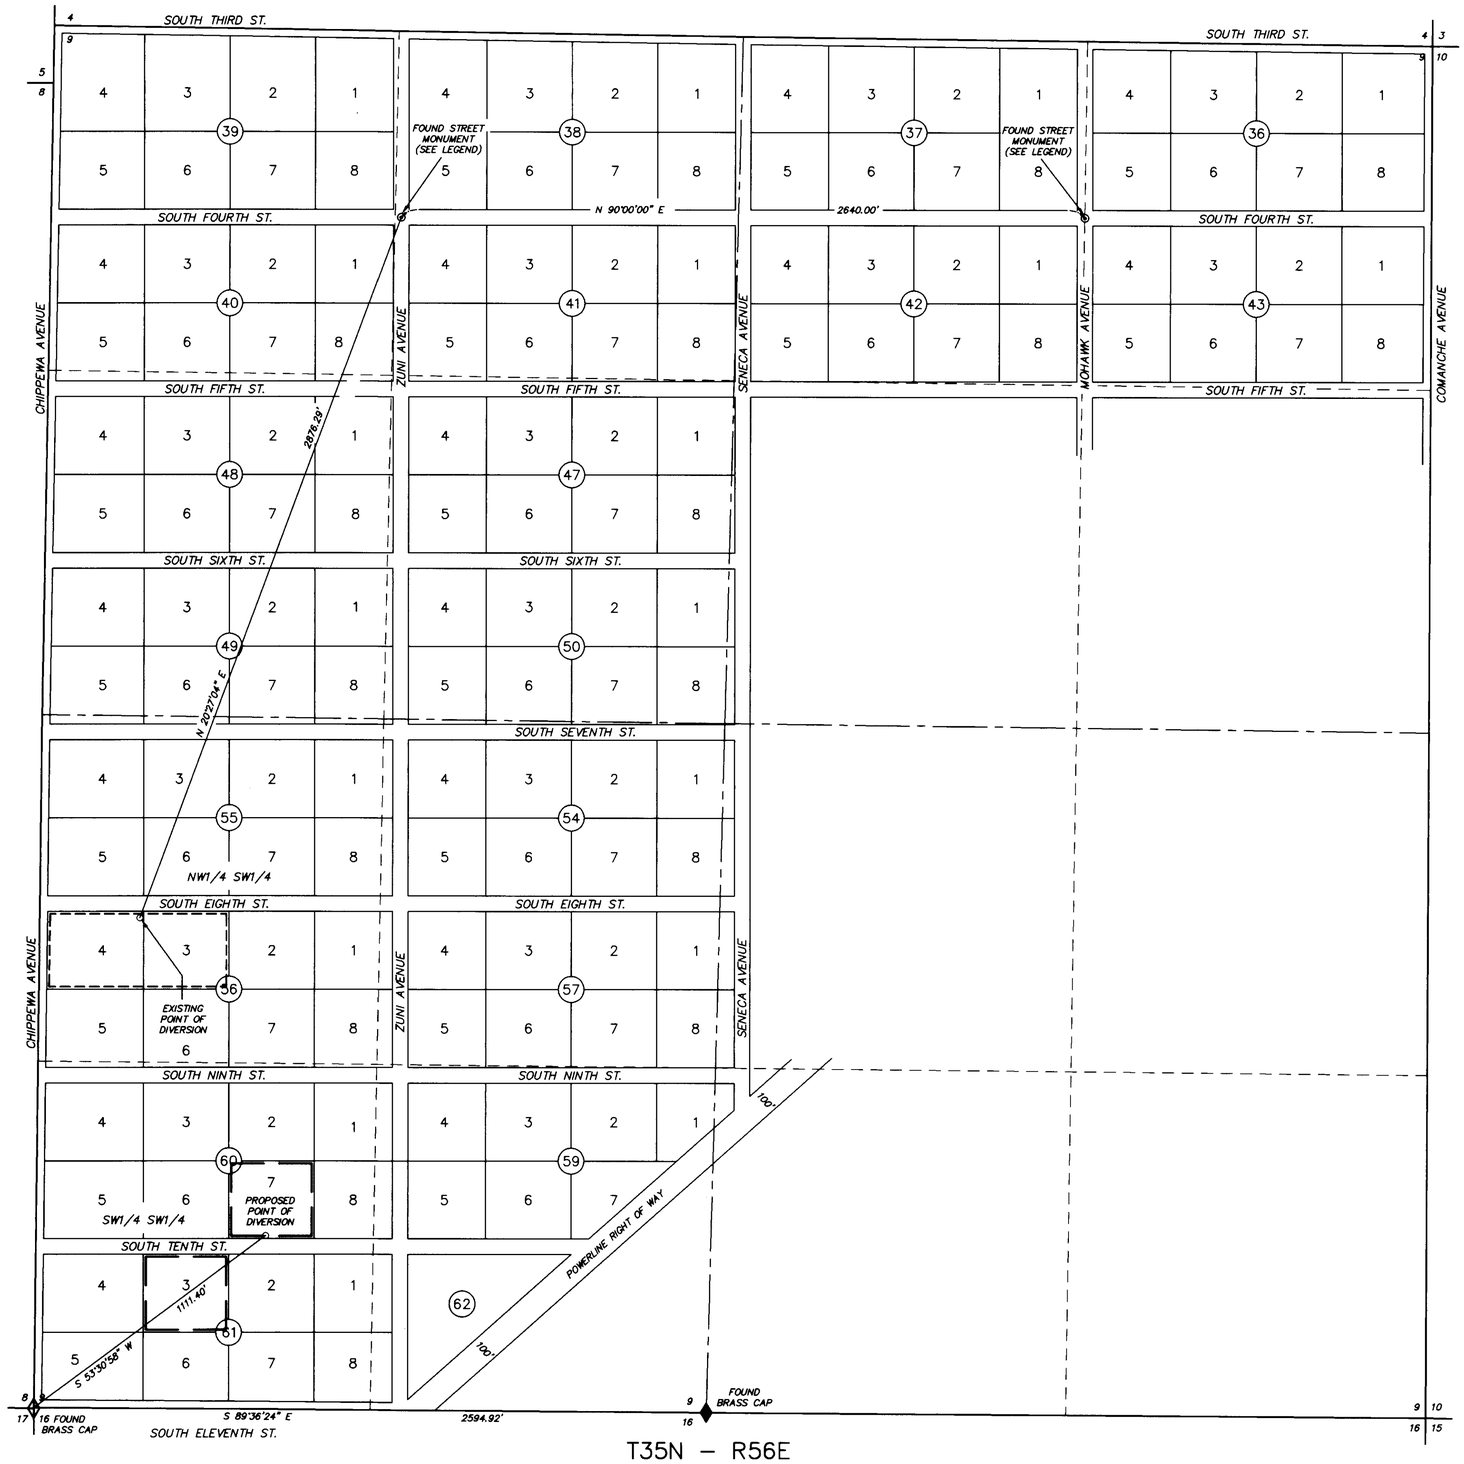

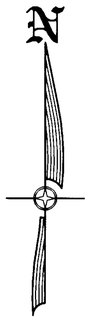

1"=300'

STATE OF NEVADA }
COUNTY OF ELKO } SS.

I, ROBERT E. MORLEY, BEING FIRST DULY SWORN, DEPOSE AND SAY THAT THIS MAP, CONSISTING OF 1 SHEET, NUMBERED FROM 1 TO 1, INCLUSIVE, HAS BEEN CORRECTLY DRAWN TO THE DESIGNATED SCALE FROM FIELD NOTES OF A SURVEY MADE BY ME, OR UNDER MY SUPERVISION AND DIRECTION, BETWEEN THE 28TH DAY OF DECEMBER, 2006, AND THE 29TH DAY OF DECEMBER, 2006; THAT IT TRULY AND CORRECTLY REPRESENTS THE PROPOSED LOCATION AND EXTENT OF THE WORKS USED TO DIVERT WATER FROM UNDERGROUND, IN ELKO COUNTY, NEVADA, BY R. JEFF WILLIAMS AND DESSA K. WILLIAMS, FOR QUASI-MUNICIPAL PURPOSES. THAT THE PROPOSED POINT OF DIVERSION, THE APPROXIMATE LOCATION AND SIZE OF THE DIVERTING CHANNEL OR OTHER CONDUIT, THE PLACE AND MANNER OF USE, AND THE LOCATION AND NAMES OF ALL OTHER WORKS OR STREAMS WHICH ARE CROSSED BY, OR CONNECTED WITH THE SAID WORKS, ARE FULLY AND CORRECTLY DESIGNATED THEREON.

Robert E. Morley

PROFESSIONAL LAND SURVEYOR ROBERT E. MORLEY No. 6203 Exp. 12-31-07 STATE OF NEVADA

1/2/07

STATE WATER RIGHT SURVEYOR NO. 668

SUBSCRIBED AND SWORN TO BEFORE ME
THIS 2nd DAY OF January, 2007.

Charlene A. Jones

NOTARY PUBLIC IN AND FOR ELKO COUNTY, NEVADA.
MY COMMISSION EXPIRES Feb. 8, 2010

CHARLENE A. JONES
NOTARY PUBLIC • STATE of NEVADA
Elko County • Nevada
CERTIFICATE # 02-73250-6
APPT. EXP. FEB. 8, 2010

BASIS OF BEARINGS: THE LINE BETWEEN THE FOUND SOUTHWEST CORNER AND THE SOUTH 1/4 CORNER OF SECTION 9, T.35 N., R.56 E., M.D.B.&., AS SHOWN ON THE SUBDIVISION MAP OF MEADOW VALLEY RANCHOS, UNIT NO. 3, ON FILE IN THE OFFICE OF THE ELKO COUNTY RECORDER, ELKO, NEVADA, FILE NO. 10835, TAKEN AS S 89° 36' 24" E.

300 0 300 600 900 1200

SCALE: 1"=300'

LEGEND

◇ = FOUND SECTION CORNER AS NOTED.

◆ = FOUND 1/4 CORNER AS NOTED.

⊙ = FOUND CENTERLINE STREET MONUMENT AS NOTED.

—— —— —— —— —— = PROPOSED PLACE OF USE

- = EXISTING PLACE OF USE

STATE ENGINEERS USE

75241

FILED
JAN 08 2007
STATE ENGINEER'S OFFICE

2007 JAN -8 PM 3:03

MAP TO ACCOMPANY APPLICATION TO CHANGE THE POINT OF DIVERSION AND PLACE OF USE UNDER PERMIT NO. 63354 FOR QUASI-MUNICIPAL USE BY R. JEFF WILLIAMS AND DESSA K. WILLIAMS FROM UNDERGROUND IN ELKO COUNTY, NEVADA

75241