CLD SURVEYING
WATER RIGHTS & LAND
P. O. BOX 7316
INCLINE VILLAGE, NEVADA 89452
CONN DAVIS, Surveyor Phone 1-775-831-7539

LEGEND

- BLM BRASS CAP
- NON BLM AL CAP
- 1/2 METAL POST
- DIVERSION POINT

N

0 600' 1200' 1800' 2400' 3000'

SCALE: 1"=600'

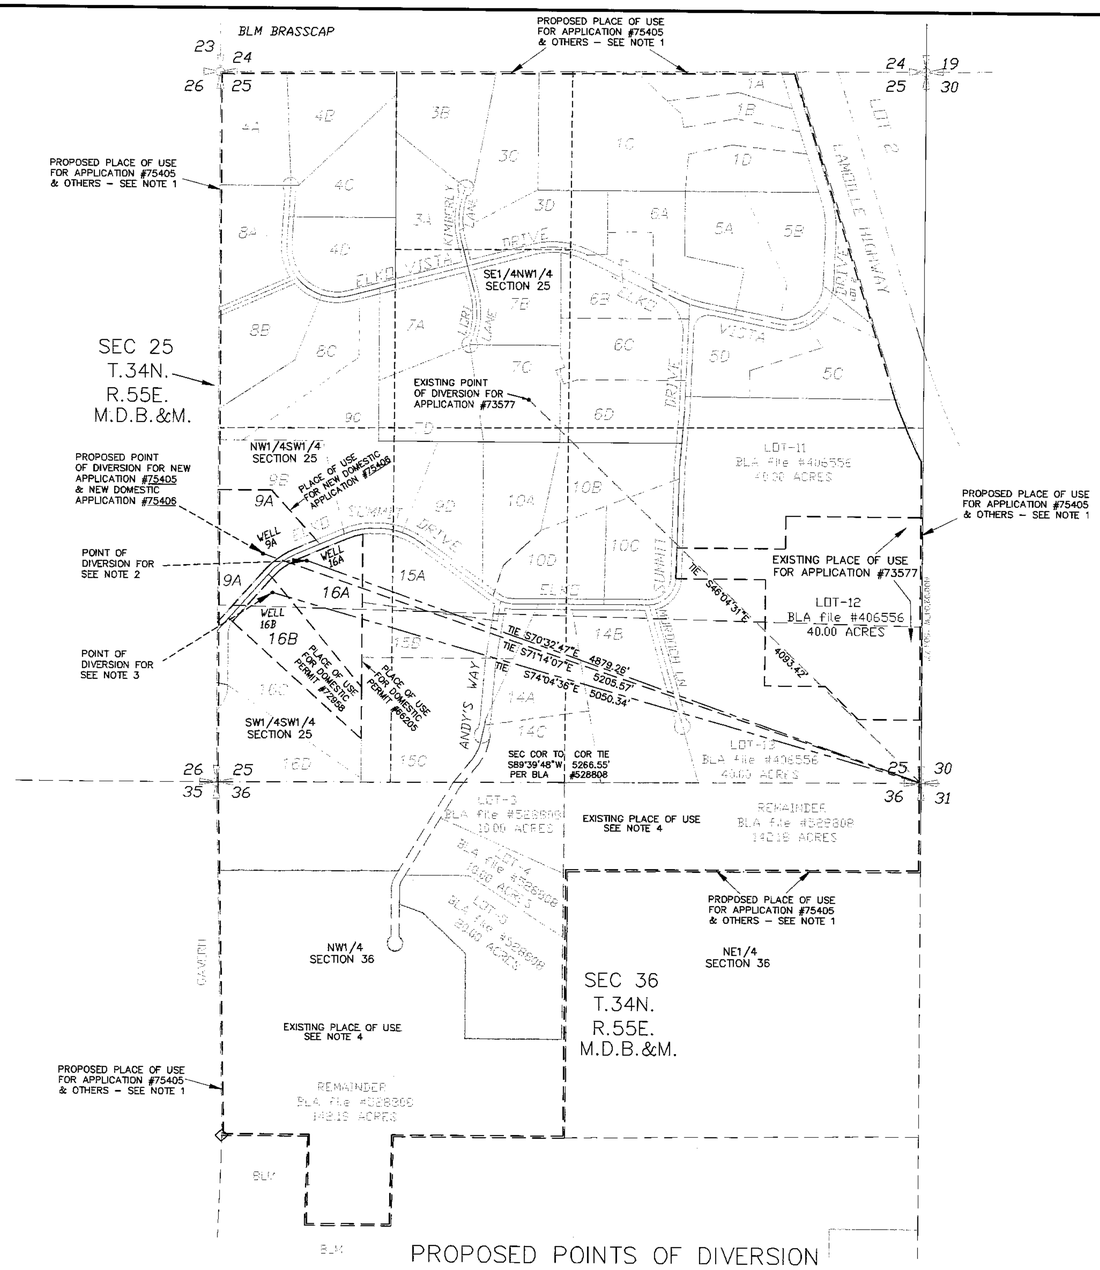

PROPOSED POINTS OF DIVERSION AND PLACES OF USE FOR APPLICATIONS (NEW #75405 & #75406)

STATE OF NEVADA
COUNTY OF WASHOE

I, CONN DAVIS BEING FIRST DULY SWORN DO DEPOSE AND SAY THAT THIS MAP CONSISTING OF ONE SHEET HAS BEEN CORRECTLY DRAWN TO THE DESIGNATED SCALE FROM FIELD NOTES OF A SURVEY MADE UNDER MY SUPERVISION AND WAS COMPLETED ON 03-01-2007 AND THAT IT CORRECTLY REPRESENTS THE PROPOSED LOCATION AND EXTENT OF THE WORKS USED TO DIVERT WATER FROM AN UNDER GROUND SOURCE, COUNTY OF ELKO, STATE OF NEVADA, BY Elko Summit Limited

FOR Quasi Municipal Uses
THAT THE POINTS OF DIVERSION AND LOCATIONS OF USE ARE FULLY AND CORRECTLEY SHOWN.

PROFESSIONAL LAND SURVEYOR CONN DAVIS Exp. 12/31/08 No. 7880 STATE OF NEVADA 4/19/07

Conn Davis
CONN DAVIS (STATE WATER RIGHTS SURVEYOR # 835)

SUBSCRIBED AND SWORN TO BEFORE ME THIS 19th DAY OF April 200 7

BY CONN DAVIS, PLS-7880

NOTARY PUBLIC IN AND FOR THE COUNTY OF WASHOE, STATE OF NEVADA

MY COMMISSION EXPIRES ON 8/19/07

SAMANTHA FRANSSEN
Notary Public - State of Nevada
Appointment Recorded in Washoe County
No: 03-84946-2 - Expires August 19, 2007

THE BASE OF BEARING IS THE SOUTH LINE OF OF SECTION 25, T.34N., R.55E., M.D.B.&M., BEING S 89°39'48" W PER BLA #528808.

NOTE 1) A LETTER TO TOM GALLAGER DATED MARCH 1, 2007, AMENDS THE PLACE OF USE FOR THE FOLLOWING: APPLICATIONS 73578, 73579, 73580, 73820 & 73821.

NOTE 2) THE POINT OF DIVERSION FOR THE FOLLOWING: APPLICATIONS 73578, 73579 & 73820, AND FOR THE DOMESTIC PERMIT 66205.

NOTE 3) THE POINT OF DIVERSION FOR THE FOLLOWING: APPLICATIONS 73580, 73821, AND FOR THE DOMESTIC PERMIT 72958.

NOTE 4) THE EXISTING PLACE OF USE FOR THE FOLLOWING APPLICATIONS 73578, 73579, 73580, 73820 & 73821, AMENDED IN THE MARCH 1, 2007 LETTER.

STATE ENGINEER'S USE

FILED APR 20 2007

0522ECBC-02-26-07-b.DWG

MAP TO ACCOMPANY APPLICATIONS FROM AN UNDERGROUND SOURCE TO CHANGE THE POINT OF DIVERSION AND PLACE OF USE FOR QUASI-MUNICIPAL USE UNDER APPLICATION #73577 (NEW #75405), & TO APPROPRIATE WATER UNDER A NEW DOMESTIC PERMIT (NEW #75406)

by, Elko Summit Limited
19 W. Hannum Blvd.
Saginaw, MI 48602-1938

IN ELKO COUNTY, NEVADA

DRAWN BY CONN | REV 4-19-2007

73821 73820 73580 73579 73578 75406 75405