FROM WRID

5. 5.1994 12135

81599

Per telephone Call
-5-94 with R. Thayer
he will delete 6.7 ac.
SE¼ of NE¼ and 25.5 ac.
W¼ of NE¼ for Total
of 32.2 ac. - add
6.9 ac. to SE+SW¼'s
section 6 and
3 ac. to North West
side of Road - SE¼ of
Sect 6 -

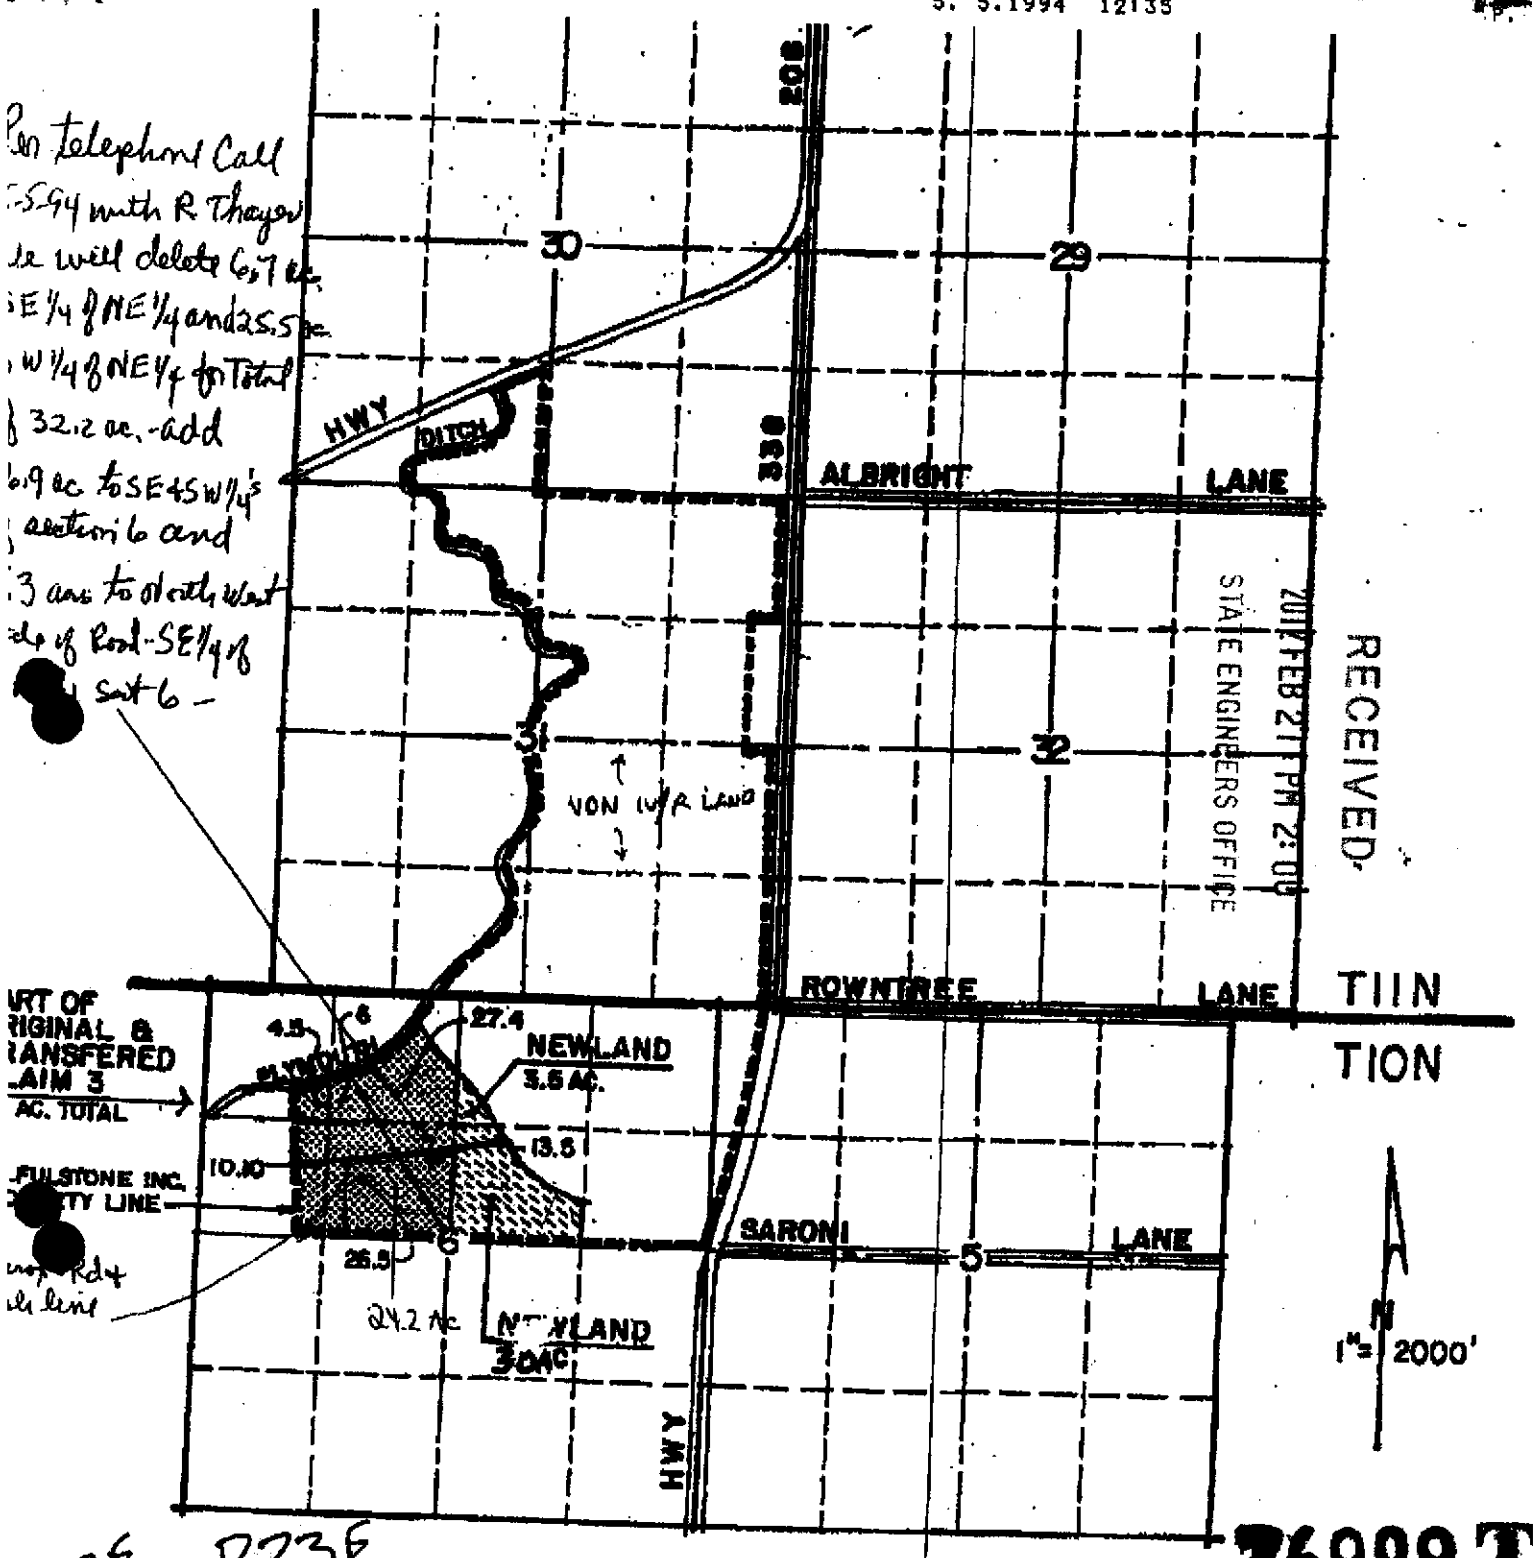

RECEIVED
2007 FEB 27 PM 2:09
STATE ENGINEERS OFFICE

76999T

PROVISIONAL

PRESENT WATER RIGHTS MAP-LOCATION Nº 3

OWNERSHIP: F.M. FULSTONE INC.

DATE DRAWN: FEB. 12, 1986

Proposed Place of Use for

75484T

SHEET 1 OF

FILED
MAR 26 2007
STATE ENGINEER'S OFFICE