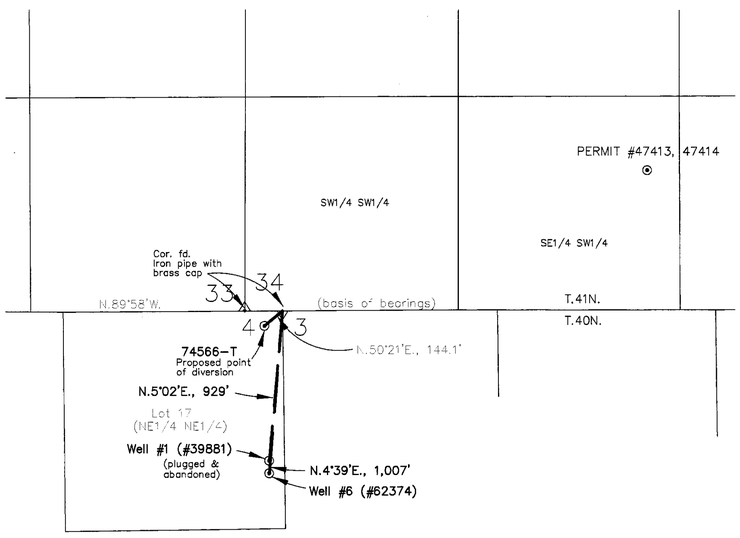

T.40,41N.,R.54E.,M.D.M.

POINT OF DIVERSION DETAIL

SCALE: 1" = 500'

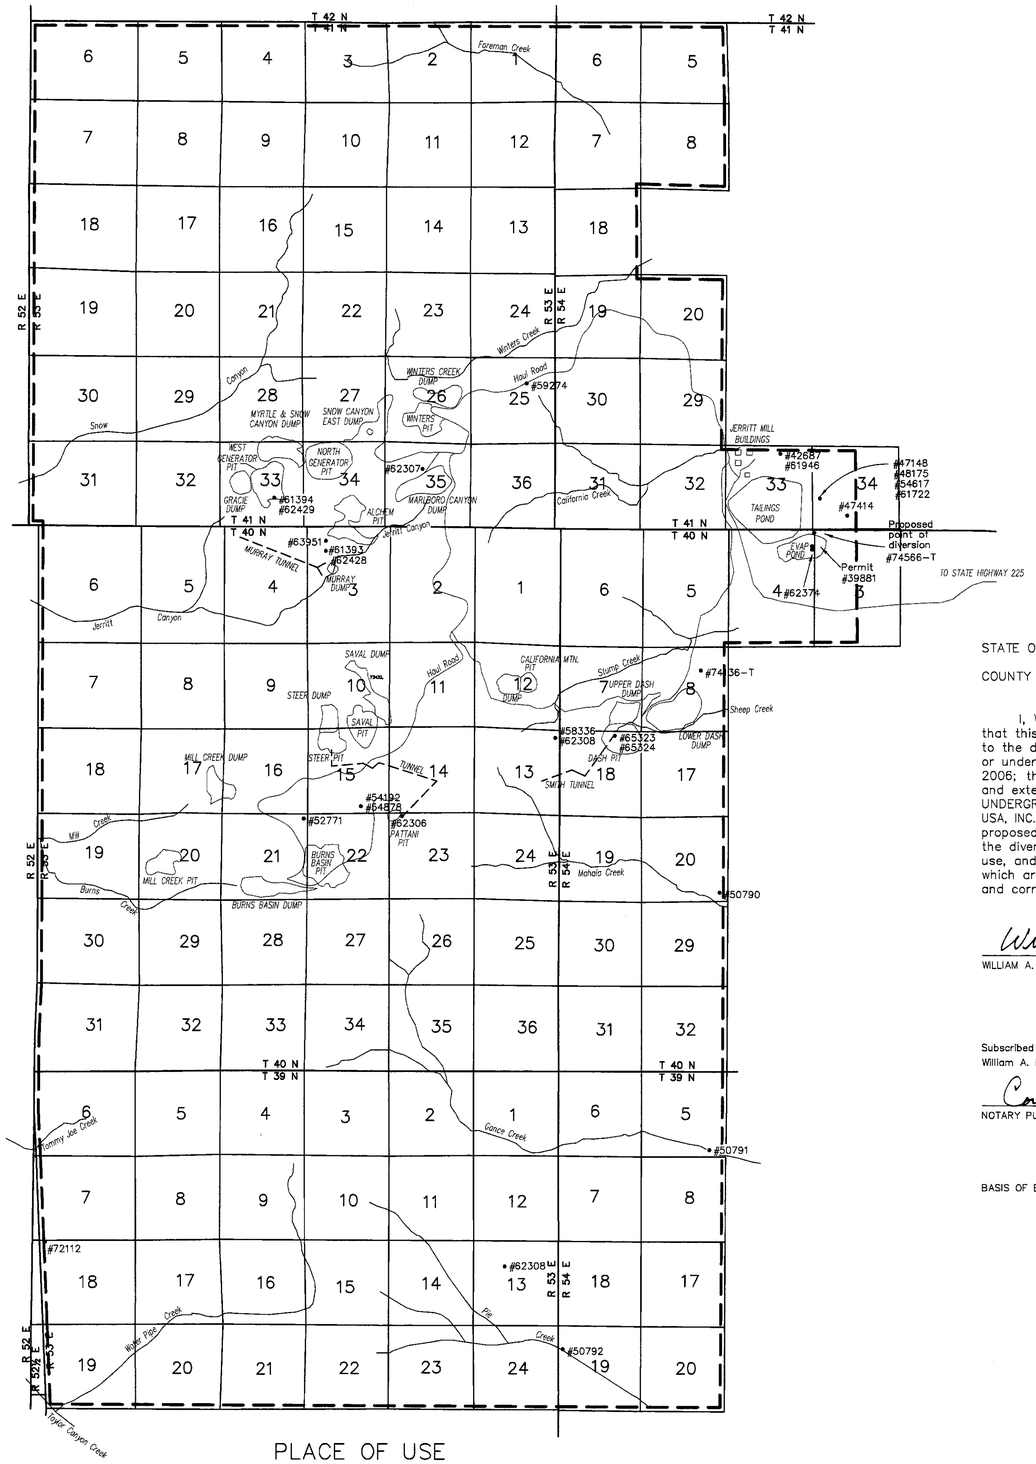

PLACE OF USE

T.39,40,41N.,R.53,54E.
M.D.M.

STATE OF NEVADA }
COUNTY OF ELKO } S.S.

I, William A. Nisbet, being first duly sworn, depose and say that this map, consisting of one sheet, has been correctly drawn to the designated scale from field notes of a survey made by me, or under my supervision and direction, on the 6th day of July, 2006; that it truly and correctly represents the proposed location and extent of the works used to divert water from an UNDERGROUND SOURCE in ELKO COUNTY, by QUEENSTAKE RESOURCES USA, INC., for MINING, MILLING & DOMESTIC purposes. That the proposed point of diversion, the approximate location and size of the diverting channel or other conduit, the place and manner of use, and the location and names of all other works or streams which are crossed by, or connected with, the said works are fully and correctly designated thereon.

William A. Nisbet 4/02/07 Exp. 12/31/07
WILLIAM A. NISBET, state water-right surveyor

Subscribed and sworn to before me this 2 day of April 2007, by William A. Nisbet.

Coralee Griswold
NOTARY PUBLIC in and for ELKO COUNTY, NEVADA.

CORALEE GRISWOLD
Notary Public, State of Nevada
Appointment No. 94-1860-6
My Appt. Expires May 29, 2010

BASIS OF BEARINGS: North line Sec. 4, as shown on official plat of resurvey of T.40N.,R.54E.,M.D.M.

LEGEND

- - - PROPOSED PLACE OF USE BOUNDARY
◊ SECTION CORNER
• POINT OF DIVERSION

0 5,000 10,000 15,000 20,000 25,000

SCALE: 1"=5,000'

NO.	BY	DATE	DESCRIPTION	CHK'D	APP'D

REVISIONS

DRAWN BY	ZKS	APPROVED BY	
JOB NO.	2004.002	DATE	04-02-2007

CHILTON Engineering and Surveying, LTD
(702) 738-2121 421 Court Street Elko, Nevada 89801

W06026 1/1

STATE ENGINEER'S USE

FILED
APR 05 2007
STATE ENGINEER'S OFFICE

2007 APR -5 PM 1:32

MAP TO ACCOMPANY APPLICATION TO CHANGE POINT OF DIVERSION & PLACE OF USE OF WATER HERETOFORE APPROPRIATED UNDER PERMITS #39881 (cert #11893) & #62374

FOR MINING, MILLING & DOMESTIC PURPOSES (S)

BY **QUEENSTAKE RESOURCES USA, INC.**

FROM AN UNDERGROUND SOURCE
IN ELKO COUNTY

W06026

86110T 75514 75513