PORTIONS OF SECTION 4, T.22N., R.21E., M.D.M.
WASHOE COUNTY, NEVADA

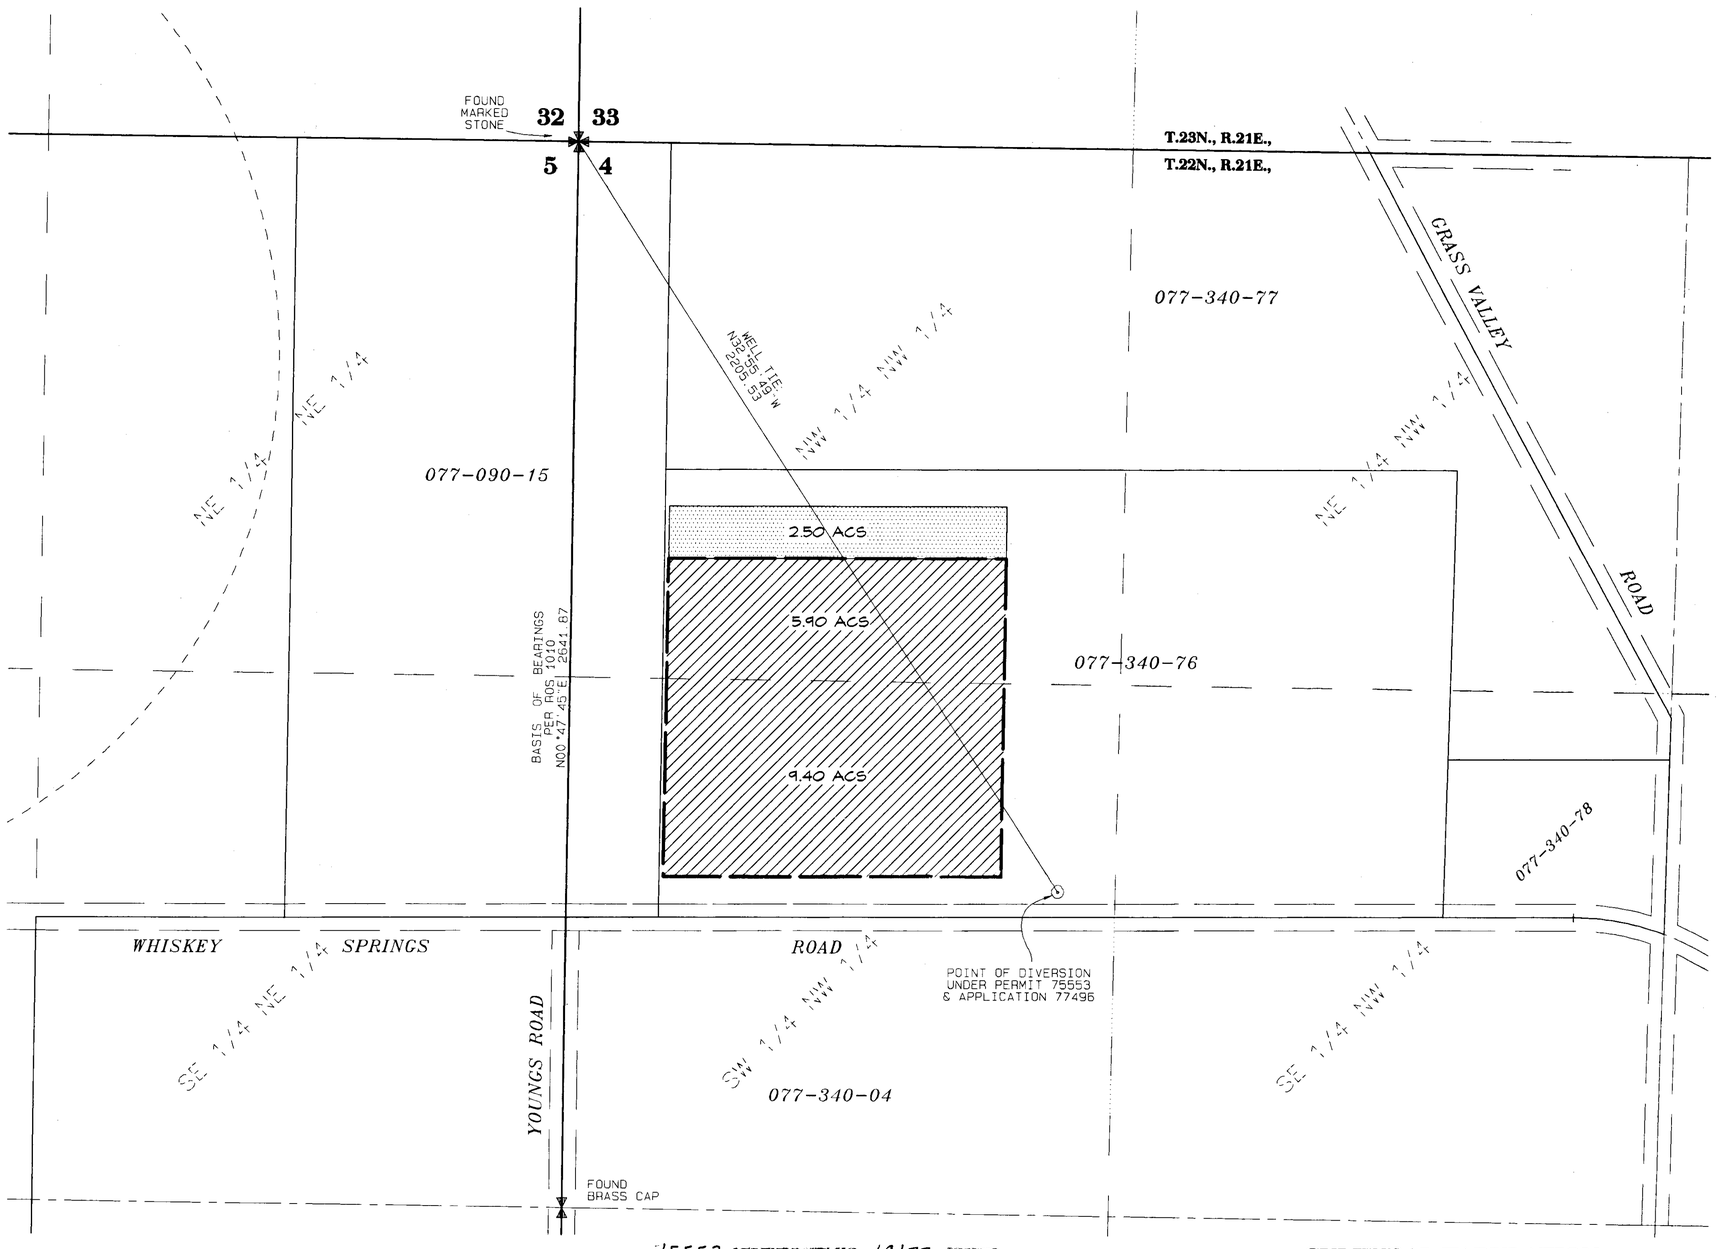

75553 CERTIFICATE NO. 19177 ISSUED 9-10-13

77496 CERTIFICATE NO. 19204 ISSUED 10-10-13

STATE OF NEVADA
COUNTY OF WASHOE } SS

I, George G. Lindesmith, being first duly sworn, depose and say that this map, consisting of one sheet, has been correctly drawn to the designated scale from field notes of a survey made by me, or under my supervision and direction, on May 11, 2009; that it truly and correctly represents the proposed location and extent of works used to divert water from an underground source in Washoe County, Nevada, by TOM AND LANNETTE PRATT for irrigation and domestic purposes under Permit No. 75553. That the proposed point of diversion, the location, size of the diverting channel or other conduit, location and description of all measuring devices, the location and extent of lands owned or controlled by the applicant upon which water applied for under said Permit is used, together with the area and kind of culture in each 40-acre subdivision, and the location and names of all other works or streams which are crossed by or connected with said works are fully and correctly designated thereon.

12-31-09

George G. Lindesmith
State Water-Right Surveyor No. 704

5-11-2009

Subscribed and sworn to before me on this 11th day of May 2009.

Notary Public

REFERENCES

1. Division of Land Map No. 14 in the Official Records of Washoe County, Nevada.
2. Record of Survey Map No. 982 in the Official Records of Washoe County, Nevada.
3. Record of Survey Map No. 913 in the Official Records of Washoe County, Nevada.
4. Record of Survey Map No. 1010 in the Official Records of Washoe County, Nevada.
5. Record of Survey Map No. 4032, in the Official Records of Washoe County, Nevada.
6. Parcel Map No. 4075, in the Official Records of Washoe County, Nevada.
7. Washoe County Assessor's Book 77, Pages 09 and 34.
8. Permit No. 75553 and supporting map.
9. Application No. 77496 and supporting map.

N
W E
S

GRAPHIC SCALE 1"=200'
0 200 400 600

BASIS OF BEARINGS

The bearings for this map are based on Record of Survey Map No. 1010 in the Official Records of Washoe County, Nevada, and were determined from the monuments shown as found.

LEGEND:

- PARCEL LINE - WASHOE COUNTY ASSESSOR
- 1/16TH SECTION LINE
- CENTERLINE OF SECTION
- SECTION LINE
- PLACE OF USE, PERMIT NO. 75553
- POINT OF DIVERSION / EXISTING WELL
- QUARTER SECTION CORNER
- SECTION CORNER
- 077-340-75 — WASHOE COUNTY ASSESSOR'S PARCEL NO.
- AREA IRRIGATED UNDER PERMIT NO. 75553 15.30 ACRES
- PROPOSED PLACE OF USE UNDER APPLICATION NO. 77496 2.50 ACRES

CULTURAL TABULATION
PERMIT NO. 75553 @ 4.00 ACRE FEET / ACRE

SECTION	SUBDIVISION	TOWNSHIP	RANGE	CULTIVATED ACREAGE	DESCRIPTION OF CULTURE
4	NW1/4 NW1/4	22N	21E	5.90 ACS	GRASS HAY
4	SW1/4 NW1/4	22N	21E	9.40 ACS	GRASS HAY
PERMIT TOTAL				15.30 ACS	GRASS HAY

STATE ENGINEER'S USE

FILED
MAY 12 2009
STATE ENGINEER'S OFFICE

2009 MAY 12 AM 9:29

TRI STATE SURVEYING, LTD
1925 E. PRATER WAY
SPARKS, NEVADA 89434
(775) 358-9491 * FAX # 358-3664

JOB 09074.01.RM DDM

MAP TO ACCOMPANY PROOF OF BENEFICIAL USE UNDER PERMIT NO. 75553 FOR IRRIGATION AND DOMESTIC PURPOSES BY

TOM AND LANNETTE PRATT

FROM AN UNDERGROUND SOURCE IN WASHOE COUNTY, NEVADA

77496 75553