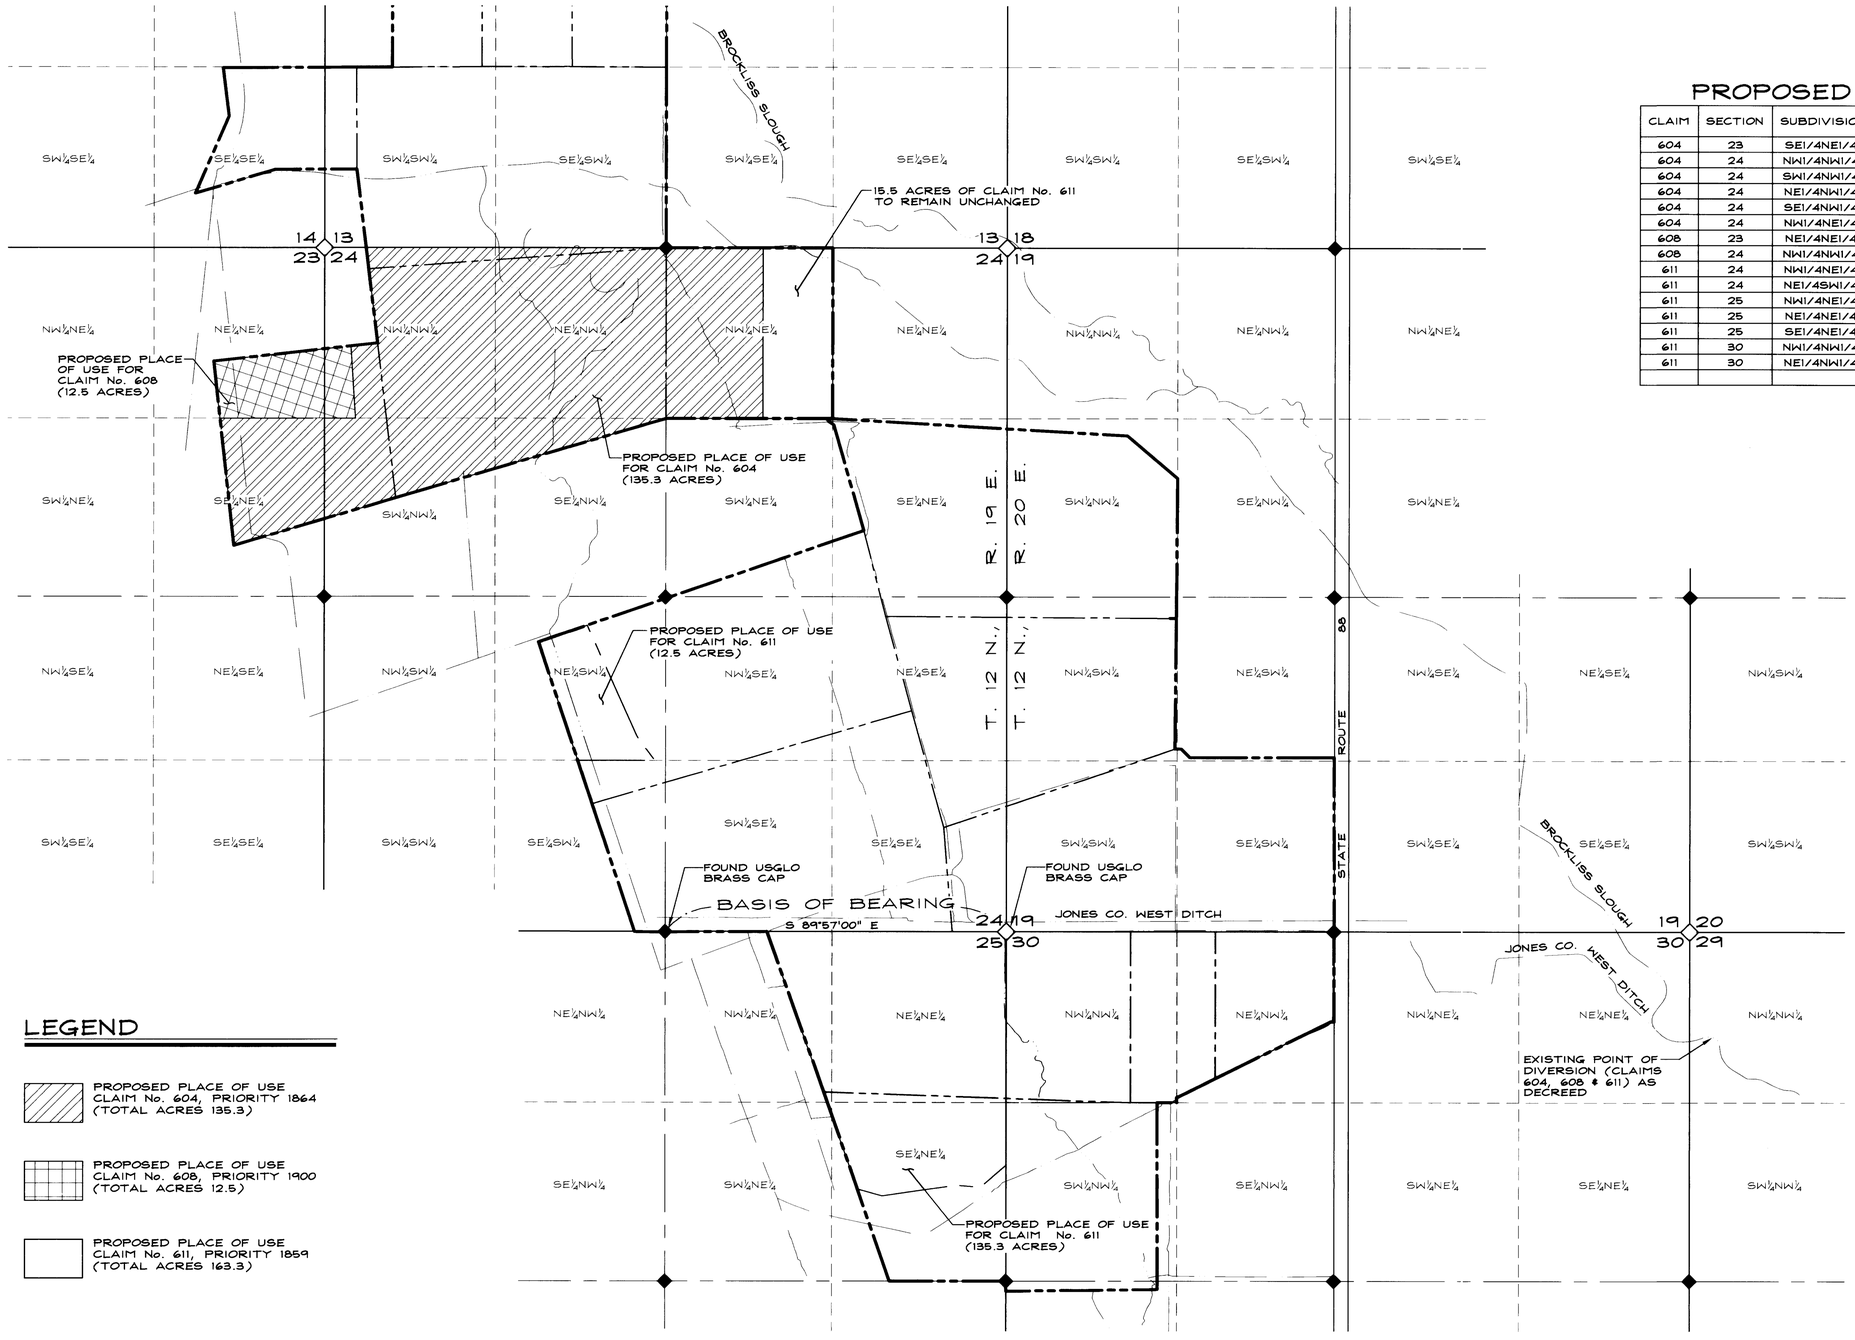

PROPOSED PLACE OF USE

CLAIM	SECTION	SUBDIVISION	TOWNSHIP	RANGE	CULTIVATED ACREAGE
604	23	SE1/4NE1/4	12N.	19E.	12.2 AC
604	24	NW1/4NW1/4	12N.	19E.	30.6 AC
604	24	SW1/4NW1/4	12N.	19E.	20.0 AC
604	24	NE1/4NW1/4	12N.	19E.	40.0 AC
604	24	SE1/4NW1/4	12N.	19E.	8.0 AC
604	24	NW1/4NE1/4	12N.	19E.	24.5 AC
608	23	NE1/4NE1/4	12N.	19E.	9.4 AC
608	24	NW1/4NW1/4	12N.	19E.	3.1 AC
611	24	NW1/4NE1/4	12N.	19E.	15.5 AC
611	24	NE1/4SW1/4	12N.	19E.	12.5 AC
611	25	NW1/4NE1/4	12N.	19E.	8.4 AC
611	25	NE1/4NE1/4	12N.	19E.	40.0 AC
611	25	SE1/4NE1/4	12N.	19E.	21.2 AC
611	30	NW1/4NW1/4	12N.	20E.	40.0 AC
611	30	NE1/4NW1/4	12N.	20E.	25.7
				TOTAL:	311.1 AC

LEGEND

- PROPOSED PLACE OF USE CLAIM No. 604, PRIORITY 1864 (TOTAL ACRES 135.3)
- PROPOSED PLACE OF USE CLAIM No. 608, PRIORITY 1900 (TOTAL ACRES 12.5)
- PROPOSED PLACE OF USE CLAIM No. 611, PRIORITY 1859 (TOTAL ACRES 163.3)

1 0 1 2
600 0 600 1200
SCALE: 1" = 600'

PROPOSED PLACE OF USE

Exp 12.31.08

4.30.07

04/16/07

BASIS OF BEARING

S 89°57'00" E -- THE NORTH LINE OF THE NORTHEAST 1/4 OF SECTION 25, T.12N., R.19E., M.D.M. PER RECORD OF SURVEY FOR HERITAGE RANCH, DOCUMENT NO. 252812.

R O Anderson
1608 ESMERALDA AVENUE / POST OFFICE BOX 2229
MINDEN, NEVADA 89423
PHONE: (775) 782-2322 / FAX: (775) 782-7084
WEB SITE: WWW.ROANDERSON.COM

STATE ENGINEER'S USE

FILED
MAY 02 2007
STATE ENGINEER'S OFFICE

MAP
TO ACCOMPANY APPLICATIONS TO CHANGE THE PLACE OF USE
OF
CLAIMS 604, 608 & 611
FROM
BROCKLISS SLOUGH BRANCH OF THE WEST FORK OF THE CARSON RIVER
BY
FLYING EAGLE RANCH, LLC
IN
DOUGLAS COUNTY, NEVADA

0132-007-01
13207WR3.dwg

SHEET 2 OF 2

75647 75646 75645