MAP TO ACCOMPANY APPLICATION FOR CHANGE POINT OF DIVERSION, AND PLACE OF USE

UNDER PERMIT 55279, CERT. 13842 PERMIT 55280, CERT. 14276 AND CHANGE POINT OF DIVERSION, MANNER AND PLACE OF USE OF A PORTION OF V09295

TOWNSHIP 28 SOUTH, RANGE 63 EAST, M.D.M.

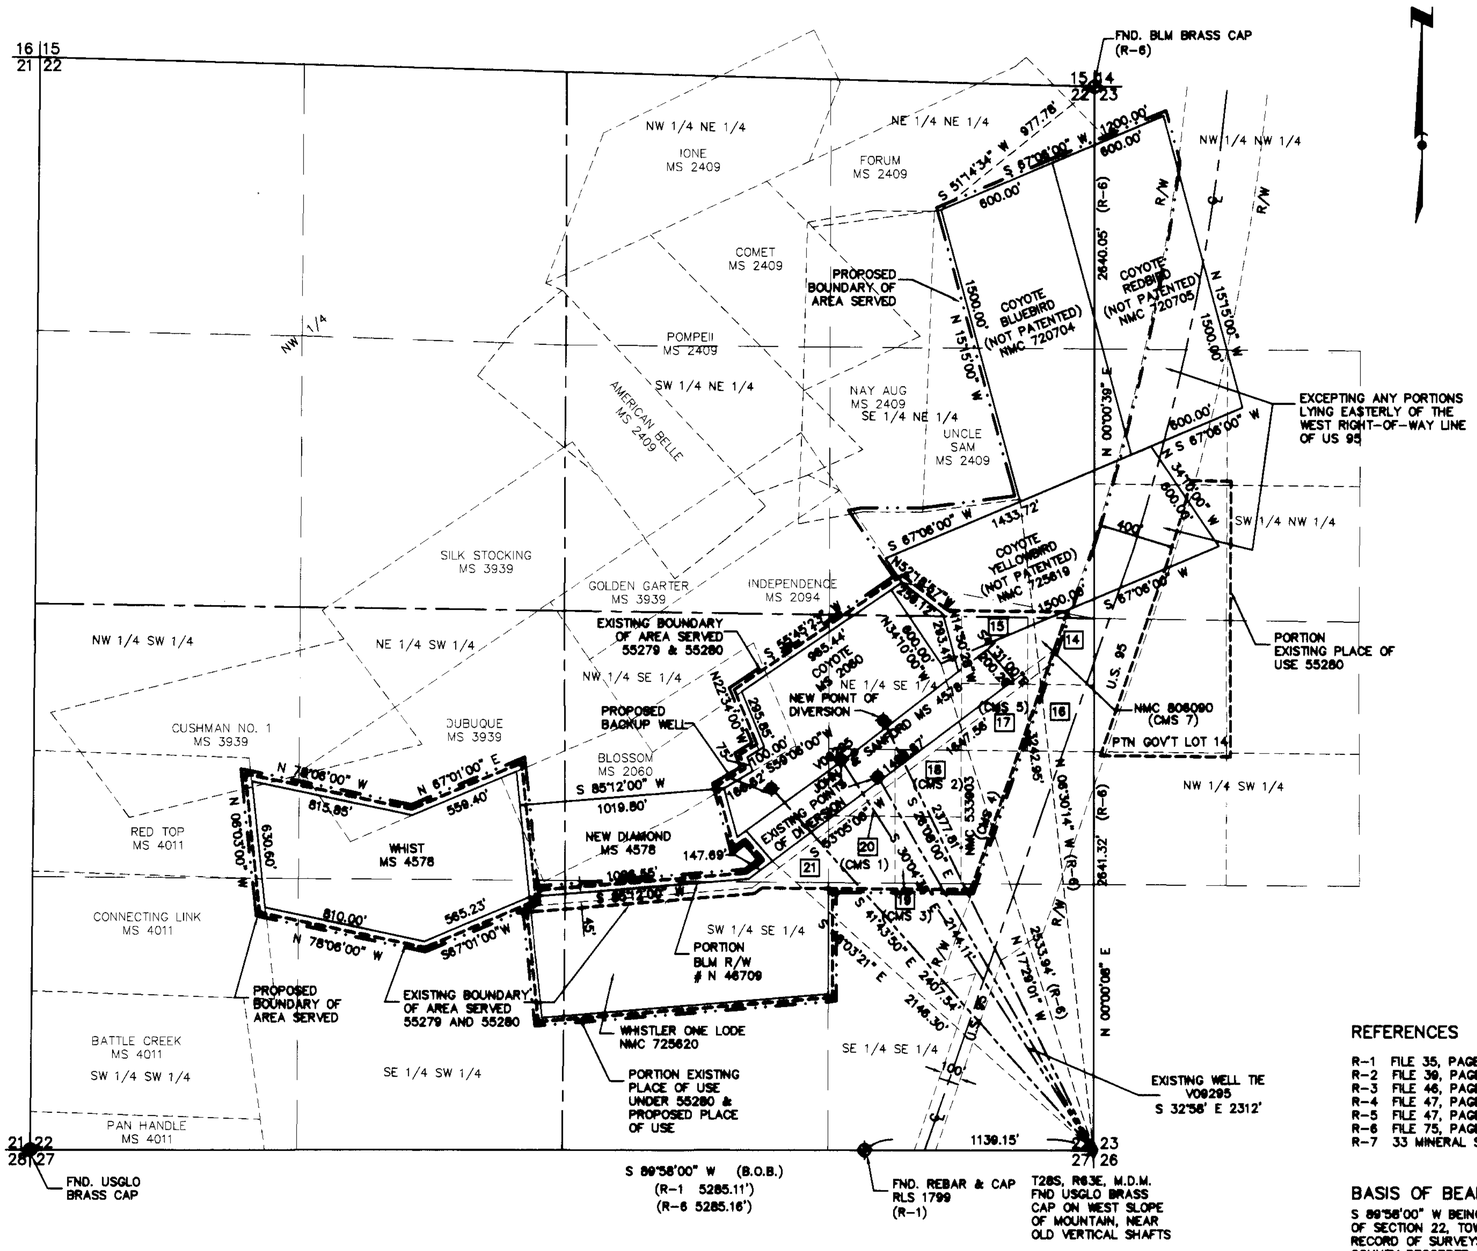

I, ROBERT FULSTONE, BEING FIRST DULY SWORN DEPOSE AND SAY THAT THIS MAP CONSISTING OF ONE SHEET HAS BEEN CORRECTLY DRAWN TO THE DESIGNATED SCALE FROM THE FIELD NOTES OF THE SURVEY MADE UNDER MY SUPERVISION AND DIRECTION ON 7/17/07 AND THAT IS TRUELY AND CORRECTLY REPRESENTS THE PROPOSED LOCATION AND EXTENT OF THE WORKS USED TO DIVERT WATER FROM AN UNDERGROUND SOURCE IN THE PIAUTE V BASIN SEARCHLIGHT, NEVADA BY SANFORD A. SHULER, JR. AND/OR MARILYN B. SHULER FOR QUASI-MUNICIPAL, MINING AND MILLING AND INDUSTRIAL PURPOSES USE, THAT THE PROPOSED POINT OF DIVERSION, THE APPROXIMATE LOCATION AND SIZE OF THE DIVERTING CHANNEL OR OTHER CONDUIT, THE PLACE AND MANNER OF USE AND THE LOCATION AND USE OF ALL OTHER STREAMS, WHICH ARE CROSSED OR CONNECTED WITH THE SAID WORKS ARE FULLY AND CORRECTLY DESIGNATED THEREON.

ROBERT FULSTONE
STATE WATER RIGHTS SURVEYOR
NEVADA CERTIFICATE NO. 639

PROFESSIONAL LAND SURVEYOR — STATE OF NEVADA — ROBERT FULSTONE — No. 5269 — 9/17/07 Expires 6/30/09

ACKNOWLEDGMENT

STATE OF NEVADA
COUNTY OF CLARK
THIS INSTRUMENT WAS ACKNOWLEDGED BEFORE ME ON 9/17/2007
BY ROBERT FULSTONE

SHERRY CRESPO Notary Public-State of Nevada APPT. NO. 97-1421-1 My App. Expires March 13, 2010

SHERRY CRESPO
NOTARY PUBLIC IN AND FOR SAID COUNTY AND STATE
MY COMMISSION EXPIRES ON MARCH 13, 2010

REFERENCES

R-1 FILE 35, PAGE 93 OF SURVEYS
R-2 FILE 39, PAGE 84 OF SURVEYS
R-3 FILE 46, PAGE 55 OF SURVEYS
R-4 FILE 47, PAGE 34 OF SURVEYS
R-5 FILE 47, PAGE 35 OF SURVEYS
R-6 FILE 75, PAGE 62 OF SURVEYS
R-7 33 MINERAL SURVEYS

BASIS OF BEARINGS

S 89°58'00" W BEING THE SOUTH LINE OF THE SOUTH HALF (S 1/2) OF SECTION 22, TOWNSHIP 28 SOUTH, RANGE 63 EAST, M.D.M. PER RECORD OF SURVEYS, FILE 35, PAGE 93 IN THE OFFICE OF THE COUNTY RECORDER, CLARK COUNTY, NEVADA.

LEGEND

⊕	POINTS FOUND AS SHOWN
◆	EXISTING WELL SITE
B.O.B.	BASIS OF BEARING
FND.	FOUND
NMC	NEVADA MINERAL CLAIM
20	GOVERNMENT LOT NUMBER
R/W	HIGHWAY RIGHT-OF-WAY
------	EXISTING PLACE OF USE
-··-··-	PROPOSED PLACE OF USE
CMS	COYOTE MILL SITE
R-1	CLARK COUNTY, NEVADA, RECORDERS OFFICE, OFFICIAL RECORDS

GRAPHIC SCALE
400 0 200 400 800 1600
(IN FEET)
1 INCH = 400 FT.

STATE ENGINEER'S USE

REL 9-20-2007

This map was filed to illustrate the location, bearing + tie for existing POD for V09295. The original map is filed under 75683 for the change in POD + POU of Permits 55280 + 55279.

75685
75686

FILED
SEP 20 2007
STATE ENGINEER'S OFFICE

RECEIVED
2007 SEP 20 AM 11:03
STATE ENGINEER'S OFFICE

MAP TO ACCOMPANY APPLICATION TO CHANGE POINT OF DIVERSION, AND PLACE OF USE UNDER PERMIT 55279, CERT. 13842 PERMIT 55280, CERT. 14276 AND CHANGE POINT OF DIVERSION, MANNER AND PLACE OF USE OF PORTION OF V09295

FOR: SANFORD A. SHULER, JR. AND/OR MARILYN B. SHULER

PURPOSE: QUASI-MUNICIPAL, MINNING AND MILLING, DOMESTIC AND INDUSTRIAL PURPOSES

FROM: AN UNDERGROUND SOURCE IN CLARK COUNTY, NEVADA

DRAWN BY:	MONARCH DESIGN
DATE:	09/17/2007
DWG #:	C2-4c
FILE NAME:	[illegible]RT.DWG
SCALE:	1" = 400'

FULSTONE ENTERPRISES
940 S. MARTIN L. KING BOULEVARD
LAS VEGAS, NV 89106
PHONE (702) 382-8141 FAX (702) 382-3103
EMAIL: fel@fulstone.lvcoxmail.com

75686 75685