BELLI RANCH ESTATES

POR. SEC. 15 & 22
T. 19 N. - R. 18 E.

38-65

EXISTING PLACE OF USE 1.125 ACRES

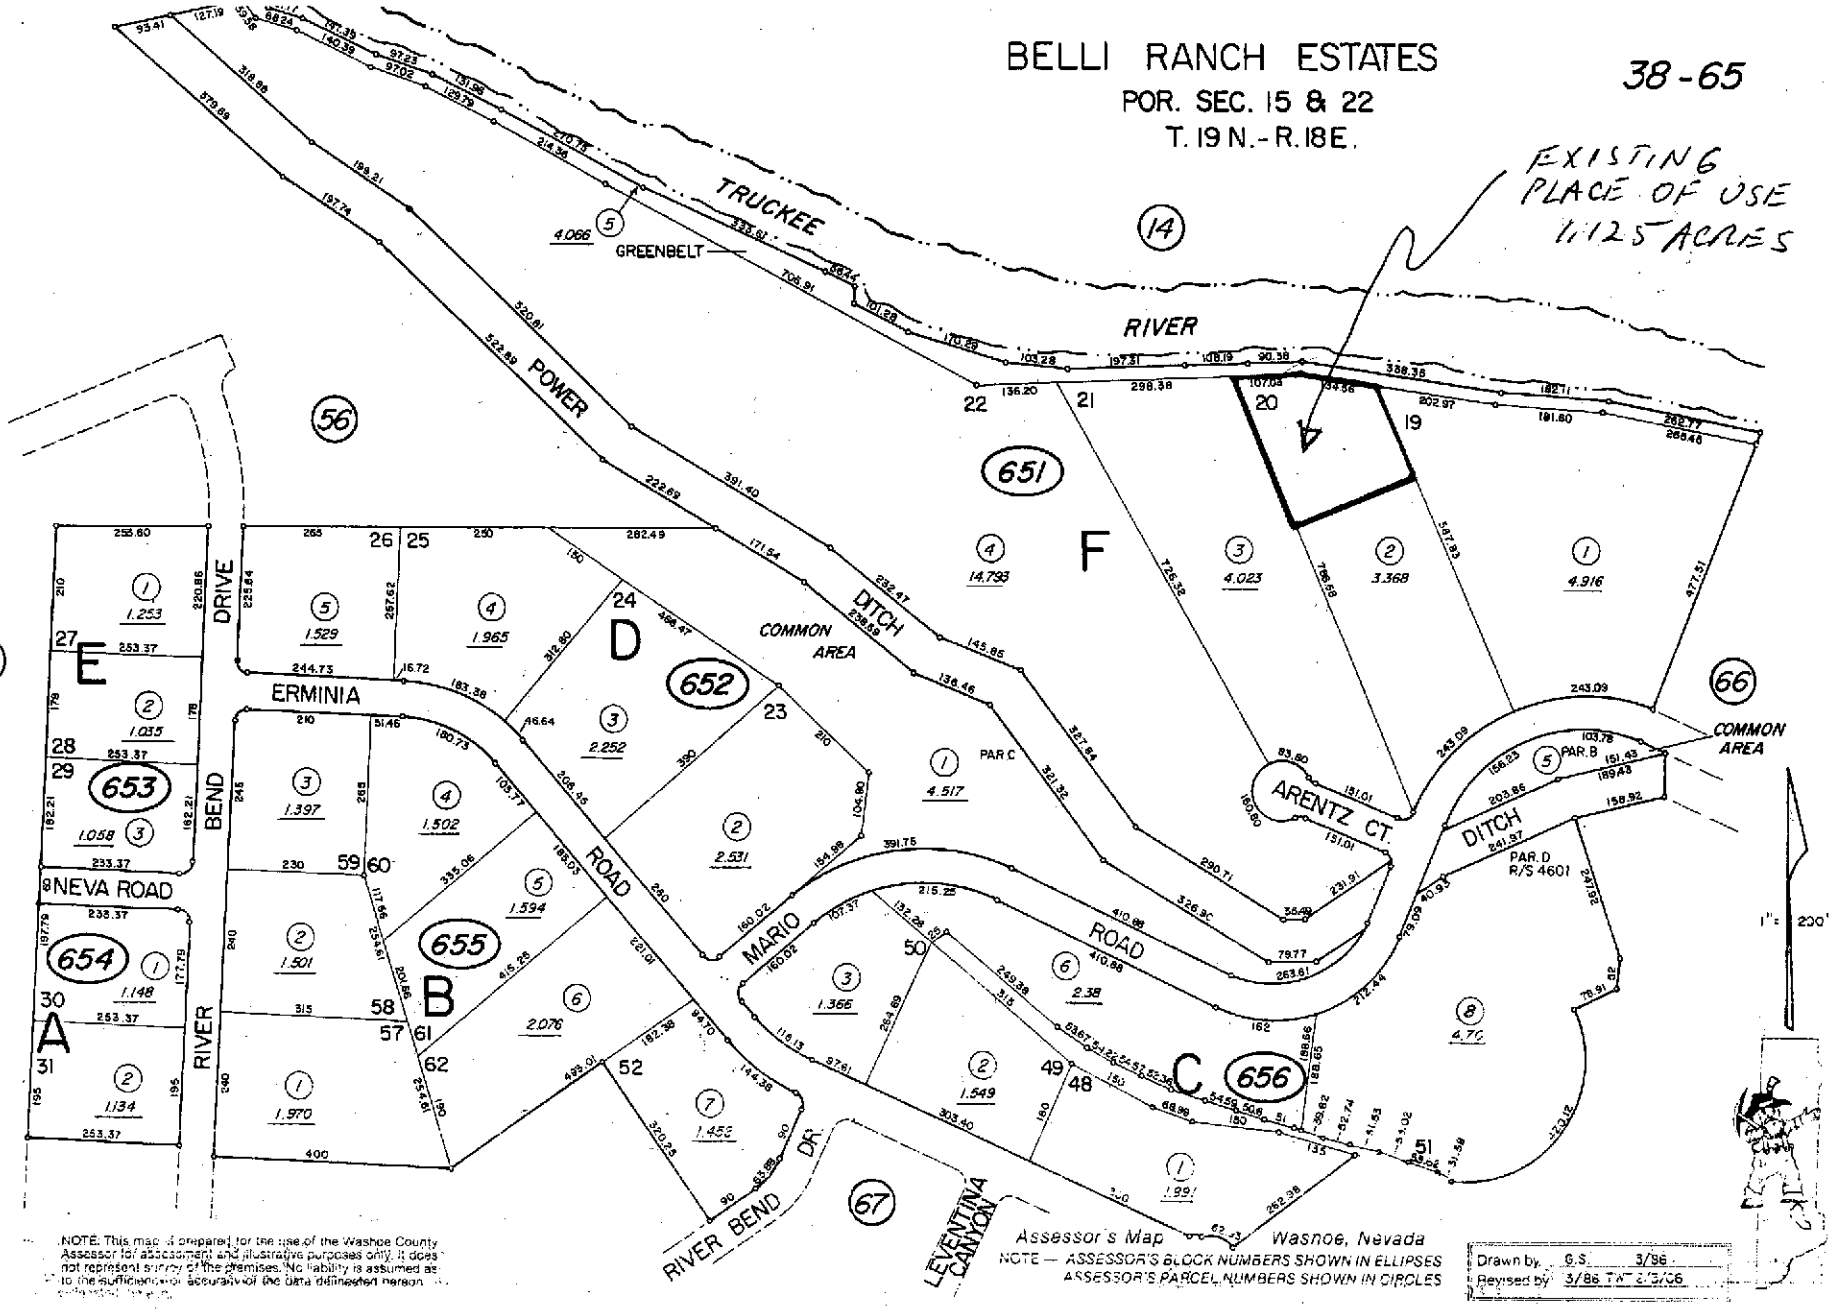

NOTE: This map is prepared for the use of the Washoe County Assessor for assessment and illustrative purposes only. It does not represent survey of the premises. No liability is assumed as to the sufficiency or accuracy of the data delineated hereon.

Assessor's Map Washoe, Nevada
NOTE — ASSESSOR'S BLOCK NUMBERS SHOWN IN ELLIPSES
ASSESSOR'S PARCEL NUMBERS SHOWN IN CIRCLES

Drawn by G.S. 3/96
Revised by 3/86 TW 2/3/06

FILED
MAY 11 2007
STATE ENGINEER'S OFFICE

75689T

38-66

EXISTING PLACE OF USE 4.15 ACRES

(#2097)
BELLI RANCH ESTATES
POR. SEC,S 15 & 22
T.19N.-R.18E.

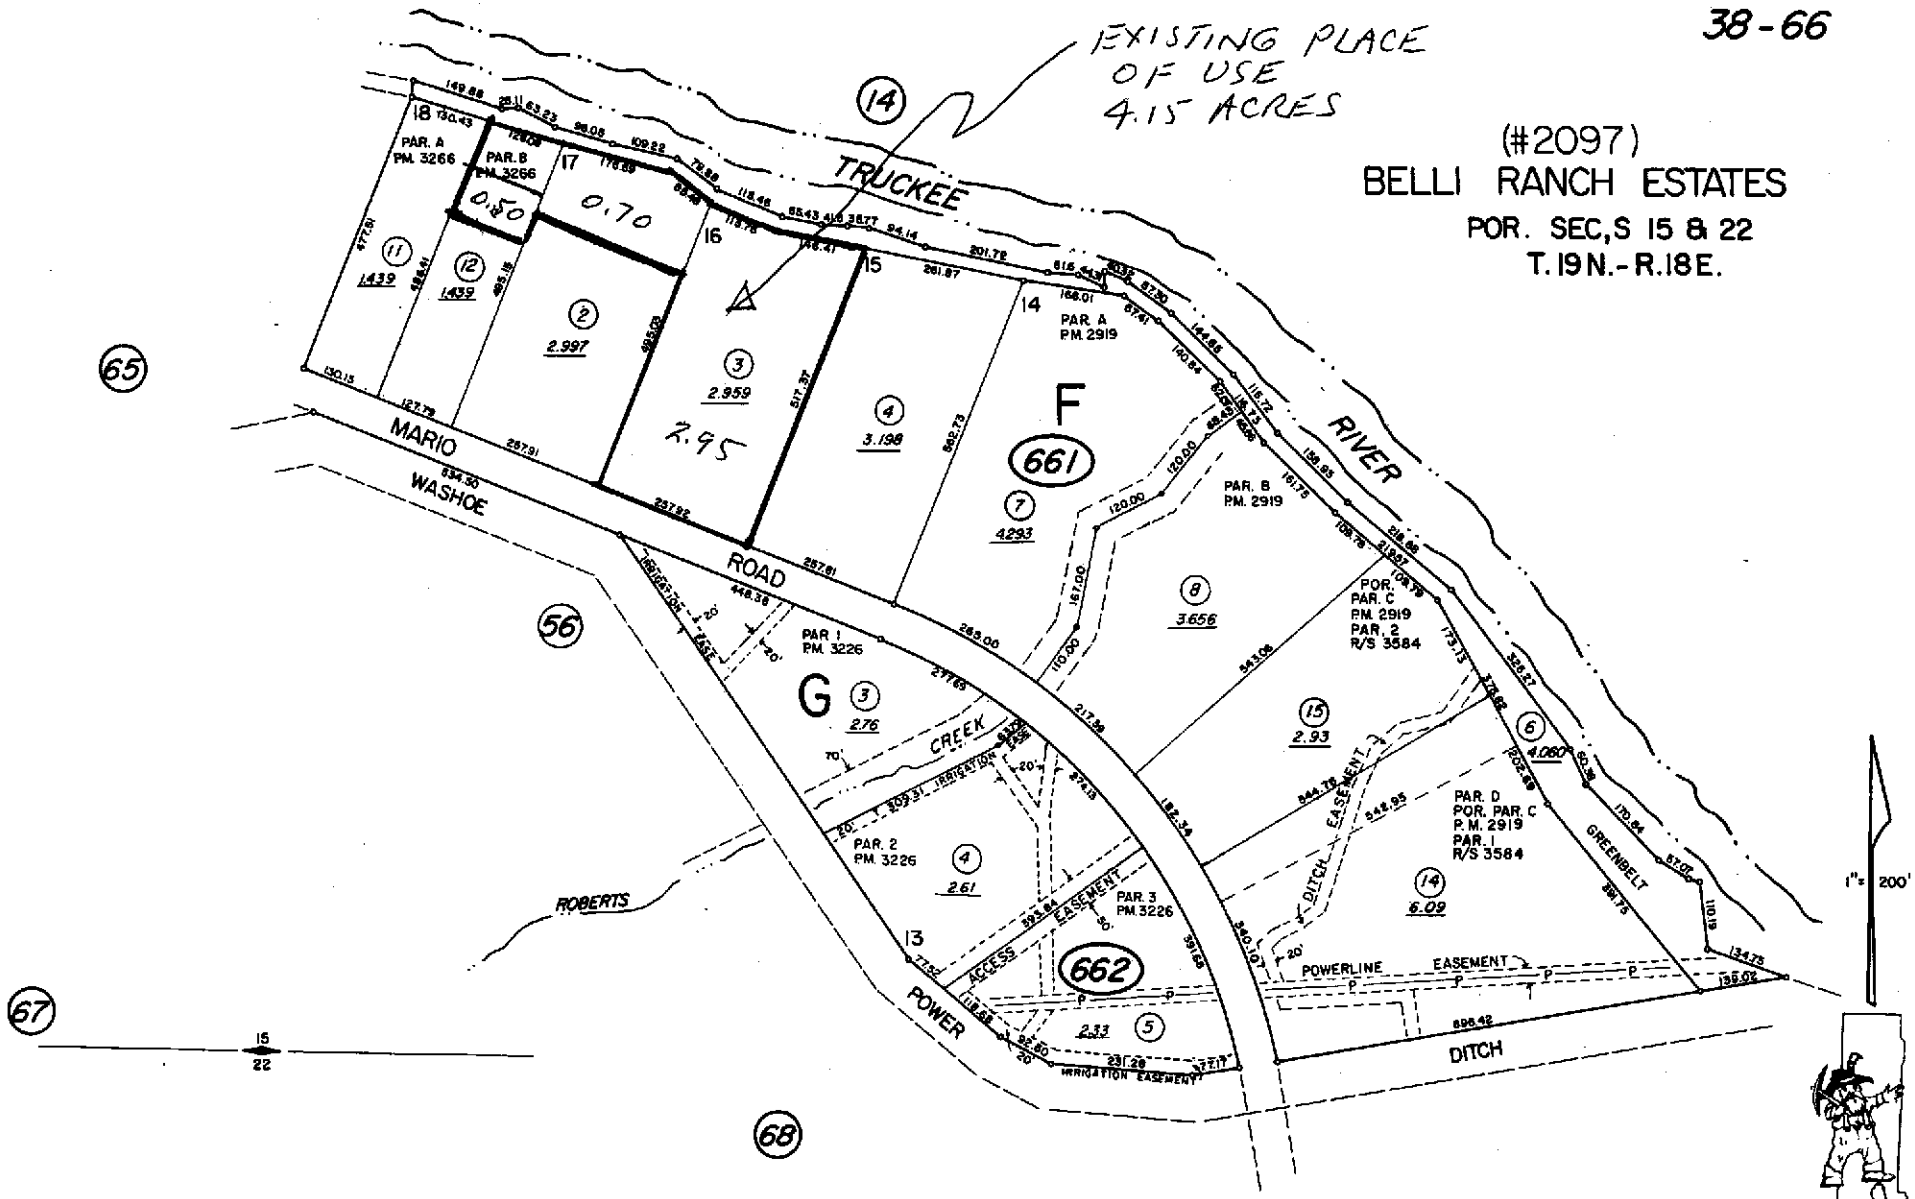

NOTE: This map is prepared for the use of the Washoe County Assessor for assessment and illustrative purposes only, it does not represent survey of the premises. No liability is assumed as to the sufficiency or accuracy of the data delineated hereon.

Assessor's Map County of Washoe, Nevada
NOTE — *ASSESSOR'S BLOCK NUMBERS SHOWN IN ELLIPSES*
ASSESSOR'S PARCEL NUMBERS SHOWN IN CIRCLES

Drawn by G.S. 4/86
Revised by 9/95 8/97 11/97 TWT 5/5/99

FILED
MAY 11 2007
STATE ENGINEER'S OFFICE

75689T