# SITUATED WITHIN THE W1/2 NW1/4, OF SEC. 33, AND THE SW1/4 SE1/4 OF SEC. 32, T. 4 S., R. 70 E., M.D.M., LINCOLN COUNTY, NEVADA

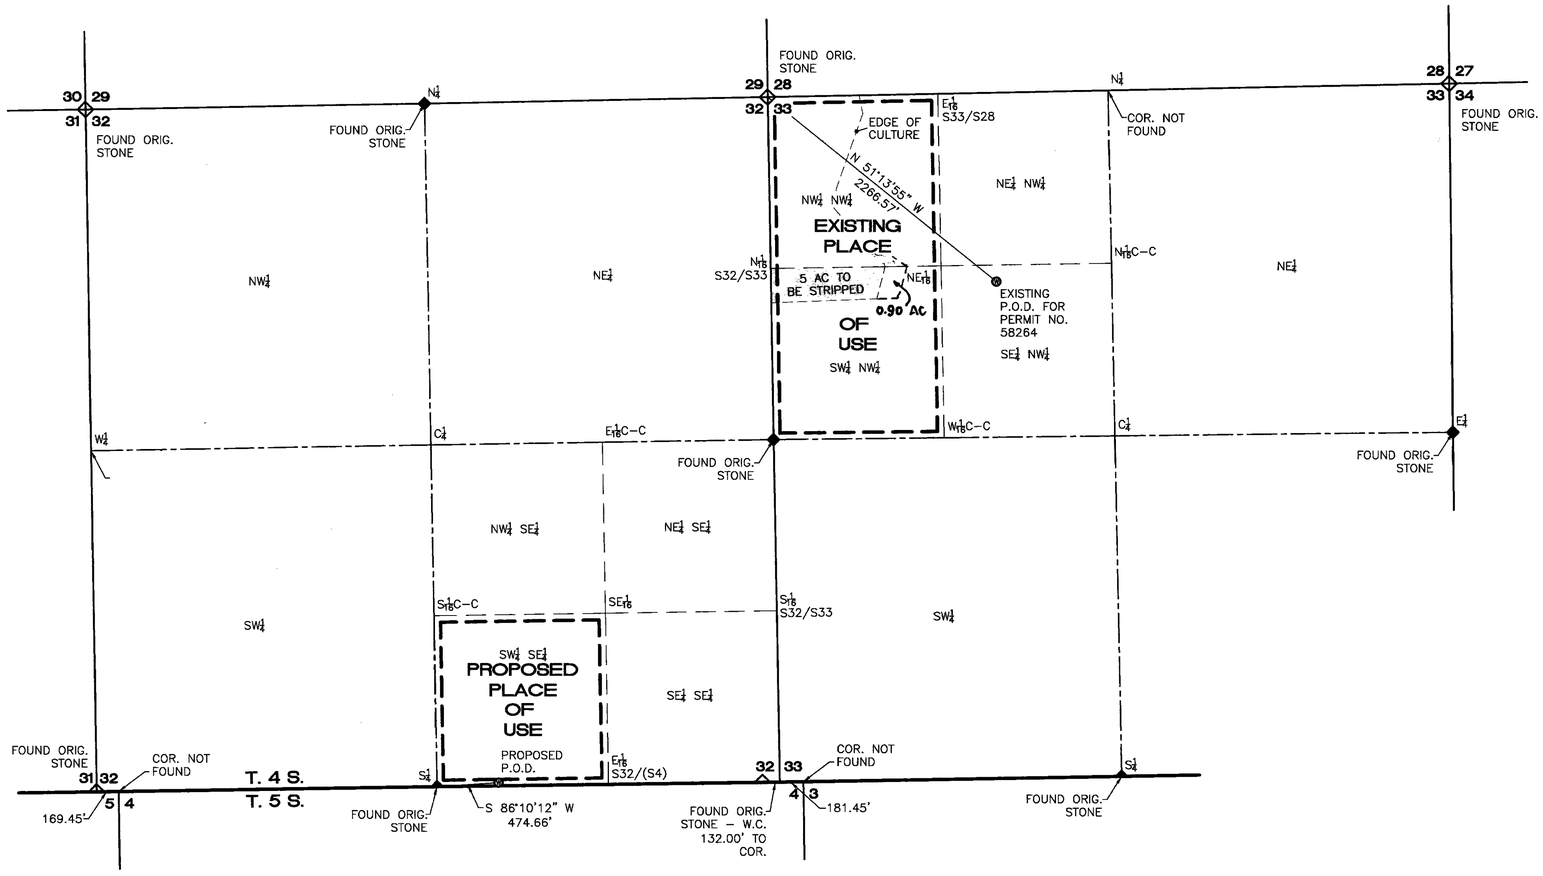


## SURVEYOR'S CERTIFICATE

STATE OF NEVADA
SS
COUNTY OF LINCOLN

I, SPENCER W. HAFEN, BEING FIRST DULY SWORN, DEPOSE AND SAY THAT THIS MAP, CONSISTING OF 1 SHEET, NUMBERED FROM 1 TO 1, INCLUSIVE, HAS BEEN CORRECTLY DRAWN TO THE DESIGNATED SCALE FROM FIELD NOTES OF A SURVEY MADE BY ME, OR UNDER MY SUPERVISION AND DIRECTION, BETWEEN THE 18TH OF AUGUST, 2006, AND THE 5TH OF MARCH 2007; THAT IT TRULY AND CORRECTLY REPRESENTS THE PROPOSED LOCATION AND EXTENT OF THE WORKS USED TO DIVERT WATER FROM AN UNDERGROUND SOURCE, IN LINCOLN COUNTY, NEVADA, BY THE 1999 HAROLD E. WITTWER AND ANNITA WITTWER REVOCABLE TRUST, FOR IRRIGATION PURPOSES; THAT THE PROPOSED POINT OF DIVERSION, THE APPROXIMATE LOCATION AND SIZE OF THE DIVERTING CHANNEL OR OTHER CONDUIT, ALL RESERVOIRS OR BASINS, THE LOCATION AND NAMES OF ALL OTHER WORKS WHICH WILL CROSS OR CONNECT WITH THE PROPOSED WORKS, AND THE BOUNDARY OF ALL LANDS, SHOWING BY 40-ACRE SUBDIVISIONS THE AREAS PROPOSED TO BE SERVED, ARE FULLY AND CORRECTLY DESIGNATED THEREON.

PROFESSIONAL LAND SURVEYOR STATE OF NEVADA
SPENCER W. HAFEN
Exp. 6-30-07
No. 16459
8-9-07

SPENCER W. HAFEN
STATE WATER RIGHT SURVEYOR NO. 1154
PROFESSIONAL LAND SURVEYOR
NEVADA CERTIFICATE NO. 16459

SUBSCRIBED AND SWORN TO BEFORE ME THIS 8 DAY OF June, 2007.

Janice Barr

NOTARY PUBLIC IN AND FOR LINCOLN COUNTY, STATE OF NEVADA.

MY COMMISSION EXPIRES ON THE 25 DAY OF May, 2008.

JANICE BARR
NOTARY PUBLIC • STATE of NEVADA
Lincoln County • Nevada
CERTIFICATE # 92-0175-11
APPT. EXP. MAY 25, 2008

## BASIS OF BEARING

THE BASIS OF BEARING WAS ESTABLISHED BY GPS, DATUM NAD83. THE PRECISION FOR THIS SURVEY IS LESS THAT 0.1 METER.

## LEGEND

- FOUND ORIGINAL G.L.O. SET STONE FOR SEC. COR. UNLESS OTHERWISE NOTED.
- FOUND ORIGINAL G.L.O. SET STONE FOR 1/4 SEC. COR., UNLESS OTHERWISE NOTED.
- EXISTING WELL
- AC ACRE
- AREA TO BE STRIPPED

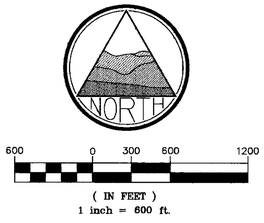


## STATE ENGINEER'S USE

75854

8/15/2007 EXISTING POD RE-SUBMITTED, SEE MAP 58264. EXISTING POD THIS MAP NOT USED./SEM
8/19/2010 CERTIFICATE 14556 ISSUED FOR 3.728 AF/AC
6.705 ACRES SHOULD HAVE BEEN STRIPPED
TO CHANGE THE 25.0 AFA UNDER PERMIT 75854
SNL

FILED
AUG 13 2007
STATE ENGINEER'S OFFICE

HAFEN LAND SURVEYING, L.L.C.
LAND, WATER & MINERAL SURVEYING
P.O. BOX 255
305 S. 3RD STREET
PANACA, NV 89042
775-728-4306-OFFICE
775-728-4310-FAX

## MAP TO ACCOMPANY APPLICATION TO CHANGE THE POINT OF DIVERSION AND PLACE OF USE OF A PORTION OF PERMIT NO. 58264, CERTIFICATE NO. 14556

FOR : IRRIGATION PURPOSES
BY : THE 1999 HAROLD E. WITTWER AND ANNITA WITTWER REVOCABLE TRUST
FROM : UNDERGROUND SOURCE
IN : LINCOLN COUNTY, NEVADA

75854