79937 79941 79942
79936 79935 79934 79932 79931 79930 79929 79927 79926 79924 79923 79922 79921 79920 79919 79917 79915 79913 77553 77527 77526 77525 77175 77174 77171 76990 76989 76746 76745 76744 76681 76680 76679 76486 76485 76484 76483 76004 76003 76002 76001 76000 75999 75998

PORTIONS OF T.21N., R.50E., T.22N., R.50E. and T.22N., R.51E., M.D.M.
EUREKA COUNTY, NEVADA

STATE OF NEVADA }
COUNTY OF WASHOE } SS

I, George G. Lindesmith, being first duly sworn, depose and say that this map, consisting of one sheet, has been correctly drawn to the designated scale from field notes of a survey and information abstracted from USGLO Plats for Townships 21 & 22 North, Ranges 50 & 51 East, MDM., thence reproduced electronically and prepared under my supervision and direction on or before June 27th, 2007; that it truly and correctly represents the proposed location and extent of the works used to divert water from an underground source in Eureka County, Nevada, by KOBEH VALLEY RANCH LLC for mining and milling purposes.

PROFESSIONAL LAND SURVEYOR GEORGE G. LINDESMITH Exp. 12-31-07 No. 6306 STATE OF NEVADA

7-11-07

George G. Lindesmith, P.L.S.
State Water Right Surveyor No. 704

Subscribed and sworn to before me on this 11th day of July, 2007.

Rae Ann Loving
Notary Public

RAE ANN LOVING
Notary Public - State of Nevada
Appointment Recorded in Washoe County
No: 93-0611-2 - Expires April 21, 2009

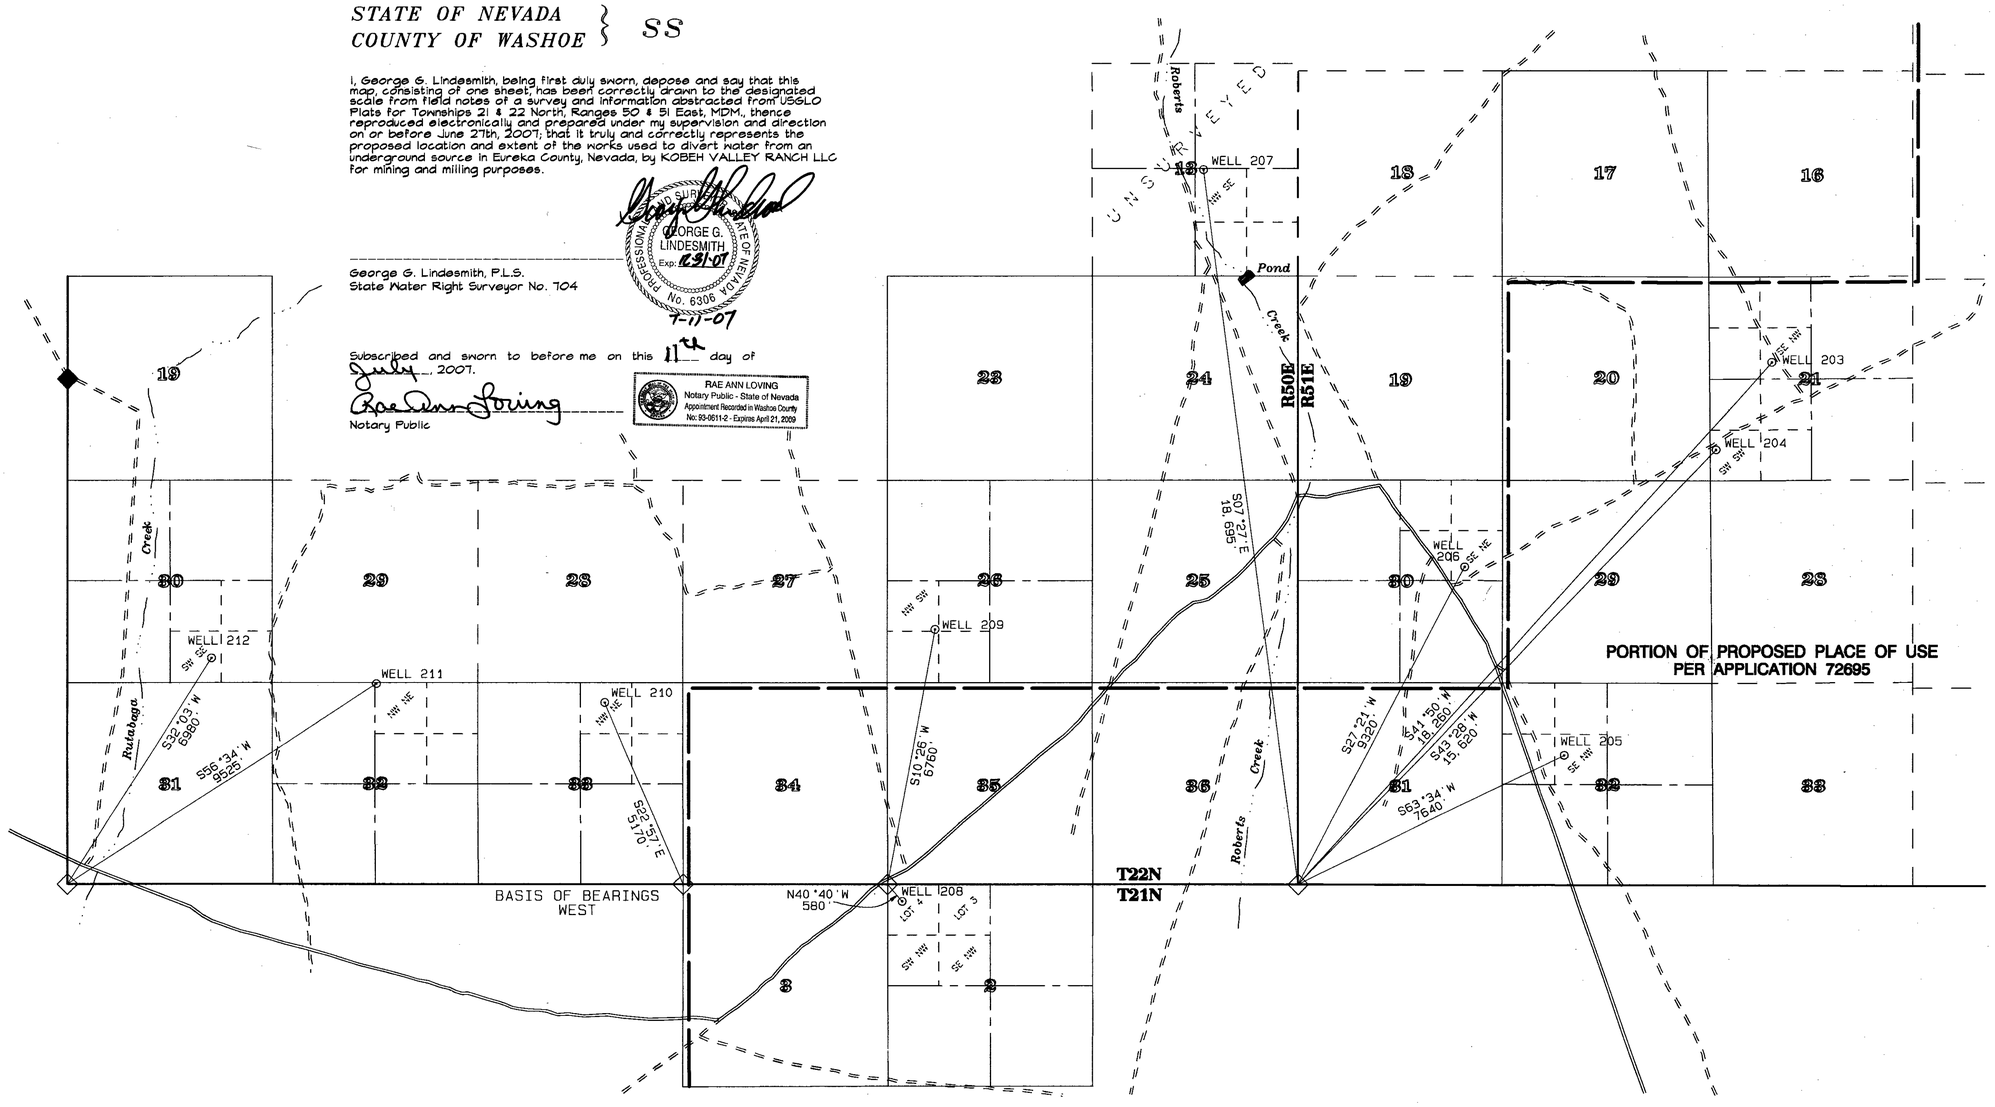

LEGEND

- IMPROVED ROAD
- UNIMPROVED ROAD
- CREEK OR DRAINAGE
- TOWNSHIP OR RANGE LINE
- PROTRACTED TOWNSHIP OR RANGE LINE
- SECTION LINE
- PROTRACTED SECTION LINE
- QUARTER SECTION LINE
- 1/16TH SECTION LINE
- PROPOSED PLACE OF USE
- WELL TIE
- WELL 206 ⊙ PROPOSED POINT OF DIVERSION
- ◇ SECTION CORNER FOUND MARKED STONE
- ◆ QUARTER SECTION CORNER FOUND MARKED STONE

GRAPHIC SCALE 1"=2000'
0 2000 4000 6000

N W E S

BASIS OF BEARINGS

The southerly line of Township 22 North, Range 50 East, M.D.M., taken as WEST, per the Official Government GLO Plat of said Township and Range, approved August 23, 1893.

REFERENCES

1. Official Government GLO Plat and related notes, Township 21 North, Range 50 East, M.D.M., approved August 23, 1893.
2. Official Government GLO Plat and related notes, Township 22 North, Range 50 East, M.D.M., approved August 23, 1893.
3. Official Government GLO Plat and related notes, Township 22 North, Range 51 East, M.D.M., approved August 23, 1893.
4. Official BLM Nevada Protraction Diagram, Township 22 North, Ranges 49, 50 & 51 East, M.D.M., approved January 13, 1964.

TRI STATE SURVEYING, LTD
1925 E. PRATER WAY
SPARKS, NEVADA 89434
(775) 358-9491 * FAX: (775) 358-3664

JOB #05202.08.RM DDM

STATE ENGINEER'S USE

22111 et al

FILED JUL 11 2007 STATE ENGINEER'S OFFICE

S

MAP TO ACCOMPANY APPLICATIONS TO CHANGE THE POINT OF DIVERSION, PLACE AND MANNER OF USE UNDER PERMIT NOS. 22111 (CERT. 7902), 22112 (CERT. 7903), 22113 (CERT. 7904), 23359 (CERT. 7905), 23466 (CERT. 8334), 23467 (CERT. 8335), 23468 (CERT. 8336), 54093, 54094, 60281, 60282, 60283, 60284, 60285, 60286, 72580, 72581, 72582, 72583, 72584, 72585, 72586, 72587 & 72588 FOR MINING AND MILLING PURPOSES BY

KOBEH VALLEY RANCH LLC

FROM AN UNDERGROUND SOURCE IN EUREKA COUNTY, NEVADA

75997 75996 75995 75994 75993 75992 75991 75990 75989 75988 75987 75986 75985 75984 75983 75982 75981 75980 75979