SHEET NO. 1 OF 1 SHEETS.

W207013

CONSULTING ENGINEERING & SURVEYING
640 IDAHO STREET
ELKO, NEVADA 89801
(702) 738-4053
HIGH DESERT ENGINEERING

STATE OF NEVADA)
) SS.
COUNTY OF ELKO)

I, ROBERT E. MORLEY, BEING FIRST DULY SWORN, DEPOSE AND SAY THAT THIS MAP, CONSISTING OF 1 SHEET, NUMBERED FROM 1 TO 1, INCLUSIVE, HAS BEEN CORRECTLY DRAWN TO THE DESIGNATED SCALE FROM FIELD NOTES OF A SURVEY MADE BY ME, OR UNDER MY SUPERVISION AND DIRECTION, BETWEEN THE 18TH DAY OF JUNE, 2007 AND THE 19TH DAY OF JUNE, 2007; THAT IT TRULY AND CORRECTLY REPRESENTS THE PROPOSED LOCATION AND EXTENT OF THE WORKS USED TO DIVERT WATER FROM UNDERGROUND, IN EUREKA COUNTY, NEVADA BY BARRICK GOLDSTRIKE MINES INC., FOR MINING, MILLING, AND DEWATERING PURPOSES. THAT THE PROPOSED POINT OF DIVERSION, THE APPROXIMATE SIZE AND CAPACITY OF THE DIVERTING CHANNEL OR OTHER CONDUIT, AND THE LOCATION AND NAMES OF ALL OTHER WORKS OR STREAMS WHICH ARE CROSSED BY, OR CONNECTED WITH THE SAID WORKS, ARE FULLY AND CORRECTLY DESIGNATED THEREON.

Robert E. Morley
STATE WATER RIGHT SURVEYOR NO. 668

SUBSCRIBED AND SWORN TO BEFORE ME
THIS 5th DAY OF July, 2007.

Charlene A. Jones
NOTARY PUBLIC IN AND FOR ELKO COUNTY, NEVADA

PROFESSIONAL LAND SURVEYOR ROBERT E. MORLEY Exp. 12-31-07 No. 6203 STATE OF NEVADA
7/5/07

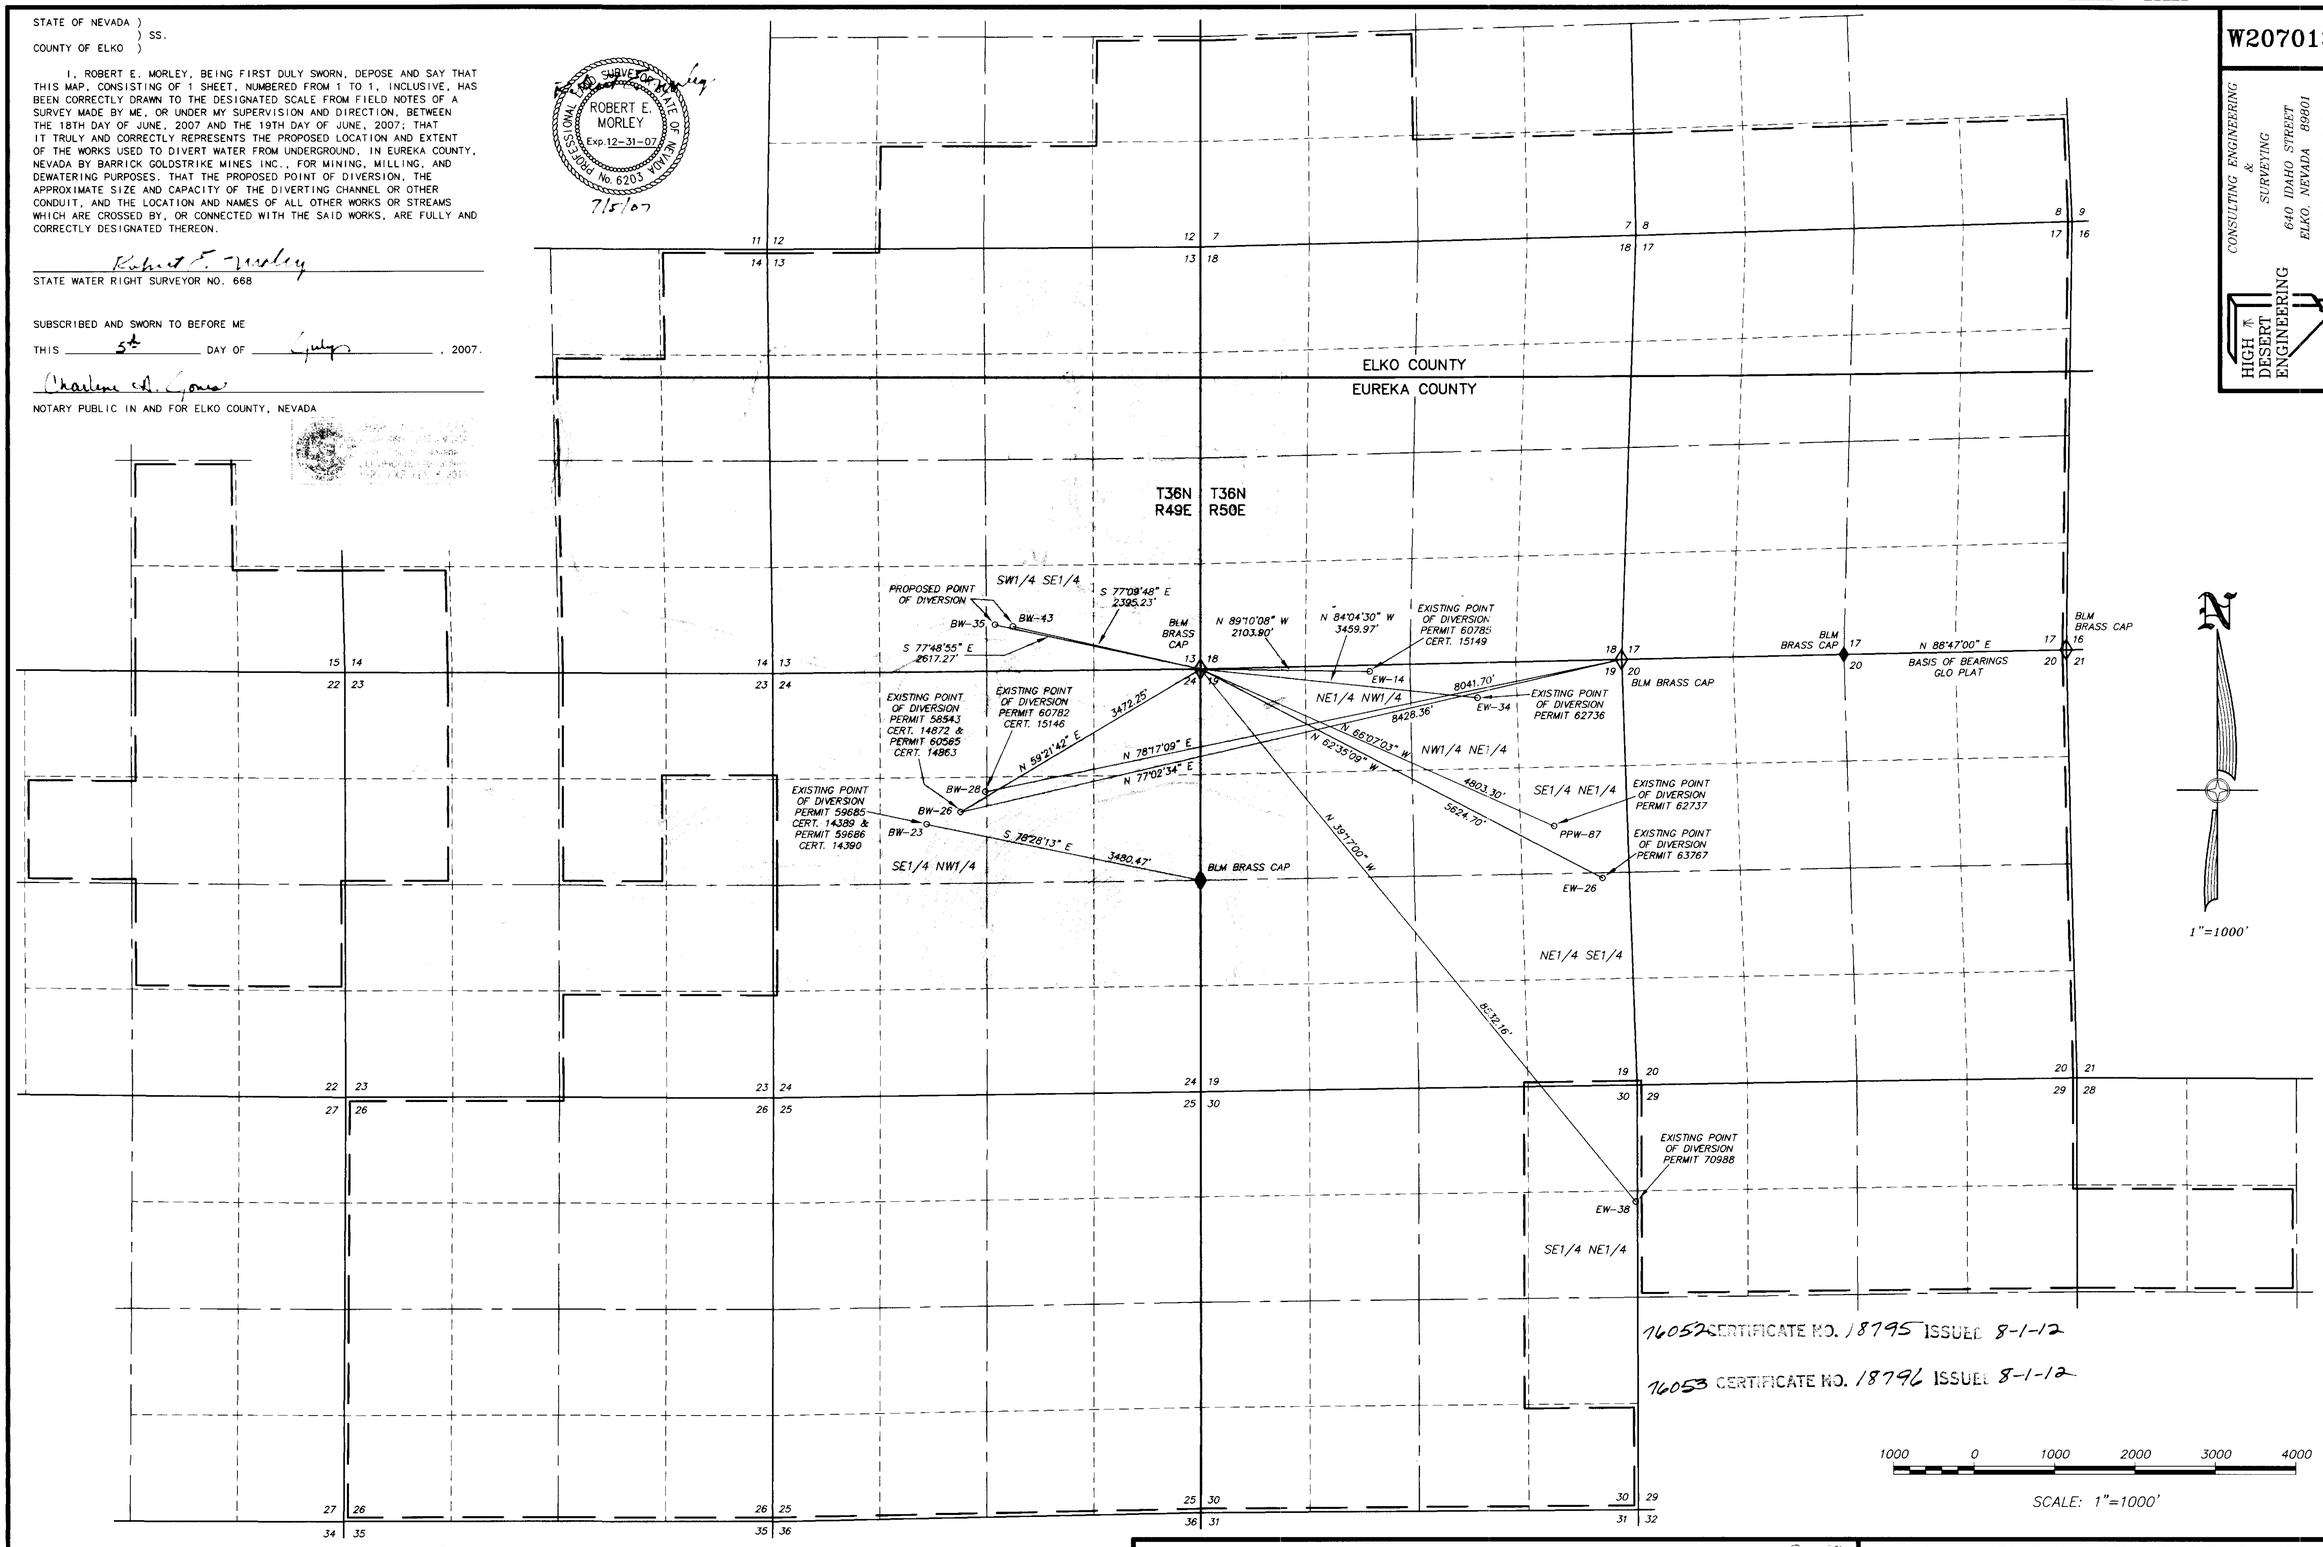

76052 CERTIFICATE NO. 18795 ISSUED 8-1-12

76053 CERTIFICATE NO. 18796 ISSUED 8-1-12

76044 CERTIFICATE NO. 18788 ISSUED 8-1-12
76045 CERTIFICATE NO. 18789 ISSUED 8-1-12
76046 CERTIFICATE NO. 18790 ISSUED 8-1-12
76047 CERTIFICATE NO. 18791 ISSUED 8-1-12
76049 CERTIFICATE NO. 18792 ISSUED 8-1-12
76050 CERTIFICATE NO. 18793 ISSUED 8-1-12
76051 CERTIFICATE NO. 18794 ISSUED 8-1-12

LEGEND

—— —— = EXISTING AND PROPOSED PLACE OF USE

o = PROPOSED & EXISTING POINT OF DIVERSION

BASIS OF BEARINGS : THE LINE BETWEEN THE NORTHEAST CORNER AND THE NORTH 1/4 CORNER OF SECTION 20, T36N - R50E, MDB& M. TAKEN FROM THE OFFICIAL BLM CADASTRAL SURVEY PLAT FOR T36N - R50E, MDB& M, AS N 88°47'00" E.

STATE ENGINEERS USE

FILED
JUL 10 2007
STATE ENGINEER'S OFFICE

MAP TO ACCOMPANY APPLICATION TO CHANGE THE POINT OF DIVERSION UNDER

PERMIT 58543, CERTIFICATE 14872
PERMIT 59685, CERTIFICATE 14389
PERMIT 59686, CERTIFICATE 14390
PERMIT 60565, CERTIFICATE 14863
PERMIT 60782, CERTIFICATE 15146
PERMIT 60785, CERTIFICATE 15149
AND PERMITS 62736, 62737, 63767, & 70988

FOR MINING, MILLING, & DEWATERING USE BY BARRICK GOLDSTRIKE MINES INC. FROM AN UNDERGROUND SOURCE IN EUREKA COUNTY, NEVADA

(76044 THRU 76053) 76044