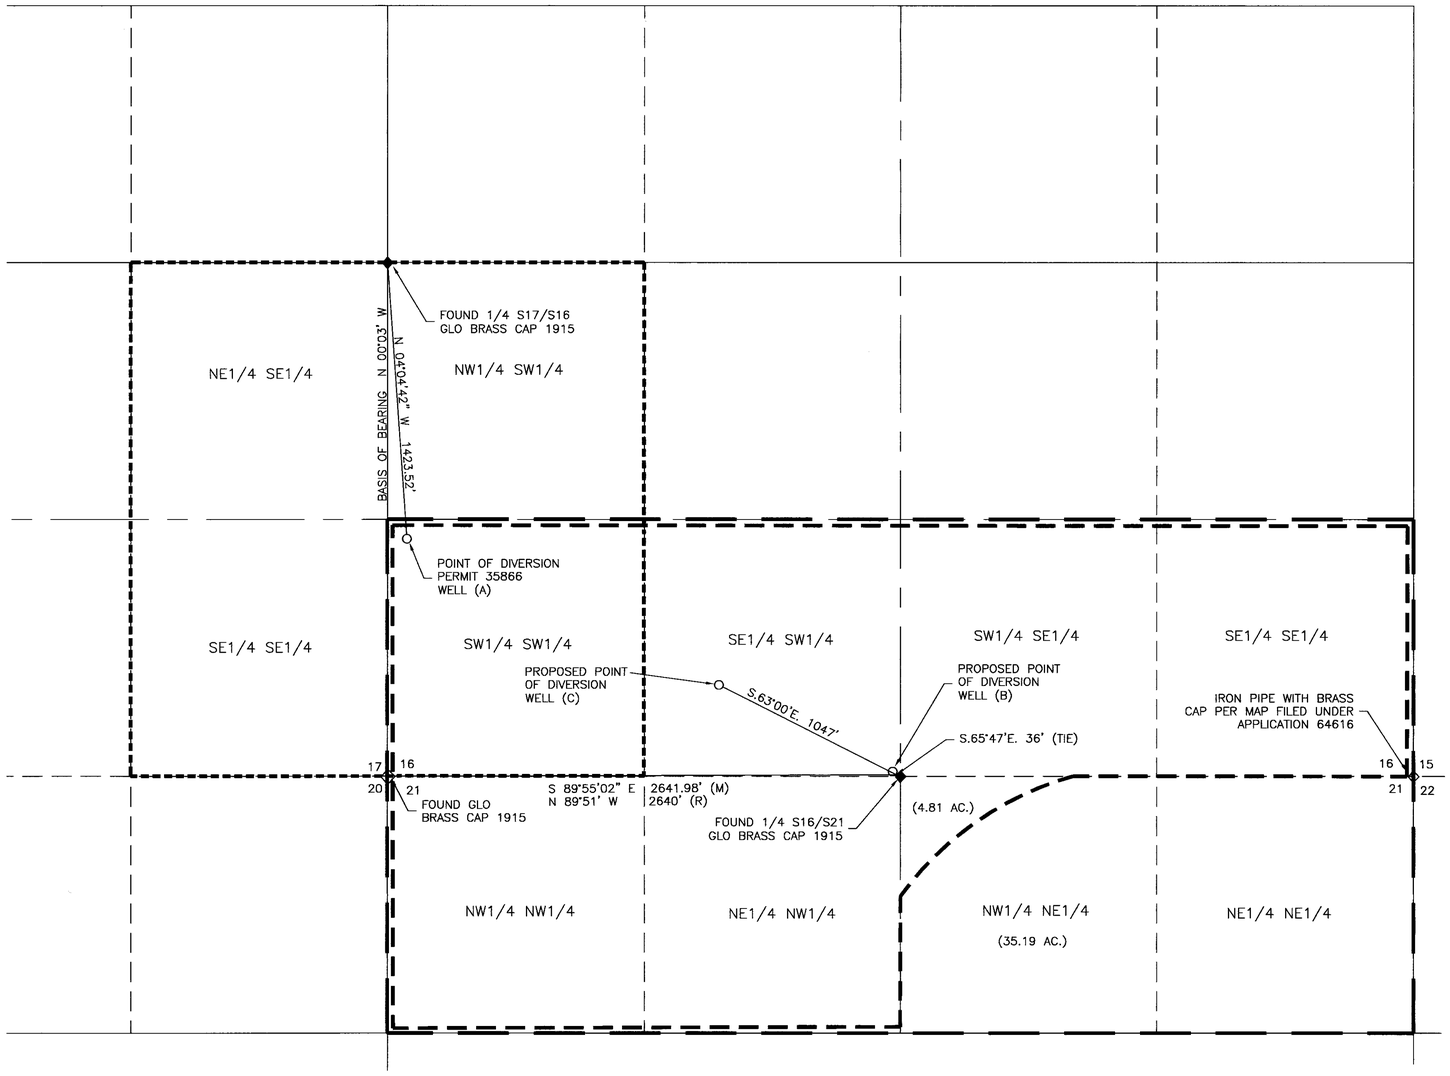

PROPOSED POINTS OF DIVERSION AND PLACES OF USE
PORTIONS OF SECTIONS 16, 17, AND 21, T.19N., R.47E., M.D.M.

LEGEND

- EXISTING PLACE OF USE
- PROPOSED PLACE OF USE–IRRIGATION WELL (B) AND STOCKWATER WELL (C)
- PROPOSED PLACE OF USE–STOCKWATER WELL (A)
- (R) RECORD INFORMATION
- (M) MEASURED INFORMATION

BASIS OF BEARING

WEST LINE OF THE SW ¼ OF SECTION 16 T19N., R47E, M.D.M. BLM TOWNSHIP SURVEY PLAT TOWNSHIP 19 N., RANGE 47 E. M.D.M. AS APPROVED BY THE US SURVEYOR GENERAL'S OFFICE IN RENO NEVADA, APRIL 23, 1917.

STATE OF NEVADA
CARSON CITY S.S.

I, BRUCE R. SCOTT, BEING FIRST DULY SWORN, DEPOSE AND SAY THAT THIS MAP, CONSISTING OF ONE SHEET, NUMBERED 1 OF 1 INCLUSIVE, HAS BEEN CORRECTLY DRAWN TO THE DESIGNATED SCALE FROM FIELD NOTES OF A SURVEY MADE BY ME OR UNDER MY SUPERVISION AND DIRECTION ON FEBRUARY 13, 2007, AND RECORD INFORMATION ON FILE AT THE DIVISION OF WATER RESOURCES; THAT IT TRULY AND CORRECTLY REPRESENTS THE PROPOSED UNDERGROUND SOURCE IN LANDER COUNTY, NEVADA BY PETER JOE AND TOM DAMELE FOR IRRIGATION AND STOCKWATERING PURPOSES; THAT THE PROPOSED POINT OF DIVERSION, THE APPROXIMATE LOCATION AND SIZE OF THE DIVERTING CHANNEL OR OTHER CONDUIT, THE LOCATION AND NAMES OF ALL OTHER WORKS WHICH WILL CROSS OR CONNECT WITH THE PROPOSED WORKS ARE FULLY CORRECTLY DESIGNATED THEREON.

Bruce R. Scott 7/16/07
STATE WATER RIGHT SURVEYOR NO. 427

PROFESSIONAL LAND SURVEYOR STATE OF NEVADA No. 3579 EXP. 6\30\08

SUBSCRIBED AND SWORN TO BEFORE ME ON THIS 16th DAY OF July, 2007.

Linda M. Dennis
NOTARY PUBLIC IN AND FOR CARSON CITY
MY COMMISSION EXPIRES: 9/23/10

LINDA M. DENNIS
NOTARY PUBLIC NEVADA
Appt. Recorded in CARSON CITY
No. 92-7921-3 My Appt. Exp. Sept. 23, 2010

0 400 800 1600 2400 3200
SCALE: 1"=400'

ENGINEERING · PLANNING · RESOURCE MANAGEMENT
RESOURCE CONCEPTS, INC.
340 N. MINNESOTA STREET
CARSON CITY, NEVADA 89703
PHONE: 775-883-1600 FAX: 775-883-1656
WEB SITE: www.rci-nv.com
212 ELKS POINT ROAD, STE. 443
P.O. BOX 11796
ZEPHYR COVE, NEVADA 89448
PHONE: 775-588-7500

JOB NO.	06-272.2
DATE	7/16/07
DRAWN	AJF
CHECKED	KLS
REVISED	

STATE ENGINEER'S USE

12-3-2009 bar scale incorrect

FILED
JUL 16 2007
STATE ENGINEER'S OFFICE

MAP

TO ACCOMPANY APPLICATIONS 76058, 76059, AND 76060
TO CHANGE THE POINT OF DIVERSION, PLACE AND MANNER OF USE OF PERMITS 35866 (PORTION) AND 64616
BY

Peter Joe and Tom Damele

FROM UNDERGROUND SOURCES
FOR IRRIGATION AND STOCKWATERING PURPOSES
IN LANDER COUNTY, NEVADA

79030 77205 76592 76060 76059 76058