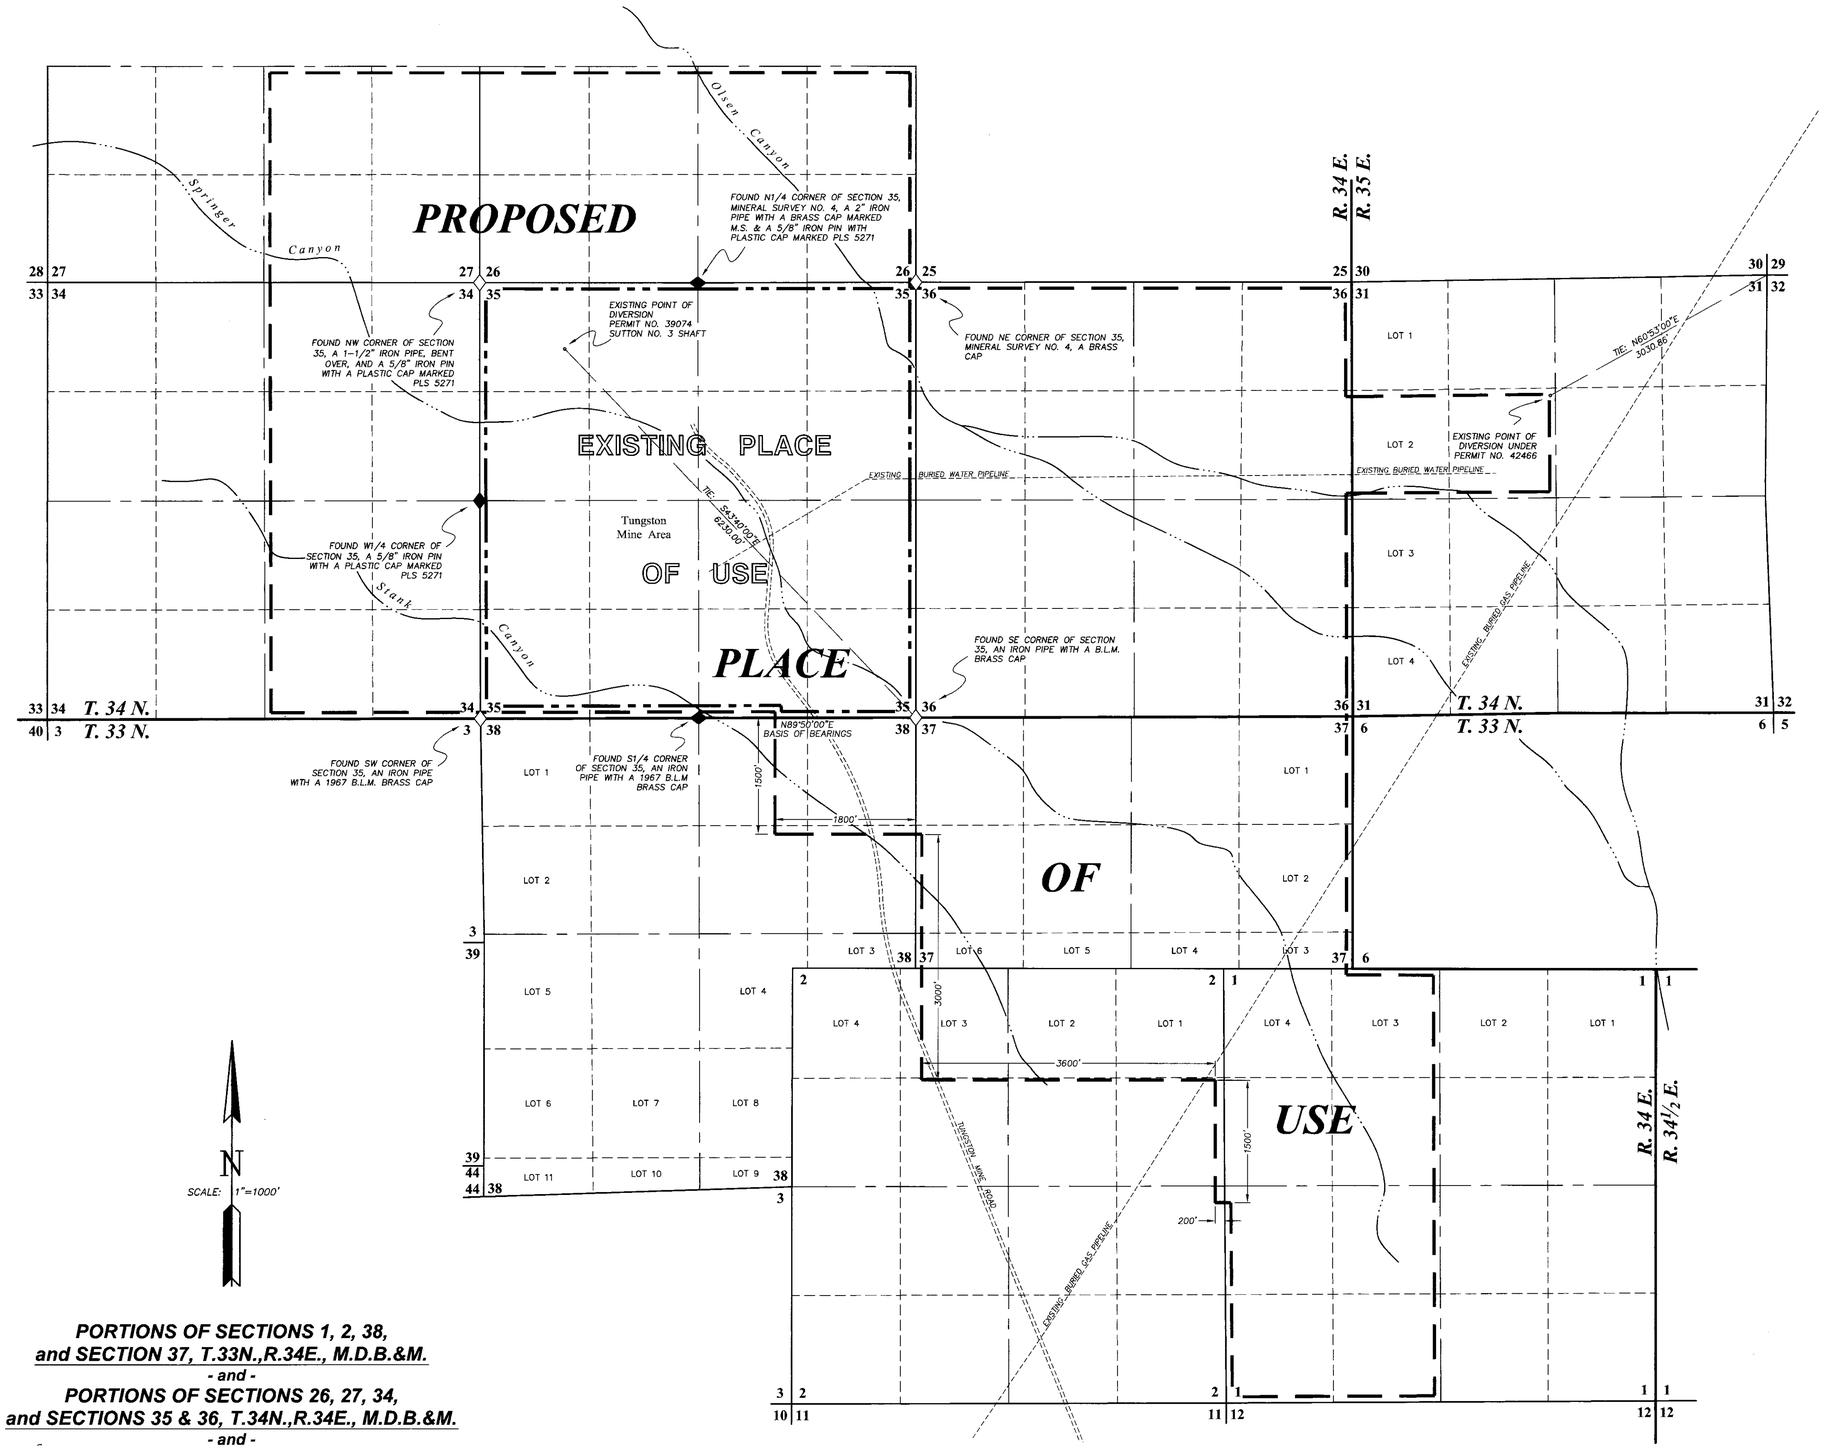

PORTIONS OF SECTIONS 1, 2, 38,
and SECTION 37, T.33N.,R.34E., M.D.B.&M.
- and -
PORTIONS OF SECTIONS 26, 27, 34,
and SECTIONS 35 & 36, T.34N.,R.34E., M.D.B.&M.
- and -
A PORTION OF
SECTION 31, T.34N.,R.35E., M.D.B.&M.
PERSHING COUNTY, NEVADA

STATE OF NEVADA
COUNTY OF HUMBOLDT

I, JOHN H. MILTON III, being first duly sworn, depose and say that this map, consisting of 1 sheet, has been correctly drawn to the designated scale from field notes of a survey made by me, or under my supervision and direction, between the 22nd day of June and the 23rd day of June, 2007; that it truly and correctly represents the proposed location and extent of the works used to divert water from underground in Pershing County, Nevada by SPRINGER MINING COMPANY, for mining, milling, and domestic use under Permit Number 39074 Cert. 11179. That the proposed point of diversion, the approximate location and size of the diverting channel or other conduit, all reservoirs or basins, the location and names of all other works or streams which will cross or connect with the proposed works, and the boundary of all lands, showing by 40-acre subdivisions the areas proposed to be served, are fully and correctly designated thereon.

PROFESSIONAL LAND SURVEYOR, STATE OF NEVADA
JOHN H. MILTON III
Exp: 12-31-07
No. 5271

7-25-07

State Water Right Surveyor No. 573

Subscribed and sworn to before me this 25th day of July, 2007.

Doris A. Twichell

Notary Public in and for Humboldt County,
State of Nevada.
My commission expires on: May 28th, 2009

DORIS A. TWICHELL
Notary Public - State of Nevada
Appointment Recorded in Humboldt County
No. 93-6552-6 - Expires May 28, 2009

BASIS OF BEARINGS

Basis of Bearings was taken from Map File No. 198481, official records of Pershing County.

LEGEND

- ◆ Indicates a found 1/4 section corner, as noted.
- ◇ Indicates a found section corner, as noted.
- — — — Indicates the boundary of the proposed place of use.
- — - - — Indicates the boundary of the existing place of use.

GRAPHIC SCALE
1000 0 200 1000 2000 4000
1 inch = 1000ft.

STATE ENGINEER'S USE

FILED
JUL 26 2007
STATE ENGINEER'S OFFICE

DESERT MOUNTAIN SURVEYING
GPS • Land • Water Rights • Boundary
146 West Second Street, Winnemucca, NV 89445
775-623-4414 FAX 775-623-5821 E-MAIL dms@winnemucca.net

- Map To Accompany Application -

TO CHANGE THE PLACE OF USE OF PERMIT NO. 39074, CERT. NO. 11179
and
TO CHANGE THE POINT OF DIVERSION AND PLACE OF USE OF PERMIT NO. 42466
- For -
MINING, MILLING, AND DOMESTIC USE
- By -
SPRINGER MINING COMPANY
FROM UNDERGROUND IN PERSHING COUNTY, NEVADA

(S)

C:\DMS Land Projects\2007\07122\dwg\07122-2.dwg, Layout1, 7/25/2007 9:31:33 AM

86390 86389 86388 85431 85430 85313 85312 77739 77738 76079 T 76078