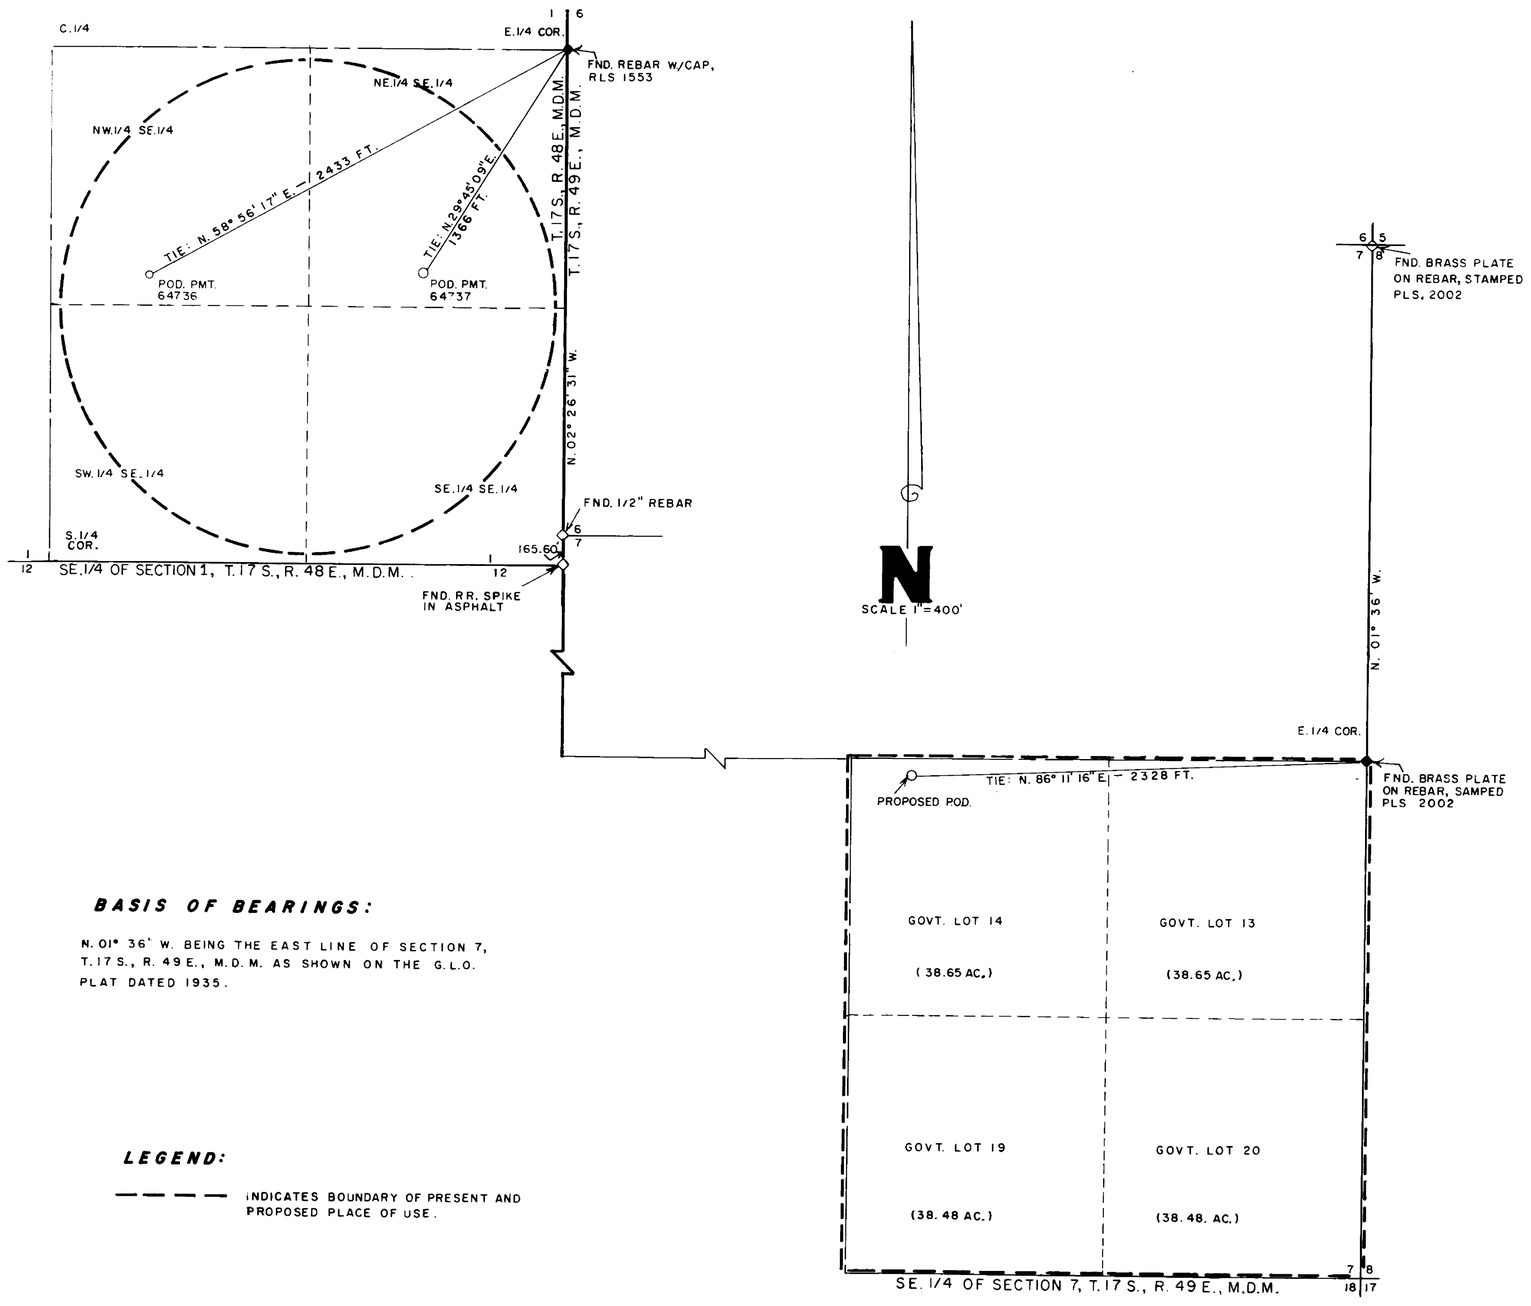

STATE OF **NEVADA**,
COUNTY OF **NYE**

I, LISLE LOWE, BEING FIRST DULY SWORN, DEPOSE AND SAY THAT THIS MAP CONSISTING OF ONE SHEET, HAS BEEN CORRECTLY DRAWN TO THE DESIGNATED SCALE FROM FIELD NOTES OF A SURVEY MADE BY ME OR UNDER MY SUPERVISION AND DIRECTION ON **AUGUST 3 RD., 2007,** THAT IT TRULY AND CORRECTLY REPRESENTS THE PROPOSED LOCATION AND EXTENT OF THE WORKS USED TO DIVERT WATER FROM AN UNDERGROUND SOURCE IN **NYE COUNTY, NV,**
BY OLSON FAMILY TRUST OF 1990,
THAT THE PROPOSED POINT OF DIVERSION, THE MANNER OF USE AND THE LOCATION AND NAMES OF ALL OTHER WORKS OR STREAMS WHICH ARE CROSSED BY OR CONNECTED WITH THE SAID WORKS, ARE FULLY AND CORRECTLY DESIGNATED THEREON.

Lisle Lowe
STATE WATER RIGHTS SURVEYOR #856, P.L.S. #8423

SUBSCRIBED AND SWORN TO BEFORE ME THIS 6TH DAY OF AUGUST, 2007

NOTARY PUBLIC
STATE OF NEVADA
County of Nye
SHELLY KADRMAS
No. 96-1623-14
My Appointment Expires March 30, 2008

Shelly Kadrmas
NOTARY PUBLIC IN AND FOR
SAID COUNTY AND STATE

MY COMMISSION EXPIRES ON: MARCH 30TH, 2008

LICENSED LAND SURVEYOR STATE OF NEVADA
LISLE LOWE
EXPIRES 12/31/07
8/6/07
No. 8423

BASIS OF BEARINGS:

N. 01° 36' W. BEING THE EAST LINE OF SECTION 7, T. 17 S., R. 49 E., M.D.M. AS SHOWN ON THE G.L.O. PLAT DATED 1935.

LEGEND:

— — — — INDICATES BOUNDARY OF PRESENT AND PROPOSED PLACE OF USE.

300' 200' 100' 0' 400' 800'
SCALE 1"= 400'

STATE ENGINEER'S USE

76145

FILED
AUG 13 2007
State Engineer's Office

STATE ENGINEER'S OFFICE
2007 AUG 13 PM 1:56

MAP TO ACCOMPANY AN APPLICATION TO CHANGE THE POINT OF DIVERSION AND PLACE OF USE FOR A PORTION OF PERMIT 64737.

BY: OLSON FAMILY TRUST OF 1990.

FOR: IRRIGATION AND DOMESTIC.

FROM: AN UNDERGROUND SOURCE.

76145