PORTION OF SECTION 36, T.13N., R.25E., M.D.M., LYON COUNTY, NEVADA

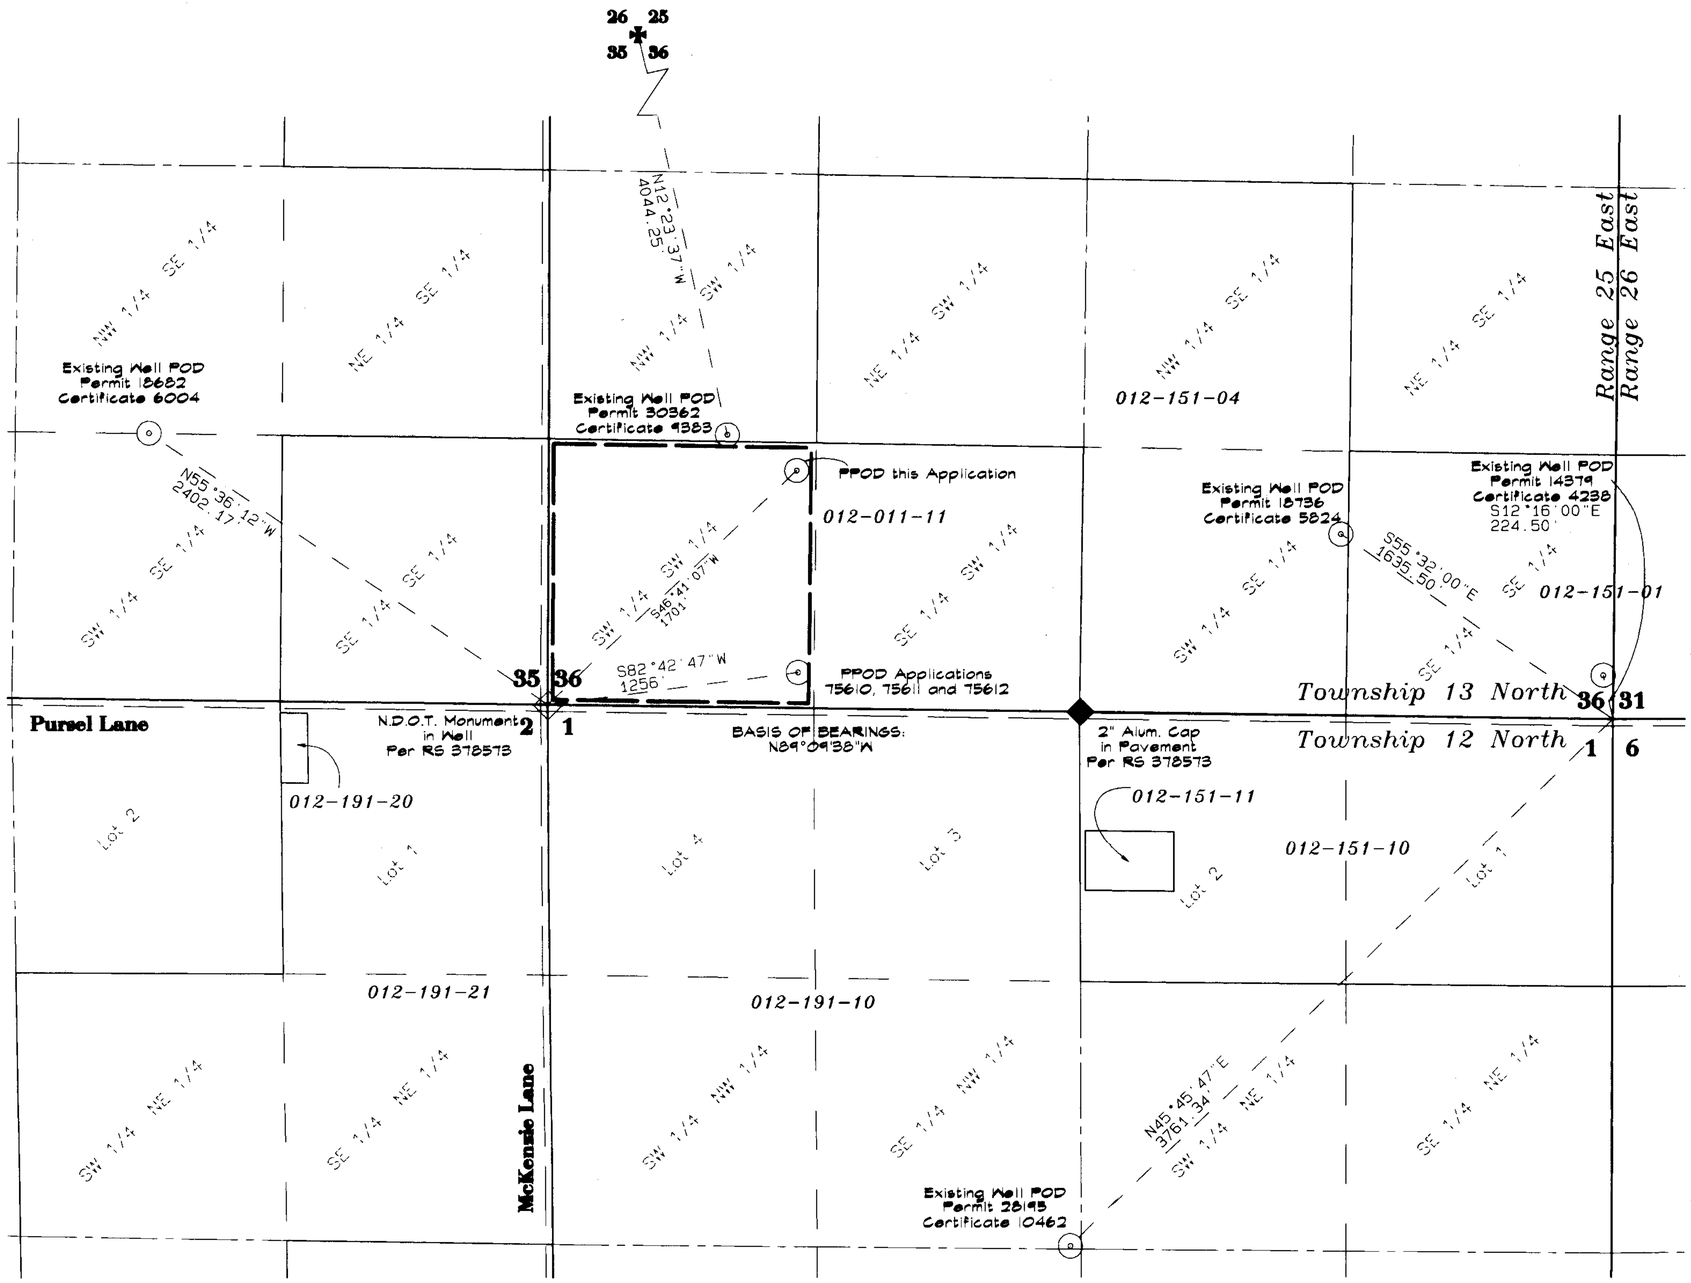

STATE OF NEVADA
COUNTY OF WASHOE } SS

I, Michael D. Buschelman, being first duly sworn, depose and say that this map, consisting of one sheet, has been correctly drawn to the designated scale from a survey under my supervision and/or direction on September 5, 2007, that this map truly and correctly represents the proposed place of use and points of diversion used to divert water from underground sources within Lyon County, Nevada, by JASON CORPORATION, c/o PERI & SONS FARMS, for Quasi-Municipal and Domestic purposes.

Michael D. Buschelman
Michael D. Buschelman
State Water-Right Surveyor No. 792

Exp 12-31-08
9-5-07

Subscribed and sworn to before me on this 5TH day of SEPTEMBER, 2007.

CHRIS FACOUE
Notary Public - State of Nevada
Appointment Recorded in Washoe County
No: 04-91313-2 - Expires August 25, 2008

Notary Public

REFERENCES

1. Permits and supporting maps as referenced at Existing Points of Diversioin, on file in the office of the Nevada State Engineer.
2. Parcel Map No. 150985, on file in the Office of the Lyon County Recorder, Lyon County, Nevada.
3. Parcel Map No. 186981, on file in the Office of the Lyon County Recorder, Lyon County, Nevada.
4. Parcel Map No. 220487, on file in the Office of the Lyon County Recorder, Lyon County, Nevada.
5. Record of Survey Map No. 242896, on file in the Office of the Lyon County Recorder, Lyon County, Nevada.
6. Amended Record of Survey No. 378573, on file in the Office of the Lyon County Recorder, Lyon County, Nevada.
7. Lyon County Assessor's Maps - Book 12, Page 01, Book 12, Page 15 and Book 12, Page 19.

N
W M D B E
S

GRAPHIC SCALE 1"=400'
0 400 800 1200

BASIS OF BEARINGS

South Line of the SW1/4 of Section 36, T.13N., R25E., M.D.M., being North 89°09'38" West. Refer to Record of Survey No. 378573, filed March 31, 2006, Lyon County, Nevada.

Michael D. Buschelman Consulting, Inc.
Post Office Box 51371
Sparks, Nevada 89435
(775) 355-9628 Office 355-9629 FAX

LEGEND

- SECTION LINE
- QUARTER SECTION LINE
- 16TH SECTION LINE
- PROPOSED PLACE OF USE
- ASSESSOR'S PARCEL LINE
- IMPROVED ROAD
- WELL TIE

010-011-11 ASSESSOR'S PARCEL NUMBER

◇ FOUND SECTION CORNER (AS DESCRIBED)

◆ FOUND QUARTER SECTION CORNER (AS DESCRIBED)

⊙ WELL/POINT OF DIVERSION (AS NOTED)

STATE ENGINEER'S USE

76234

FILED SEP 27 2007

MAP TO ACCOMPANY APPLICATION TO CHANGE THE POINT OF DIVERSION OF APPLICATION 75612 FOR QUASI-MUNICIPAL and DOMESTIC PURPOSES BY

JASON CORPORATION
c/o Peri & Sons Farms

FROM AN UNDERGROUND SOURCE WITHIN LYON COUNTY, NEVADA

76234