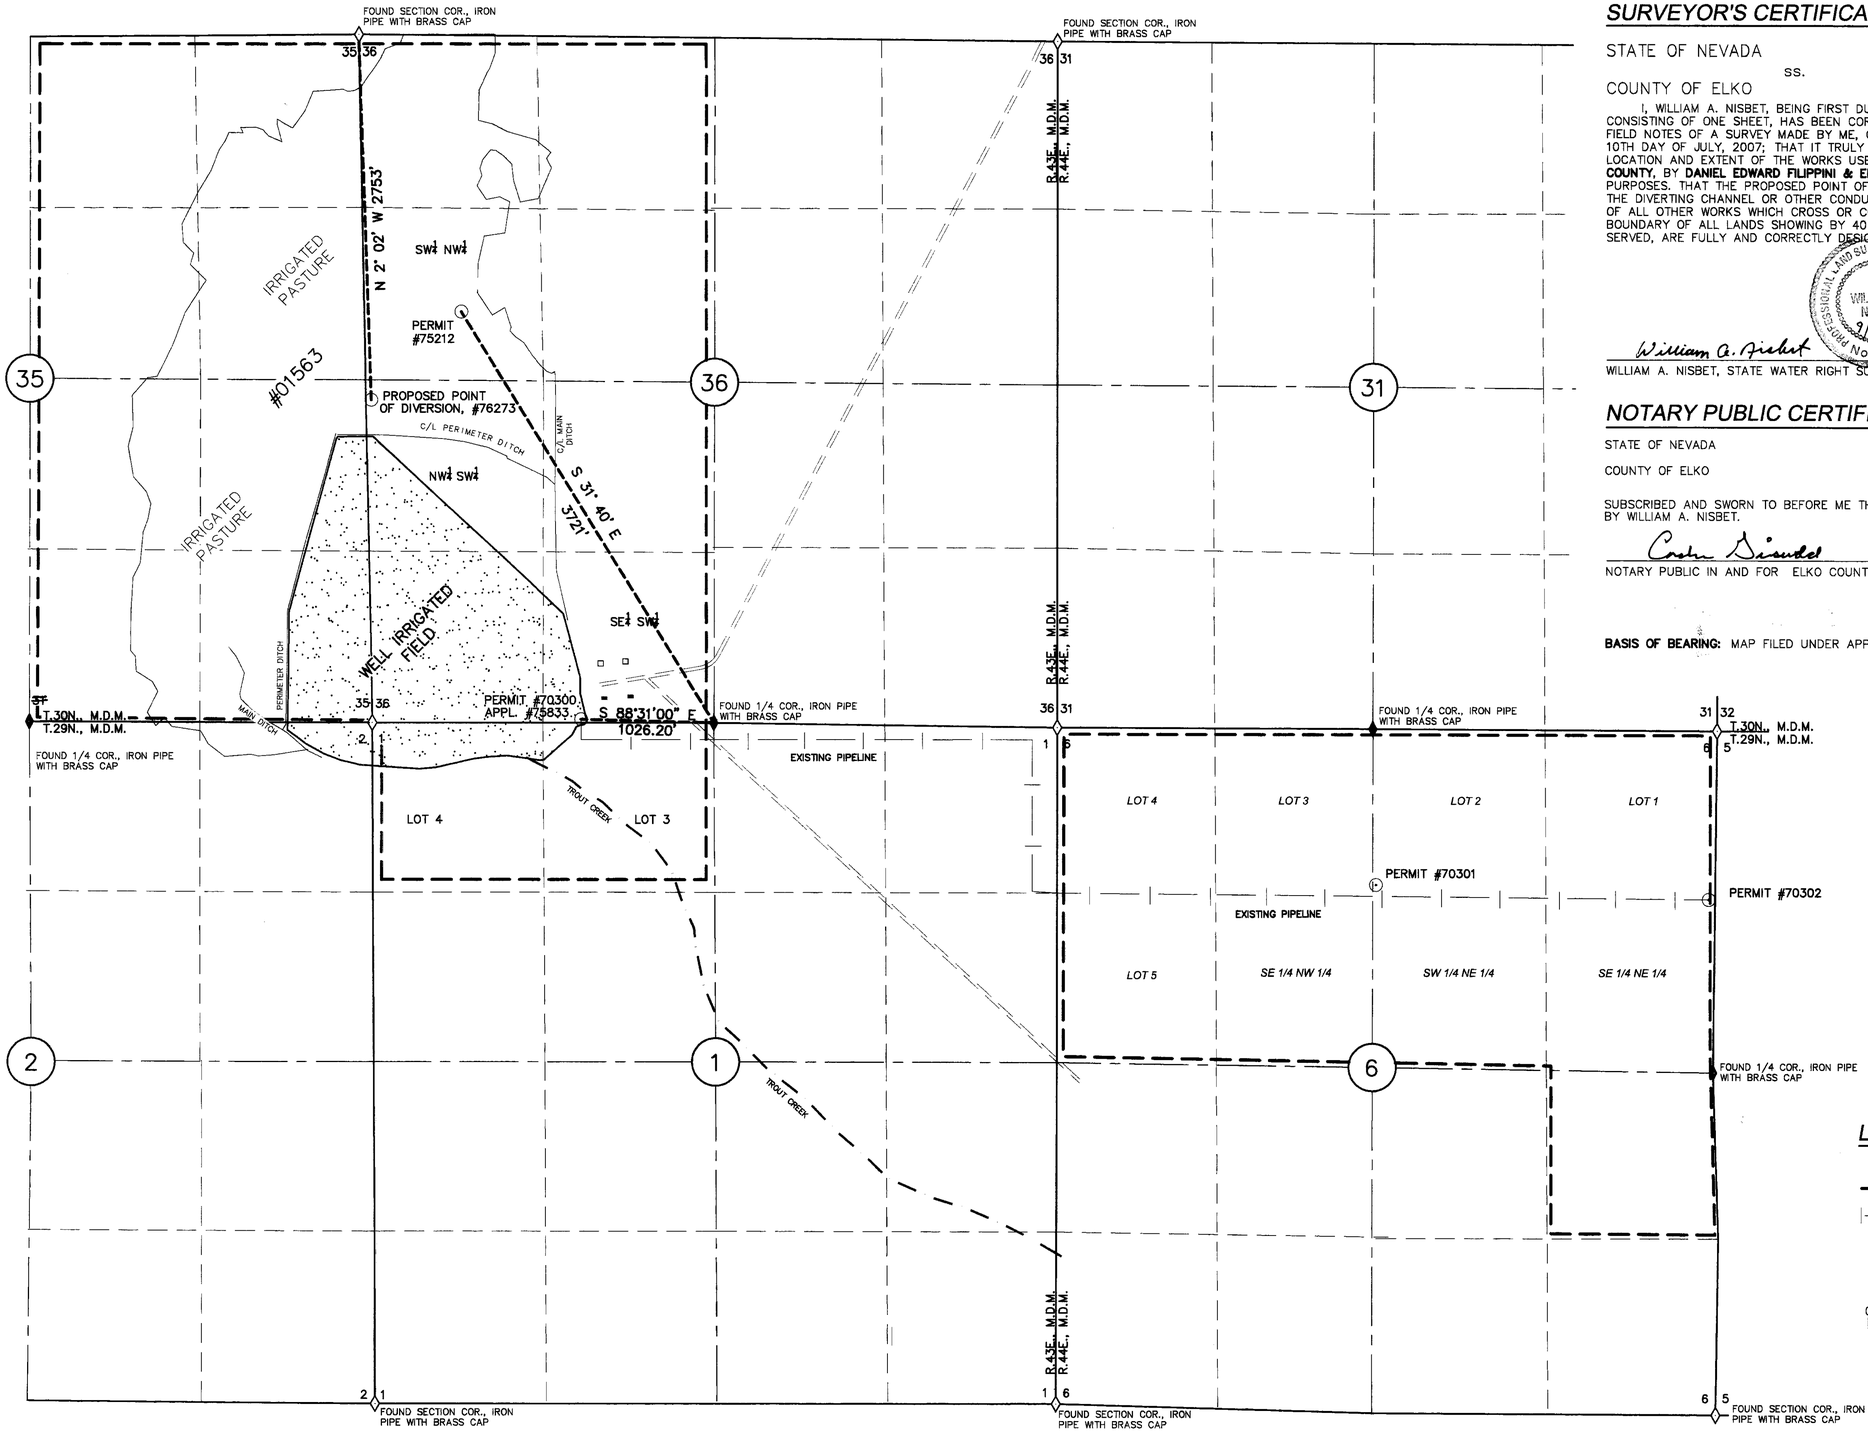

SURVEYOR'S CERTIFICATE

STATE OF NEVADA

ss.

COUNTY OF ELKO

I, WILLIAM A. NISBET, BEING FIRST DULY SWORN, DEPOSE AND SAY THAT THIS MAP, CONSISTING OF ONE SHEET, HAS BEEN CORRECTLY DRAWN TO THE DESIGNATED SCALE FROM FIELD NOTES OF A SURVEY MADE BY ME, OR UNDER MY SUPERVISION AND DIRECTION, ON THE 10TH DAY OF JULY, 2007; THAT IT TRULY AND CORRECTLY REPRESENTS THE PROPOSED LOCATION AND EXTENT OF THE WORKS USED TO DIVERT WATER FROM **UNDERGROUND**, IN **LANDER COUNTY**, BY **DANIEL EDWARD FILIPPINI & EDDYANN U. FILIPPINI**, FOR **IRRIGATION & DOMESTIC** PURPOSES. THAT THE PROPOSED POINT OF DIVERSION, THE APPROXIMATE LOCATION AND SIZE OF THE DIVERTING CHANNEL OR OTHER CONDUIT, ALL RESERVOIRS OR BASINS, LOCATION AND NAMES OF ALL OTHER WORKS WHICH CROSS OR CONNECT WITH THE PROPOSED WORKS, AND THE BOUNDARY OF ALL LANDS SHOWING BY 40 ACRE SUBDIVISIONS THE AREAS PROPOSED TO BE SERVED, ARE FULLY AND CORRECTLY DESIGNATED THEREON.

PROFESSIONAL LAND SURVEYOR STATE OF NEVADA WILLIAM A. NISBET 9/20/07 No. 3605

William A. Nisbet Exp. 12/31/07

WILLIAM A. NISBET, STATE WATER RIGHT SURVEYOR

NOTARY PUBLIC CERTIFICATE

STATE OF NEVADA

COUNTY OF ELKO

SUBSCRIBED AND SWORN TO BEFORE ME THIS 20 DAY OF September 2007, BY WILLIAM A. NISBET.

Coralee Griswold

NOTARY PUBLIC IN AND FOR ELKO COUNTY, NEVADA

CORALEE GRISWOLD Notary Public, State of Nevada Appointment No. 96-1006-8 My Appt. Expires May 29, 2010

BASIS OF BEARING: MAP FILED UNDER APPLICATION #59100

LEGEND

EXISTING PLACE OF USE

EXISTING PIPELINE

SCALE

0 600 1200 1800

SCALE: 1"=600'

PROJECT NO. 2059.001
DRAWING NO. W07017
DATE: September 19, 2007

CHILTON Engineering and Surveying, LTD
(775) 738-2121 421 Court Street Elko, Nevada 89801

STATE ENGINEER'S USE

76273

FILED SEP 25 2007 STATE ENGINEER'S OFFICE

RECEIVED 2007 SEP 25 PM 1:02 STATE ENGINEER'S OFFICE

MAP TO ACCOMPANY APPLICATION TO CHANGE POINT OF DIVERSION OF WATER HERTOFORE APPROPRIATED UNDER PERMIT #75212

for IRRIGATION AND DOMESTIC PURPOSES

by DANIEL EDWARD FILIPPINI AND EDDYANN U. FILIPPINI

from an UNDERGROUND SOURCE

in IN LANDER COUNTY NEVADA

W07017

76273