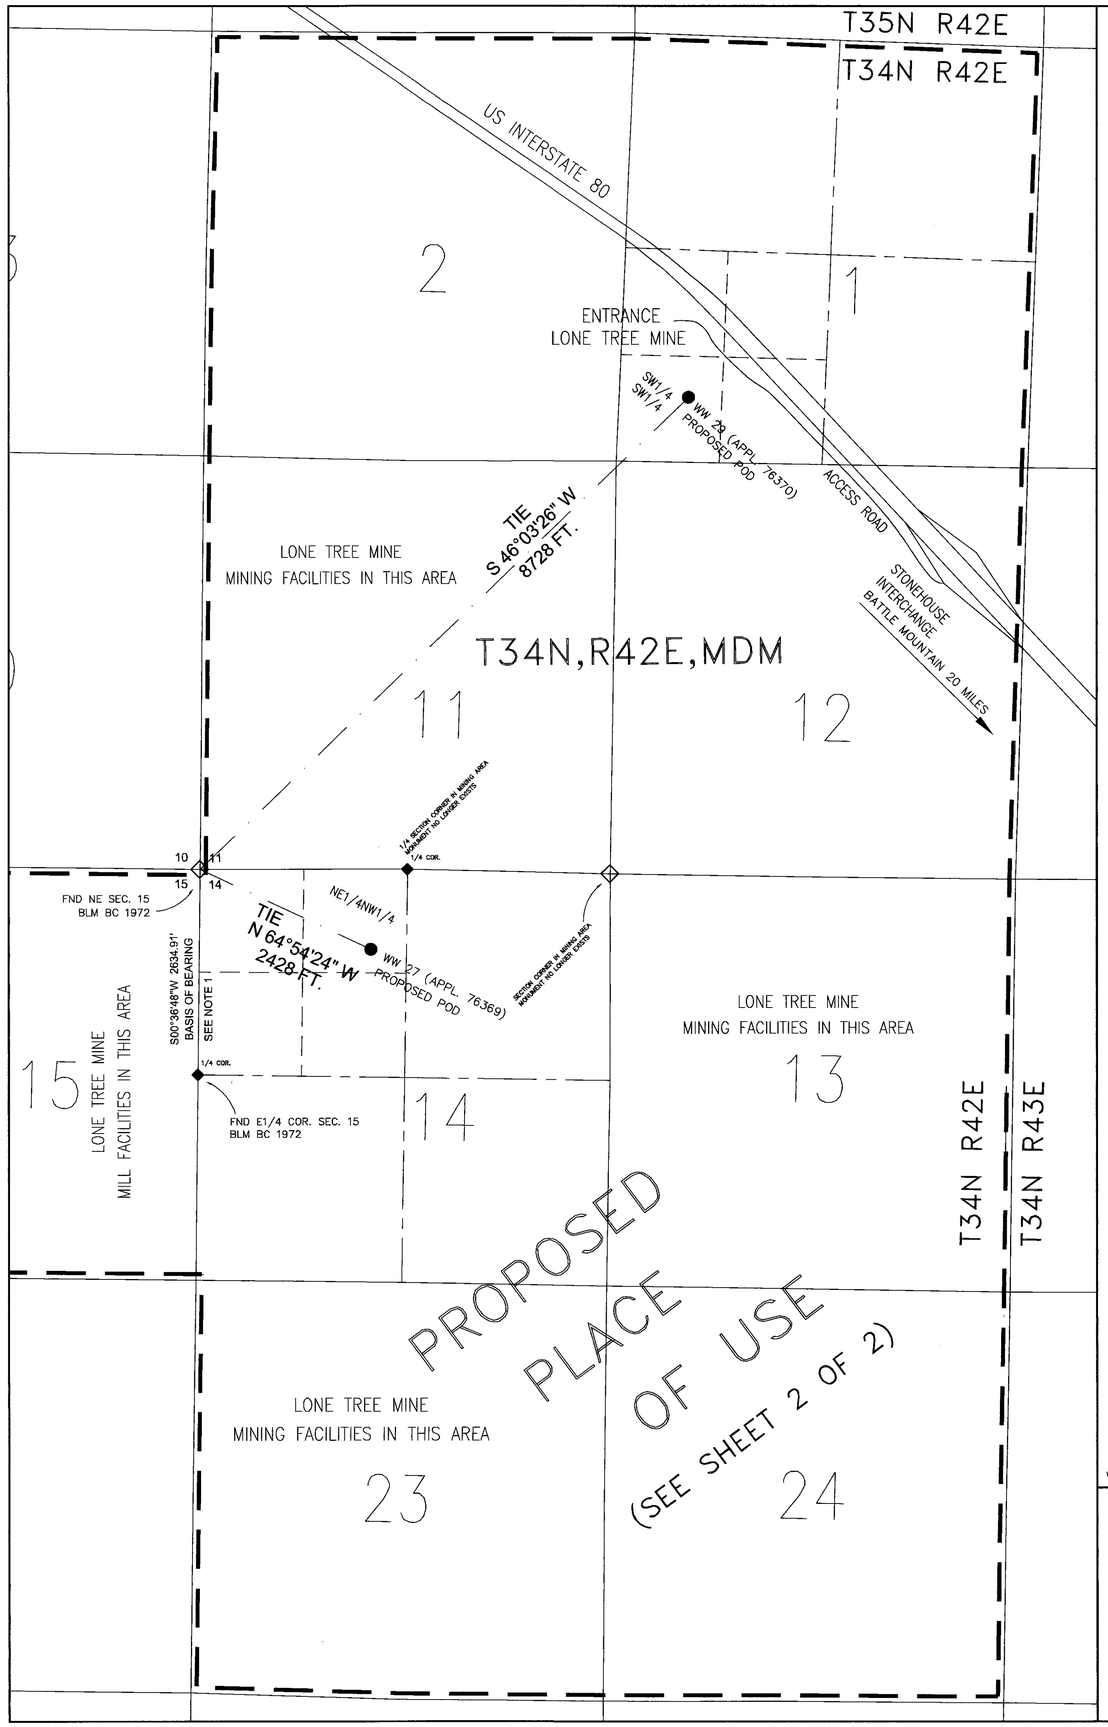

REFERENCE MAP FOR EXISTING POINT OF DIVERSION AND EXISTING PLACE OF USE

PLEASE SEE MAP SUPPORTING PERMIT NUMBER 59626
FILED WITH THE STATE ENGINEER'S OFFICE ON JAN. 19, 1994

PROPOSED PLACE OF USE
SEE SHEET 2 OF 2

T.34N., R42E., M.D.M.:
ALL OF SECTIONS 1, 2, 11, 12, 13, 14, 15, 23, 24

POINT OF DIVERSION CHANGES

FROM POD PERMIT 59627
TO PROPOSED P.O.D., WW 27 WELL (APPL. 76369)

FROM POD PERMIT 59630
TO PROPOSED P.O.D., WW 29 WELL (APPL. 76370)

STATE OF NEVADA)
: ss.
COUNTY OF ELKO)

I, MARK C. BOGE, being first duly sworn, depose and say that site inspections have been made by me or under my supervision and direction, between the 13th day of August and the 14th day of August, 2007; that the location of each reference monument has been verified by site inspection; that the points of diversion and place of use sites have been inspected; that this map consisting of 2 sheets, numbered from 1 to 2, inclusive, has been correctly drawn to the designated scale from surveying calculation notes prepared by me, or under my supervision and direction, relying upon analysis of recorded surveying maps and documents in the State Engineer's Office, Humboldt County Recorders Office, and the BLM Nevada State Office, Reno, NV; that this map truly and correctly represents the proposed location and extent of the works used to divert water from underground, in Humboldt County, Nevada, by Santa Fe Pacific Gold Corporation.

Mark C. Boge
Nevada State Water Right Surveyor No. 662

SUBSCRIBED and SWORN to before me
this 2nd day of Nov., 2007.

P. J. Glass
Notary Public in and for
Elko County, Nevada
My Commission Expires April 11, 2010.

PROFESSIONAL LAND SURVEYOR - STATE OF NEVADA
MARK C. BOGE
Exp. 12-31-08
11/8/07
No. 6196

P. J. GLASS
NOTARY PUBLIC - STATE OF NEVADA
Elko County
CERTIFICATE # 94-3533-8
APPT. EXP. APRIL 11, 2010

P. J. GLASS
NOTARY PUBLIC - STATE OF NEVADA
Elko County • Nevada
CERTIFICATE # 94-3533-8
APPT. EXP. APRIL 11, 2010

NOTES:

1. THE BASIS OF BEARING IS NAD 27, NEVADA STATE PLANE COORDINATE SYSTEM, EAST ZONE. DISTANCES SHOWN ARE GROUND DISTANCES. THE RECORD SOURCE USED TO DETERMINE THE REFERENCE BEARING IS RECORD OF SURVEY, HUMBOLDT COUNTY FIILE NO. 1996 11779.

2. SECTION LINES ARE PROTRACTED BY REFERENCE TO BLM GEOGRAPHIC COORDINATE DATA BASE AND HISTORICAL SURVEY RECORDS MAINTAINED BY THE APPLICANT.

3. THIS MAP SUPPORTS TWO APPLICATIONS.

LEGEND

◇ ◆ 1/4 COR. — FOUND CORNERS AS NOTED SECTION AND 1/4 SECTION MONUMENTS

— — — PROPOSED PLACE OF USE (SEE REFERENCE MAPS)

● PROPOSED POINTS OF DIVERSION EXISTING WELLS

N

T34N, R42E, MDM
0 500 1000 2000 3000
SCALE: 1"=1000'

MARK C. BOGE, PLS
2065 SAWYER WAY
Elko, Nevada 89801
phone (775) 777-2922
wtrmap_ops_76369-70_110107.pdf

STATE ENGINEER'S USE

FILED
NOV 08 2007
STATE ENGINEER'S OFFICE

MAP TO ACCOMPANY APPLICATIONS
76369 AND 76370
TO CHANGE POINT OF DIVERSION
AND MANNER OF USE OF A PORTION
UNDER PERMITS 59627 AND 59630

FOR	MILLING, WATER TREATMENT AND DOMESTIC
BY	SANTA FE PACIFIC GOLD CORPORATION
FROM	UNDERGROUND
IN	HUMBOLDT COUNTY, STATE OF NEVADA

SHEET 1 OF 2 SHEETS

76471 76470 76370 76369

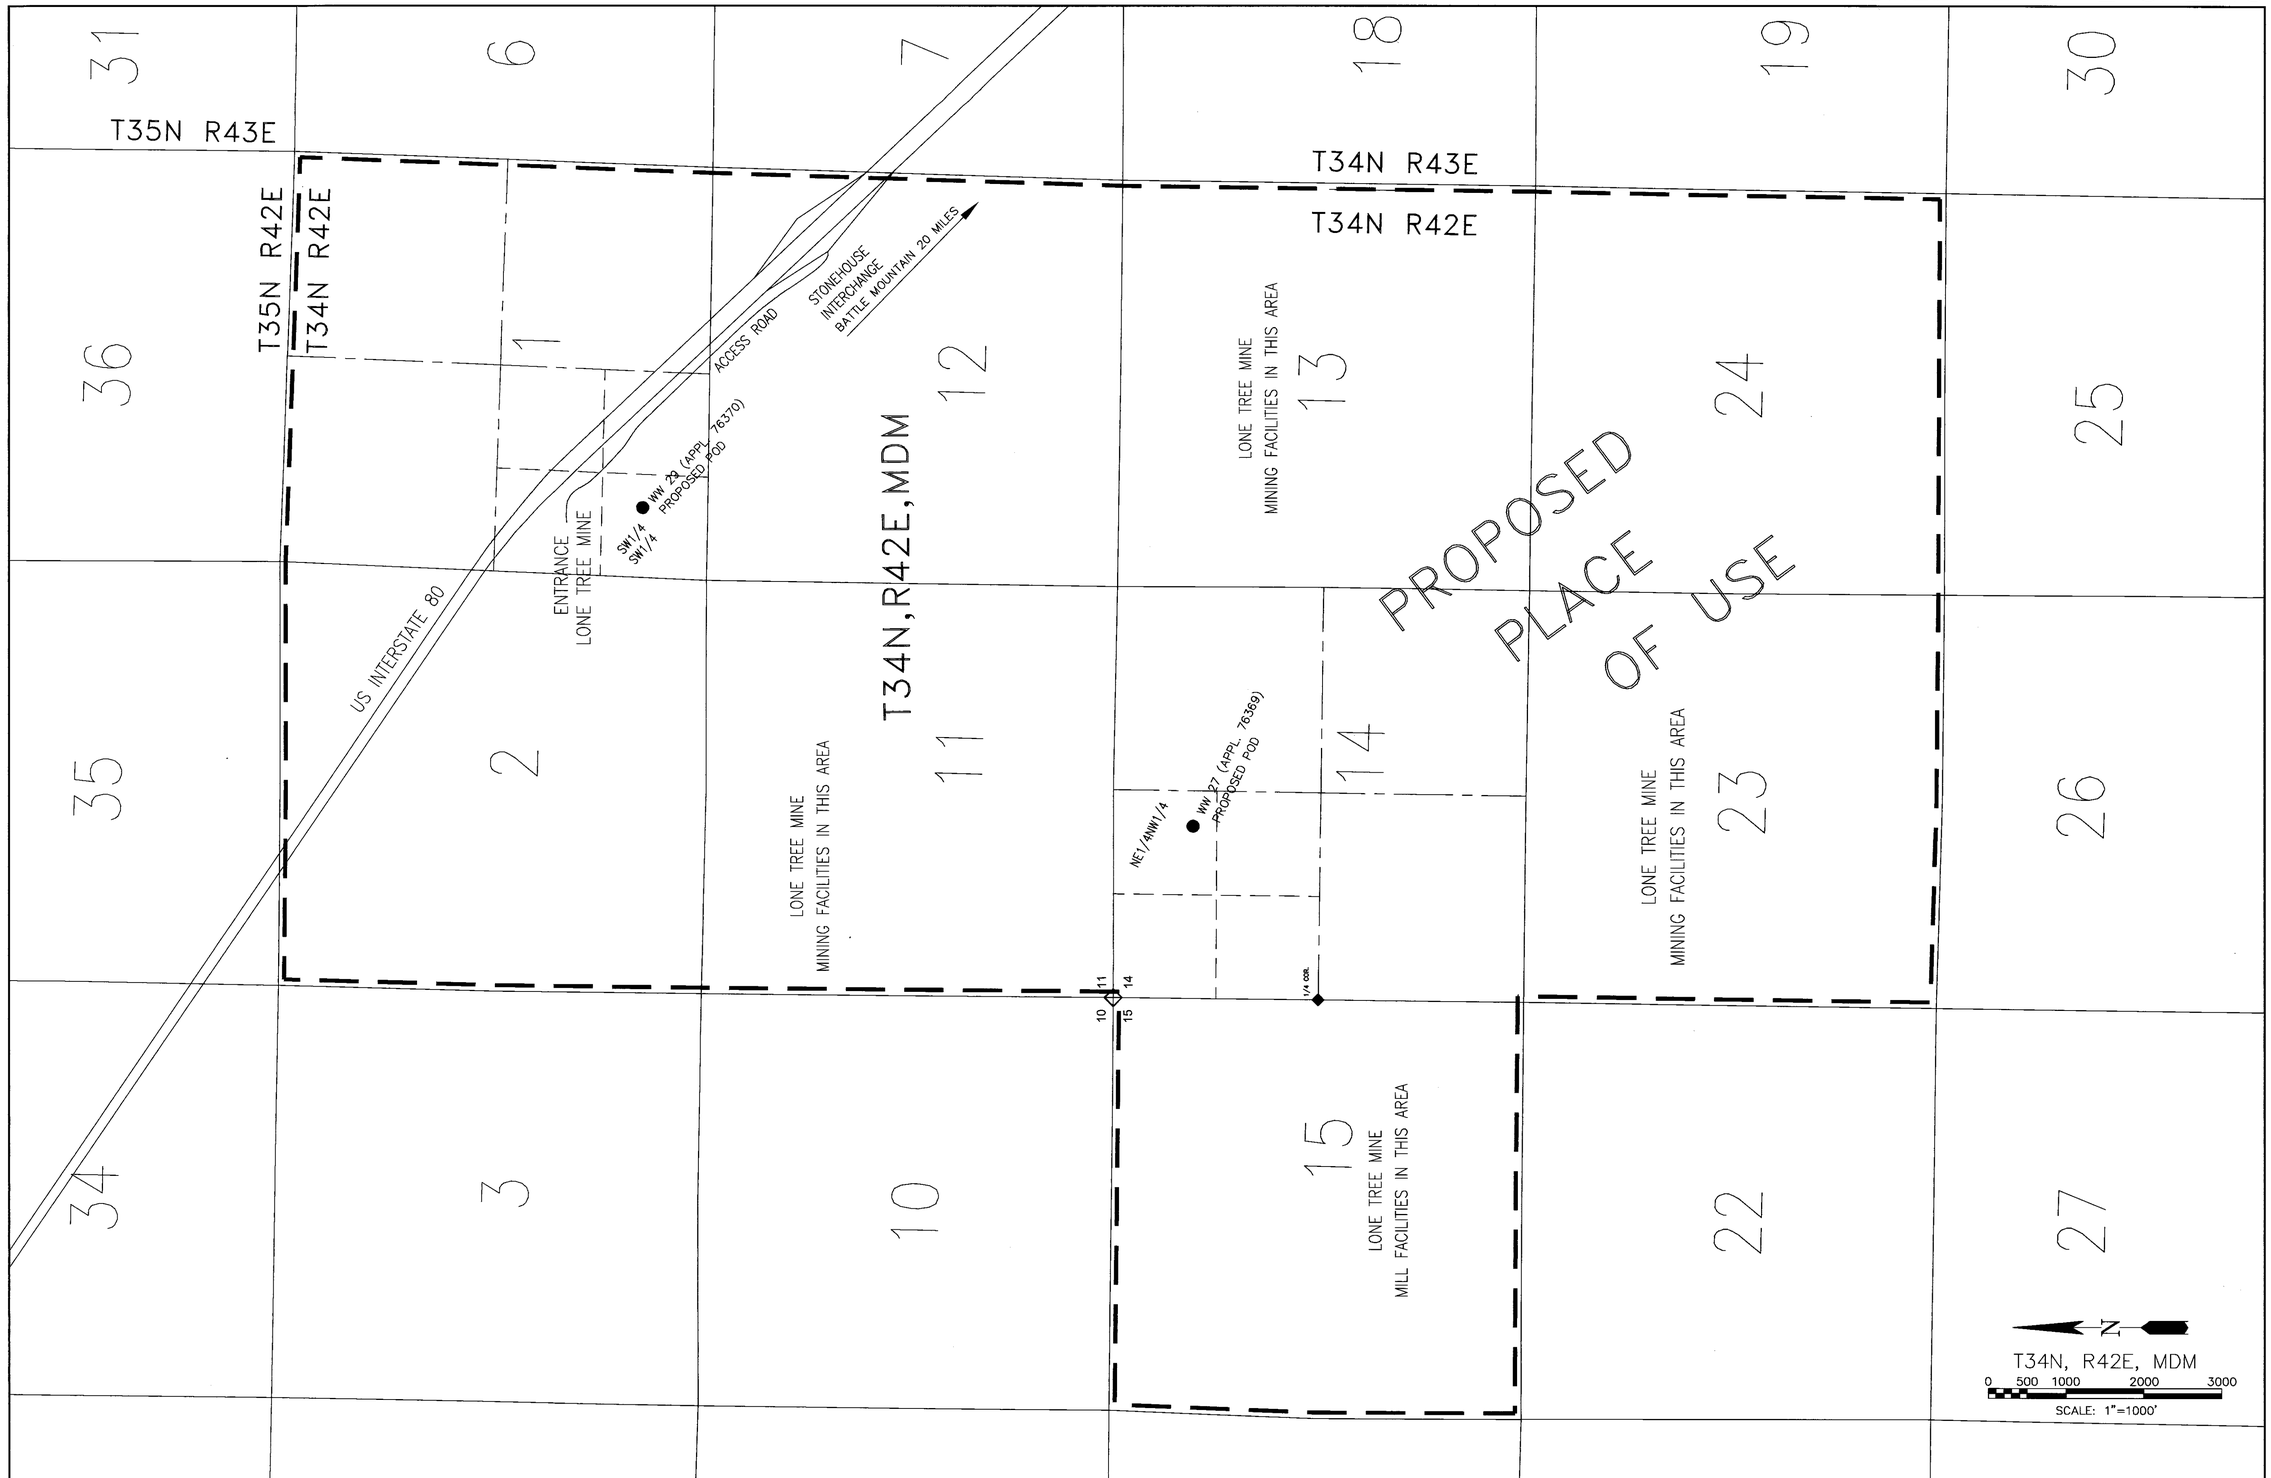

PROPOSED PLACE OF USE

T.34N., R42E., M.D.M.:
ALL OF SECTIONS 1, 2, 11, 12, 13, 14, 15, 23, 24

STATE ENGINEER'S USE

FILED NOV 08 2007 STATE ENGINEER'S OFFICE

2007 NOV -5 PM 2:41 STATE ENGINEER'S OFFICE

MAP TO ACCOMPANY APPLICATIONS
76369 AND 76370
TO CHANGE POINT OF DIVERSION
AND MANNER OF USE OF A PORTION
UNDER PERMITS 59627 AND 59630

FOR	MILLING, WATER TREATMENT AND DOMESTIC
BY	SANTA FE PACIFIC GOLD CORPORATION
FROM	UNDERGROUND
IN	HUMBOLDT COUNTY, STATE OF NEVADA

SHEET 2 OF 2 SHEETS

76471 76470 76370 76369