A PORTION OF SECTION 10, T.16N., R.19E., M.D.M.
WASHOE COUNTY, NEVADA

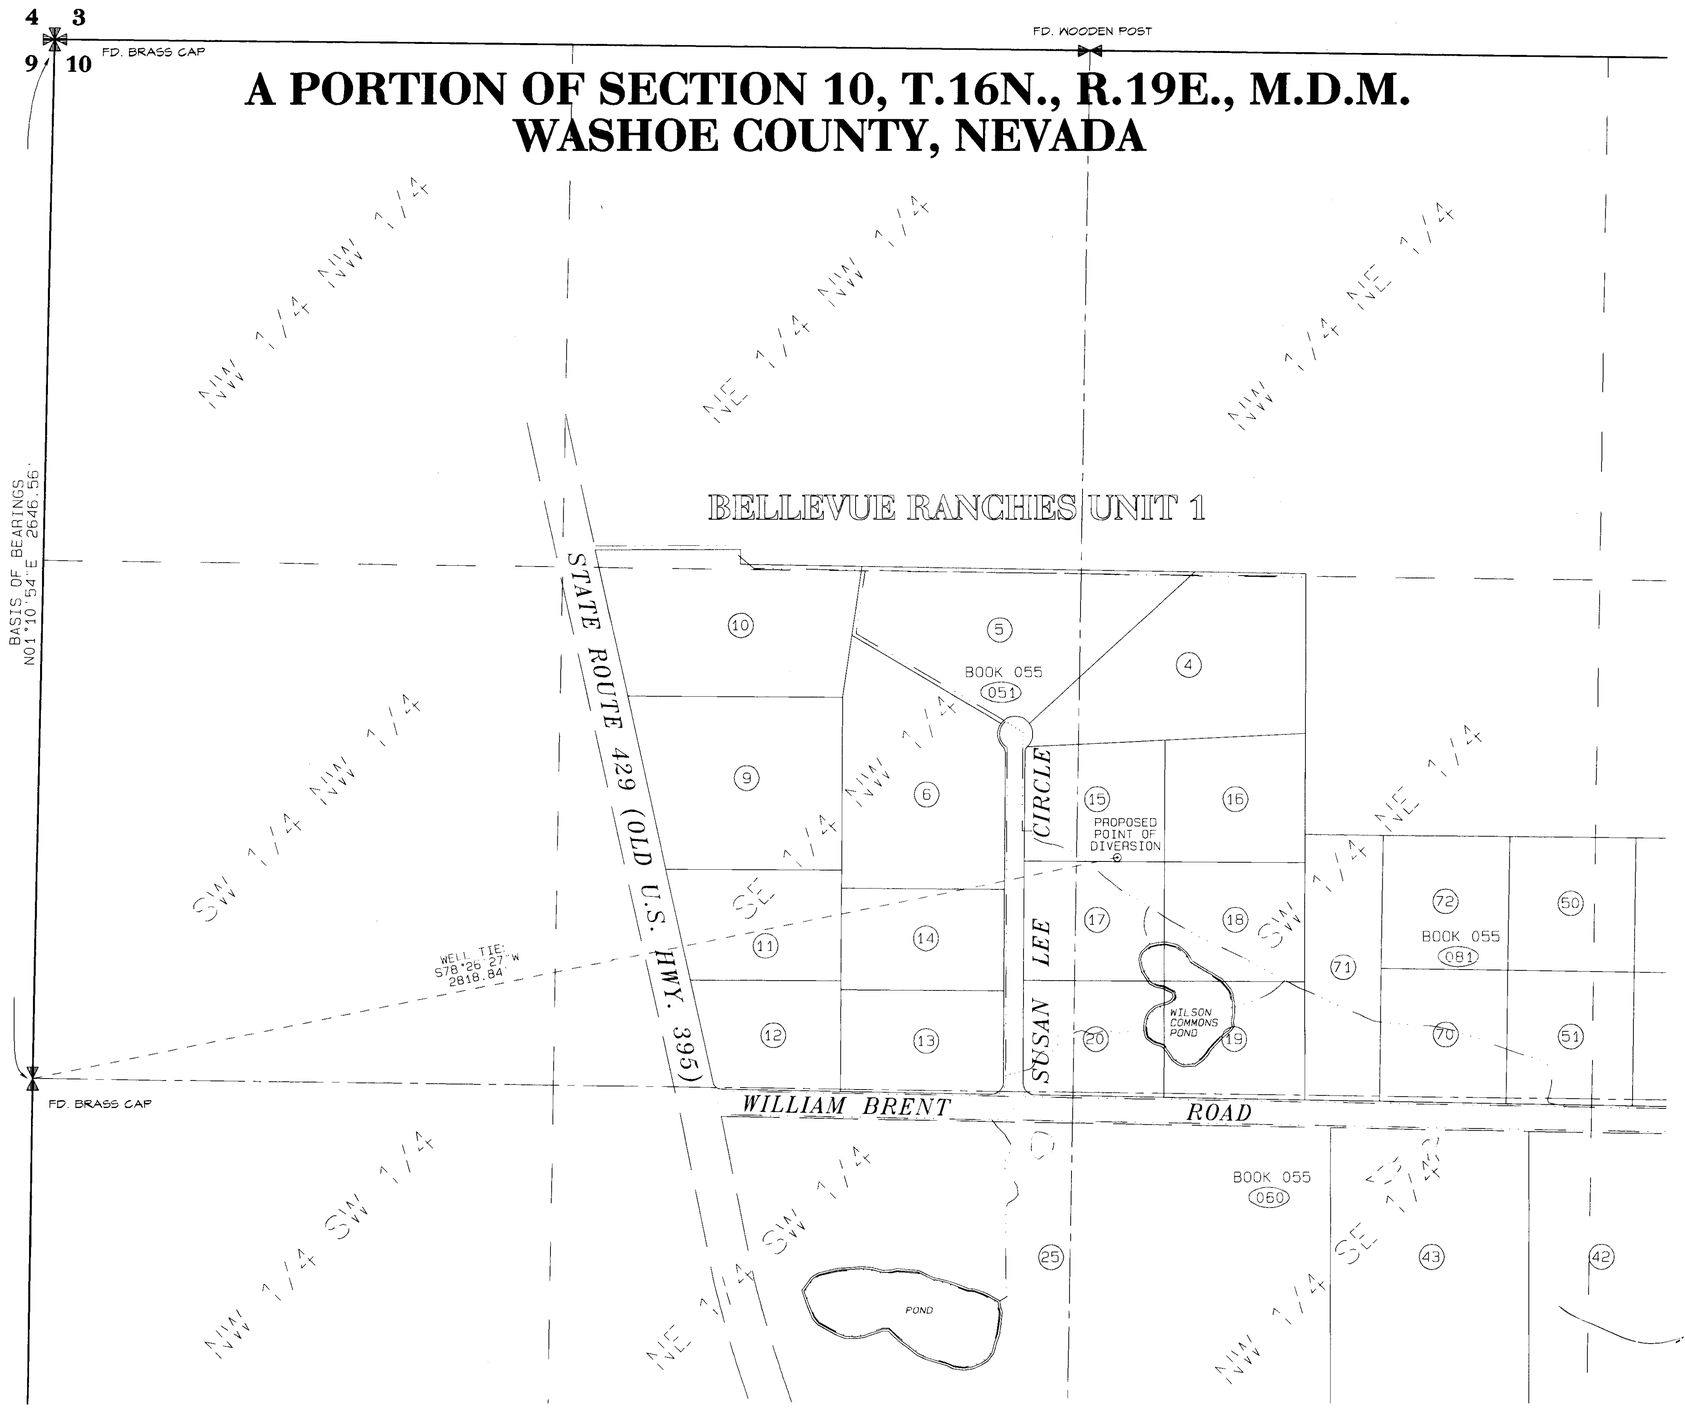

STATE OF NEVADA
COUNTY OF WASHOE } SS

I, George G. Lindesmith, being first duly sworn, depose and say that this map consisting of one sheet, has been correctly drawn to the designated scale from information on file in the Official Records of Washoe County, Nevada, maps prepared by the Washoe County Assessor, and field notes of a survey made by me, or under my supervision and direction, on October 9, 2007; that it truly and correctly represents the proposed location and extent of the works used to divert water from an underground source in Washoe County, Nevada, by WASHOE COUNTY, a political subdivision of the State of Nevada, for municipal purposes. That the proposed point of diversion and the location and names of all other works or streams which are crossed by or connected with said works are fully and correctly designated thereon.

GEORGE G. LINDESMITH
No. 6306
12-31-07
10-17-2007

George G. Lindesmith
State Water-Right Surveyor No. 704

Subscribed and sworn to before me on this 17th day of OCTOBER, 2007.

Notary Public

CHRIS FACOLE
Notary Public - State of Nevada
Appointment Recorded in Washoe County
No. 04-94111-2 Expires August 25, 2008

REFERENCES

1. Tract Map No. 1131, in the Official Records of Washoe County, Nevada.
2. Parcel Map No. 3210, in the Official Records of Washoe County, Nevada.
3. Record of Survey No. 3938, in the Official Records of Washoe County, Nevada.
4. Washoe County Assessor's Map Book 55, Pages 5, 6 & 8.
5. USGLO Plat and related notes, Township 16 North, Range 19 East, M.D.M., approved June 28, 1862.
6. USGLO Plat and related notes, Township 16 North, Range 19 East, M.D.M., approved March 24, 1989.

N
W E
S

GRAPHIC SCALE 1"=200'
0 200 400 600

BASIS OF BEARINGS

The bearings for this map are based on the westerly line of the northwest one-quarter of Section 10, T.16N., R.19E., M.D.M. taken as North 01°10'54" East, as determined from data obtained from the Bureau of Land Management Geodetic Coordinate Data Base.

LEGEND:

SECTION LINE	
CENTERLINE OF SECTION	
1/16TH SECTION LINE	
PARCEL LINE - WASHOE COUNTY ASSESSOR	
IRRIGATION DITCH	
WELL TIE	
BOOK 055 / 060 / 19	WASHOE COUNTY ASSESSOR'S BOOK / PAGE / PARCEL NO.
	SECTION CORNER
	QUARTER SECTION CORNER
	PROPOSED POINT OF DIVERSION (WELL)
	POND

TRI STATE SURVEYING, LTD
1925 E. PRATER WAY
SPARKS, NEVADA 89434
(702) 358-9491 * FAX # 358-3664

JOB #07443.01.RM DDM

STATE ENGINEER'S USE

FILED
NOV 06 2007
STATE ENGINEER'S OFFICE

MAP TO ACCOMPANY APPLICATION TO CHANGE THE POINT OF DIVERSION, OF A PORTION OF WATER UNDER PERMIT NO. 62348 FOR MUNICIPAL PURPOSES BY

WASHOE COUNTY
a political subdivision of the State of Nevada

FROM AN UNDERGROUND SOURCE IN WASHOE COUNTY, NEVADA

83442 82899 77222 76436