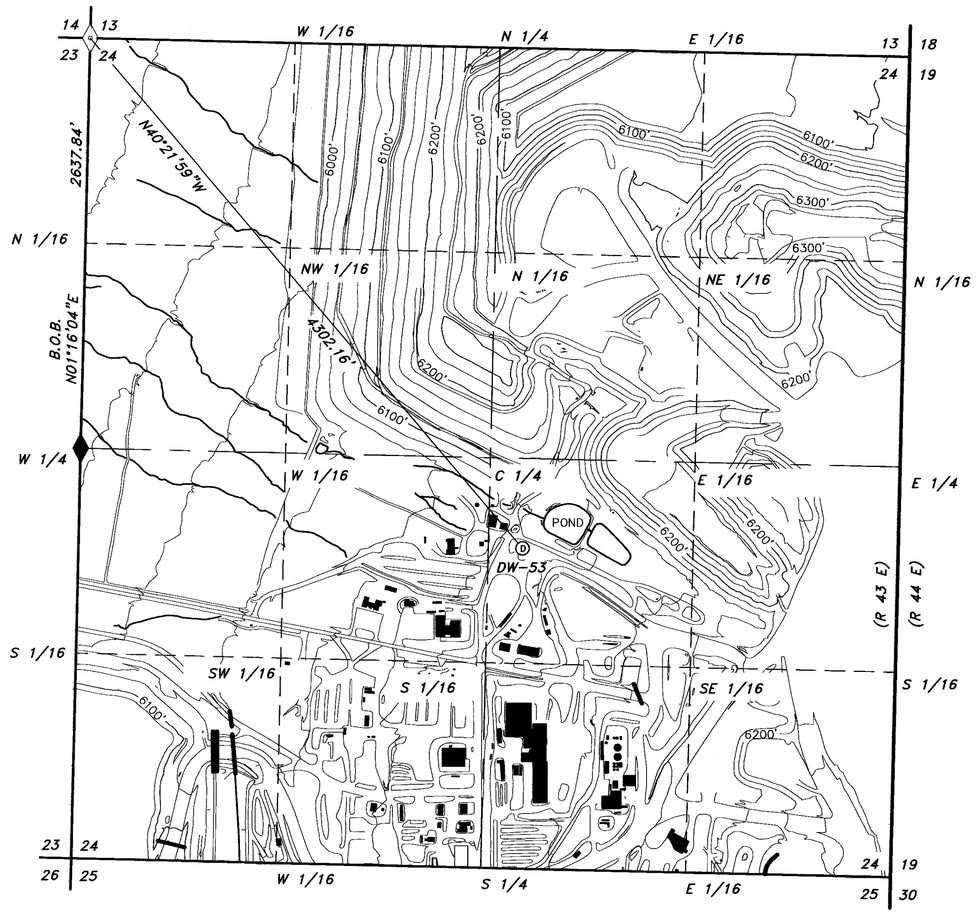

PORTIONS OF
T. 10 N., R. 43 E.

ARTISAN
"WHERE ART & MEASUREMENT SCIENCE CONVERGE"
GEODETIC NORTH

GRAPHIC SCALE

500 0 250 500 1000 2000

(IN FEET)
1 inch = 500 ft.

CONVENTIONAL MAP SYMBOLS

- RIVERS OR PERPETUAL STREAMS.
- MAIN SUPPLY DITCHES OR CANALS.
- SECONDARY OR LATERAL DITCHES.
- DAMS, BRIDGES.
- INTERSECTING DITCHES OR CANALS.
- TRAVERSE LINES.
- TIE LINES.
- PROPOSED PLACE OF USE
- ROADS. (PAVED / OTHER)
- FENCES.
- RAILROADS.
- BUILDINGS.

STATE WATER-RIGHT SURVEYOR'S CERTIFICATE

I, TIMOTHY J. WOLF, BEING FIRST DULY SWORN, DEPOSE AND SAY THAT THIS MAP, CONSISTING OF ONE SHEET, HAS BEEN CORRECTLY DRAWN TO THE DESIGNATED SCALE FROM FIELD NOTES OF A SURVEY MADE UNDER MY SUPERVISION AND DIRECTION, ON THE 28 TH DAY OF NOVEMBER, 2007; THAT IT TRULY AND CORRECTLY REPRESENTS THE PROPOSED LOCATION AND EXTENT OF THE WORKS USED TO DIVERT WATER FROM UNDERGROUND SOURCES BY ROUND MOUNTAIN GOLD CORP, HOMESTAKE NEVADA CORP, BaRGOLD CORP, dba SMOKY VALLEY COMMON OPERATION, THAT THE PROPOSED POINT OF DIVERSION IS FULLY AND CORRECTLY DESIGNATED HEREON.

12/27/07

TIMOTHY J. WOLF
STATE WATER RIGHT SURVEYOR NEVADA
CERTIFICATE NO. 954
AGENT FOR ARTISAN LAND SURVEY, INC.

PROFESSIONAL LAND SURVEYOR - STATE OF NEVADA
TIMOTHY J. WOLF
Exp. 6-30-08
No. 9477

12/27/07

ATTEST:

STATE OF NEVADA } S.S.
COUNTY OF CLARK

SIGNED OR ATTESTED BEFORE ME ON December 27, 2007 BY TIMOTHY J. WOLF.

NOTARY PUBLIC
STATE OF NEVADA
County of Clark
SHERRIE LYNNE STREGE
No. 04-87287-1
My Appointment Expires Feb. 19, 2008

SIGNATURE: Sherrie Lynne Strege
PRINTED NAME: Sherrie Lynne Strege
MY COMMISSION EXPIRES: Feb. 19, 2008

MONUMENTATION & RELATED MAP SYMBOLS

- FOUND SECTION CORNER
- FOUND 1/4 SECTION CORNER, OR AS NOTED
- POINT OF DIVERSION

REFERENCES

1. GUIDELINES AND RULES FOR THE PREPARATION OF WATER RIGHTS MAPS (REVISED 2003).
2. NRS 240.1675.
3. AERIAL MAPPING PERFORMED BY AEROGRAPICS, 40 WEST OAKLAND AVENUE, SALT LAKE, UT, 84115 ON SEPTEMBER 30, 2005.

BASIS OF BEARINGS (B.O.B.)

BASIS OF BEARINGS HEREON REPRESENTS A TRUE MERIDIAN PASSING THROUGH A LATITUDE OF 38°42'29.04125"N, LONGITUDE 117°06'05.02974"W THE BEARINGS HEREON THEREFORE REFLECT GEODETIC (GPS) NORTH USING SURVEY-GRADE EQUIPMENT FROM THE GEOGRAPHIC POINT, ABOVE. THE MEASUREMENTS CONFORM TO "GPS, 5-METERS OR LESS PRECISION".

Artisan Spatial Technology, LLC
"Where Art & Measurement Science Converge"
P.O. 35381, LAS VEGAS, NV. 89133
(702) 233-3451

CONTRACT:	TASK ORDER NO. 1
LOCATION:	ROUND MOUNTAIN, NV
NAME:	DW-53
REV. DATE:	12/20/07
DRAWN:	C.POND, T.WOLF
REVIEWED:	C.DUBRAY
H.SCALE:	1"=500'
V.SCALE:	N/A
SHEET	1 OF 1 SHEET(S)

76602

FILED
FEB 11 2008
STATE ENGINEER'S OFFICE

MAP TO ACCOMPANY APPLICATION TO CHANGE POINT OF DIVERSION, PLACE OF USE, AND MANNER OF USE UNDER PERMIT NO. 55503

FOR: MINING ACTIVITIES (INCLUDING RECLAMATION), MILLING, MINING, DOMESTIC & DEWATERING

BY: ROUND MOUNTAIN GOLD CORP, HOMESTAKE NEVADA CORP, BaRGOLD CORP, dba SMOKY VALLEY COMMON OPERATION

FROM: UNDERGROUND SOURCES (WELL NO. DW-53)

IN: NYE COUNTY, NEVADA

76602