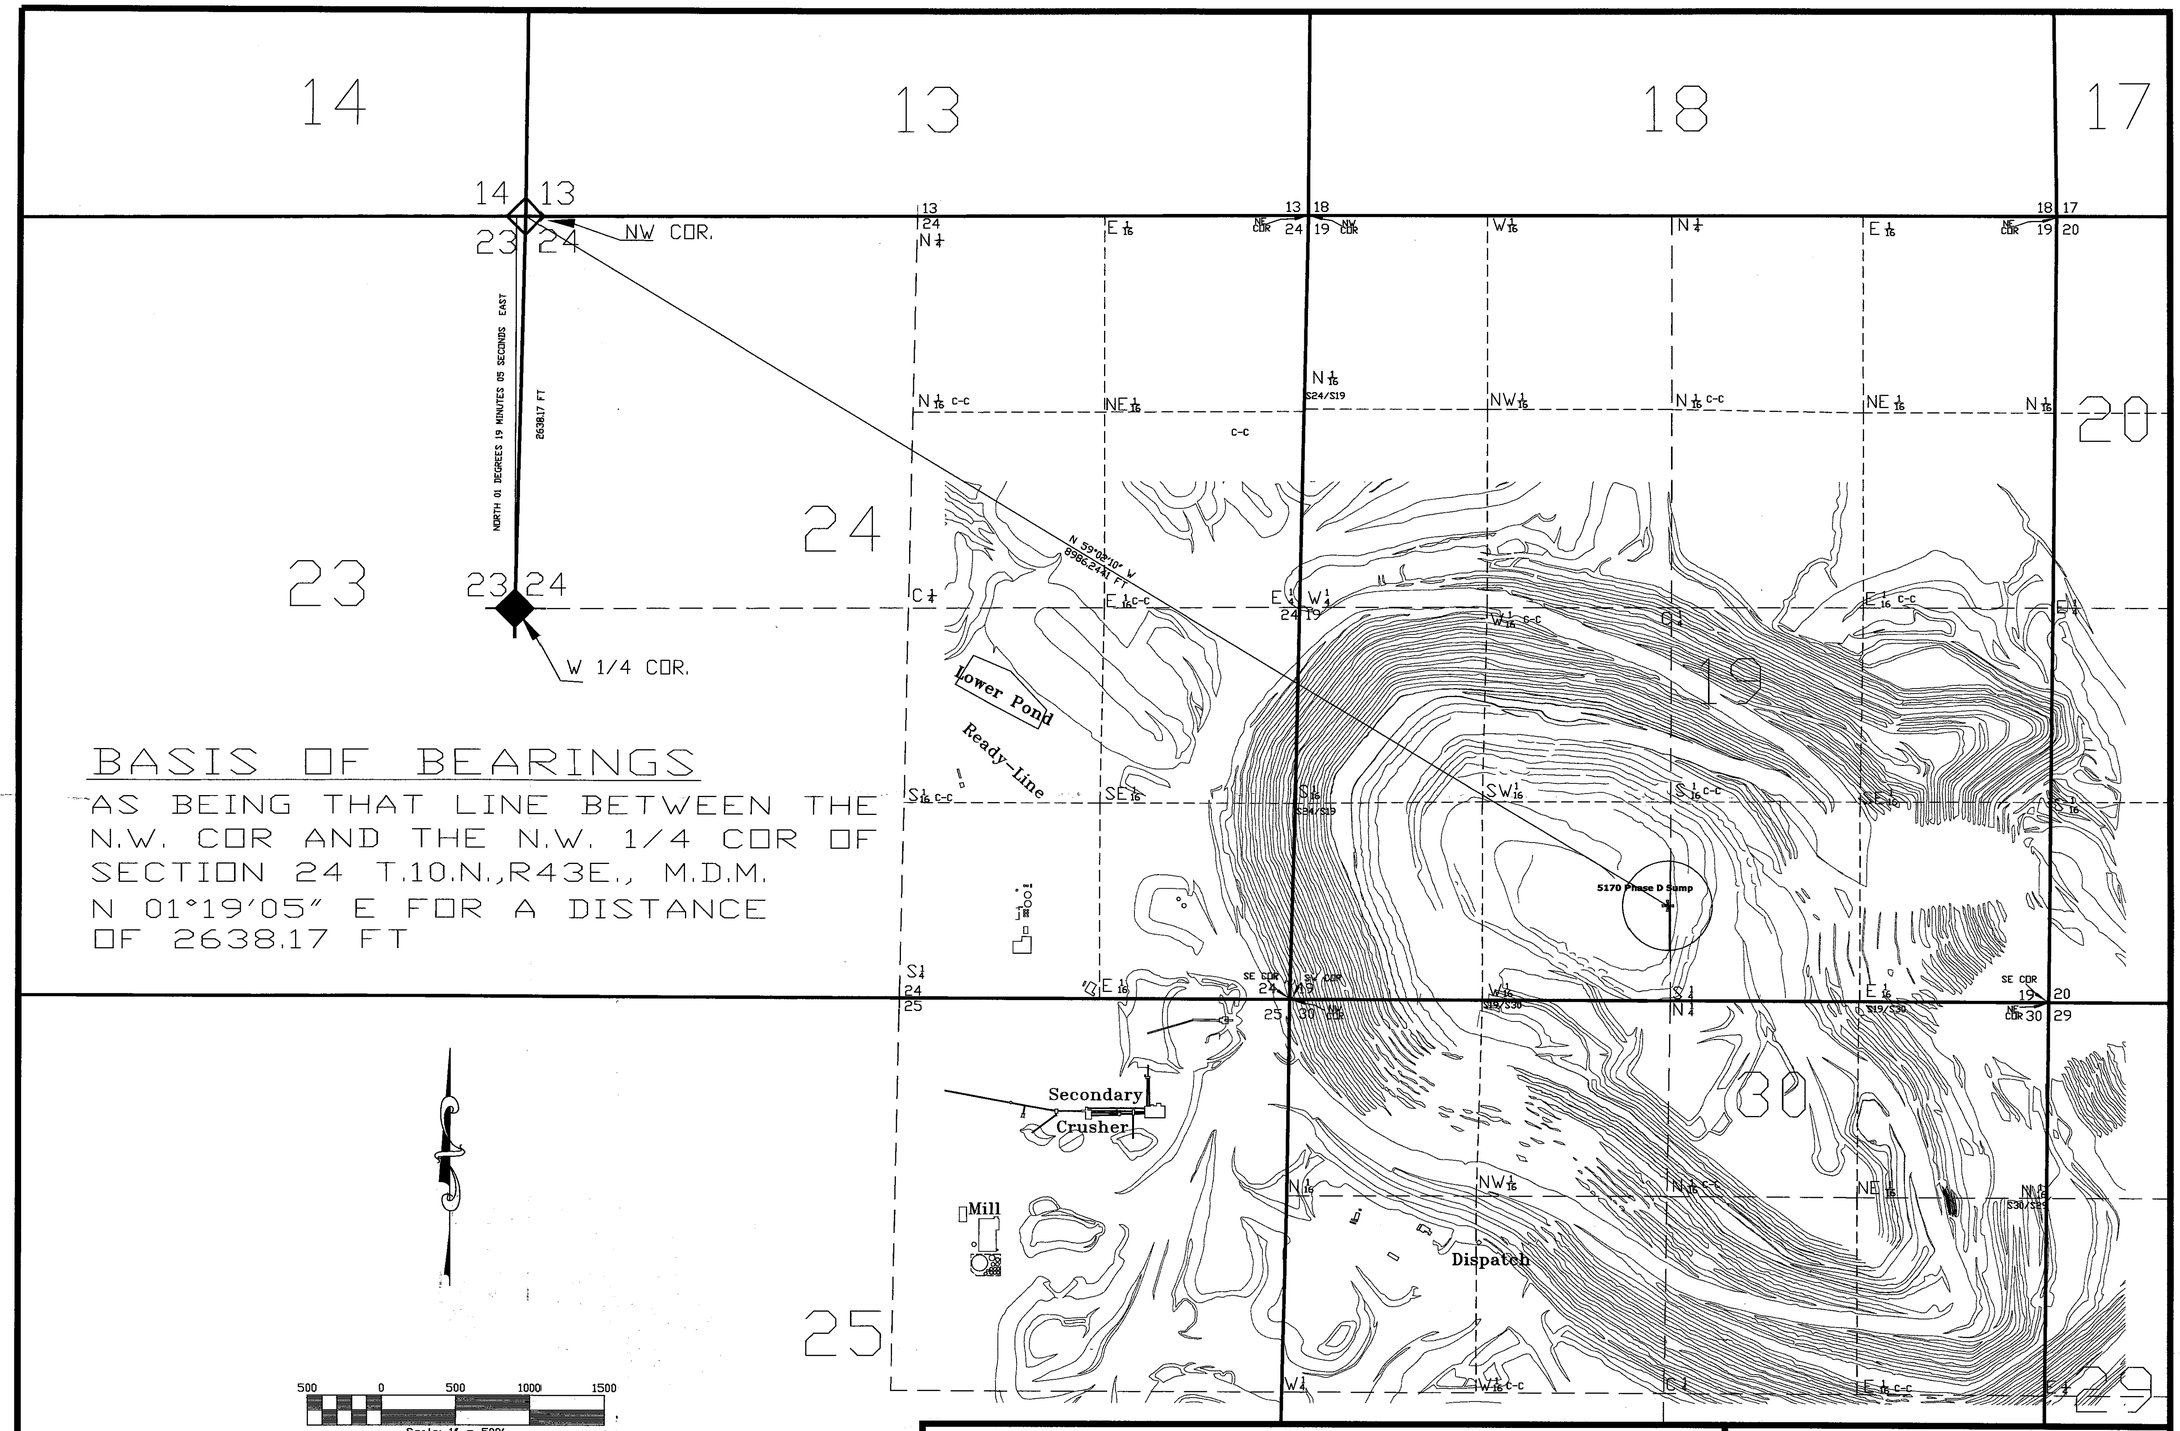

BASIS OF BEARINGS

AS BEING THAT LINE BETWEEN THE N.W. COR AND THE N.W. 1/4 COR OF SECTION 24 T.10.N.,R43E., M.D.M. N 01°19'05" E FOR A DISTANCE OF 2638.17 FT

STATE ENGINEER'S USE

FILED
JAN 14 2008
STATE ENGINEER'S OFFICE

Map to accompany application to temporarily change point of diversion, and place and manner of use of a portion of water to include mining activities (including reclamation), milling, domestic, and dewatering from an underground source associated with Permit 59217.
PHASE D SUMP 1

ROUND MOUNTAIN GOLD CORP, HOMESTAKE NEVADA CORP, BARGOLD CORP DBA SMOKY VALLEY COMMON OPERATION, NYE COUNTY

76620T