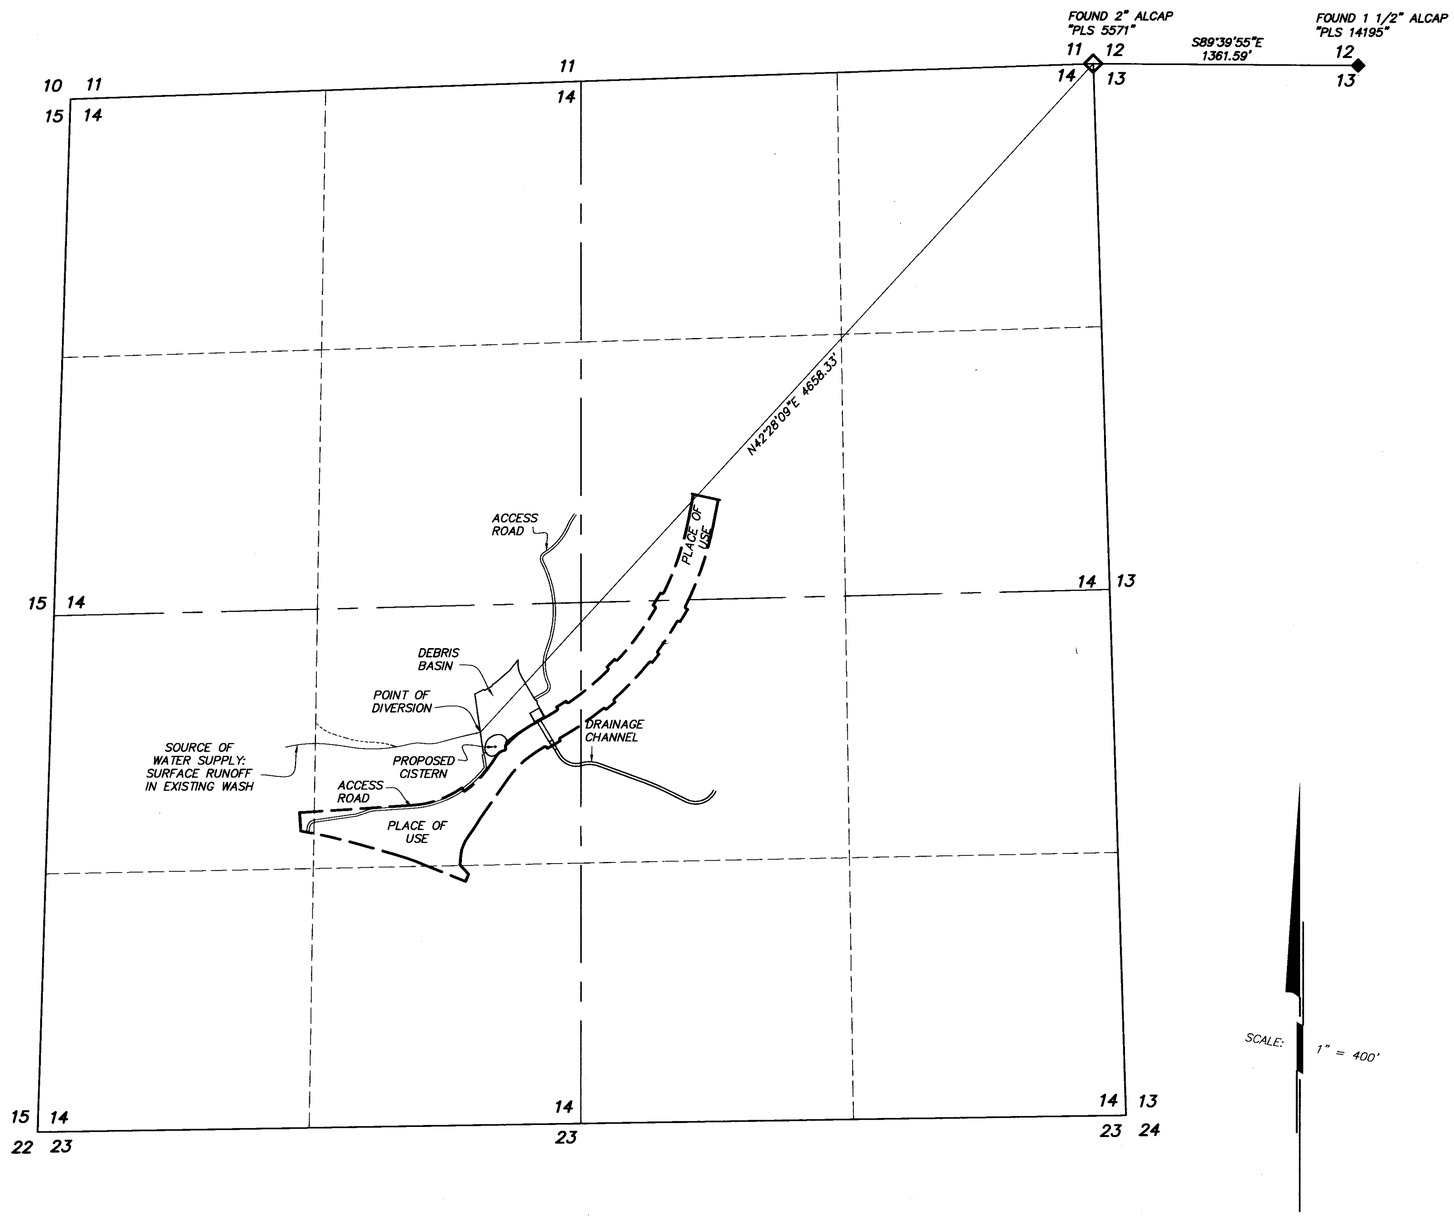

LEGEND

- FOUND SECTION CORNER AS DESCRIBED
- FOUND QUARTER OR SIXTEENTH CORNER AS DESCRIBED
- RIVERS OR PERENNIAL STREAMS
- MAIN SUPPLY DITCHES OR CANALS
- SECONDARY OR LATERAL DITCHES
- DAMS, BRIDGES
- INTERSECTING DITCHES OR CANALS
- TRAVERSE LINES
- TIE LINES
- ROADS
- FENCES
- RAILROADS
- BUILDINGS

GRAPHIC SCALE

400 0 200 400 800 1600

(IN FEET)
1 inch = 400 ft.

STATE WATER RIGHT SURVEYOR'S CERTIFICATE

STATE OF Nevada)
) ss.
COUNTY OF Clark)

I, KURT F. ORBAN, BEING FIRST DULY SWORN, DEPOSE AND SAY THAT SITE INSPECTIONS HAVE BEEN MADE BY ME, OR UNDER MY SUPERVISION AND DIRECTION, ON THE 11TH DAY OF NOVEMBER, 2007, THAT THE LOCATION OF EACH REFERENCE MONUMENT HAS BEEN VERIFIED BY SITE INSPECTION; THAT THE POINT OF DIVERSION AND PLACE OF USE SITES HAVE BEEN INSPECTED; THAT THIS MAP, CONSISTING OF 1 SHEET, NUMBERED 1, HAS BEEN CORRECTLY DRAWN TO THE TO THE DESIGNATED SCALE FROM SURVEY CALCULATION NOTES PREPARED BY ME, OR UNDER MY SUPERVISION AND DIRECTION, RELYING UPON ANALYSIS OF RECORDED SURVEY MAPS AND OTHER RECORDED SURVEYING DOCUMENTS IN THE OFFICE CLARK COUNTY, NEVADA RECORDER; THAT THIS MAP TRULY AND CORRECTLY REPRESENTS THE PROPOSED LOCATION AND EXTENT OF THE WORKS USED TO DIVERT THE WATER FROM IMPOUNDMENT, IN CLARK COUNTY, NEVADA, BY PN II, INC. DBA PULTE HOMES OF NEVADA, FOR IRRIGATION PURPOSES. THAT THE PROPOSED POINT OF DIVERSION, THE APPROXIMATE LOCATION AND SIZE OF THE DIVERTING CHANNEL OR OTHER CONDUIT, ALL RESERVOIRS OR BASINS, THE LOCATION AND NAMES OF ALL OTHER WORKS WHICH WILL CROSS OR CONNECT WITH THE PROPOSED WORKS, AND THE BOUNDARY OF ALL LANDS, SHOWING BY 40-ACRE SUBDIVISIONS THE AREAS PROPOSED TO BE SERVED, ARE FULLY AND CORRECTLY DESIGNATED THEREON.

KURT F. ORBAN
STATE WATER RIGHT SURVEYOR
NEVADA CERTIFICATE NO. 1184
PROFESSIONAL LAND SURVEYOR
NEVADA CERTIFICATE NO. 17828

PROFESSIONAL LAND SURVEYOR
KURT F. ORBAN
Exp. 12-31-09
NO. 17828
STATE OF NEVADA

12-17-07

SUBSCRIBED AND SWORN TO BEFORE ME Rebeka DeWitt
THIS 17 DAY OF December, 2007
NOTARY PUBLIC IN AND FOR Clark COUNTY, Nevada.
MY COMMISSION EXPIRES Nov. 22, 2010.

REBEKA DEWITT
Notary Public State of Nevada
No. 03-90803-1
My appt. exp. Nov. 22, 2010

PLACE OF USE

WITHIN SECTION 14, TOWNSHIP 20 SOUTH, RANGE 59 EAST, M.D.M., CITY OF LAS VEGAS, CLARK COUNTY, NEVADA.

REFERENCE MAPS

1. FILE 91, PAGE 28 OF PARCEL MAPS
2. FILE 112, PAGE 94 OF PARCEL MAPS

BASIS OF BEARINGS

SOUTH 89°39'55" EAST, BEING THE BEARING OF THE NORTH LINE OF THE NORTHWEST QUARTER (NW 1/4) OF THE NORTHWEST QUARTER (NW 1/4) OF SECTION 13, TOWNSHIP 20 SOUTH, RANGE 59 EAST, M.D.M., AS SHOWN ON MAP THEREOF, RECORDED IN FILE 91, PAGE 28 OF SURVEYS IN THE OFFICE OF THE CLARK COUNTY, NEVADA RECORDER.

STATE ENGINEER'S USE

76622

THE AFFIDAVIT & TITLE BLOCK SHOULD IDENTIFY THE SOURCE OF WATER AS "UNNAMED EXISTING WASH" 2/27/2008 GNC

FILED
FEB 25 2008
STATE ENGINEER'S OFFICE

G. C. WALLACE COMPANIES
ENGINEERS | PLANNERS | SURVEYORS
1555 S. RAINBOW BOULEVARD · LAS VEGAS, NV 89146
T: 702.804.2000 · F: 702.804.2299 · GCWALLACE.COM

MAP TO ACCOMPANY APPLICATION TO APPROPRIATE WATER

FOR: IRRIGATION USE

BY: PN II, INC. DBA PULTE HOMES OF NEVADA

FROM: IMPOUNDMENT

IN: CLARK COUNTY, NEVADA

764-201-0508

76622