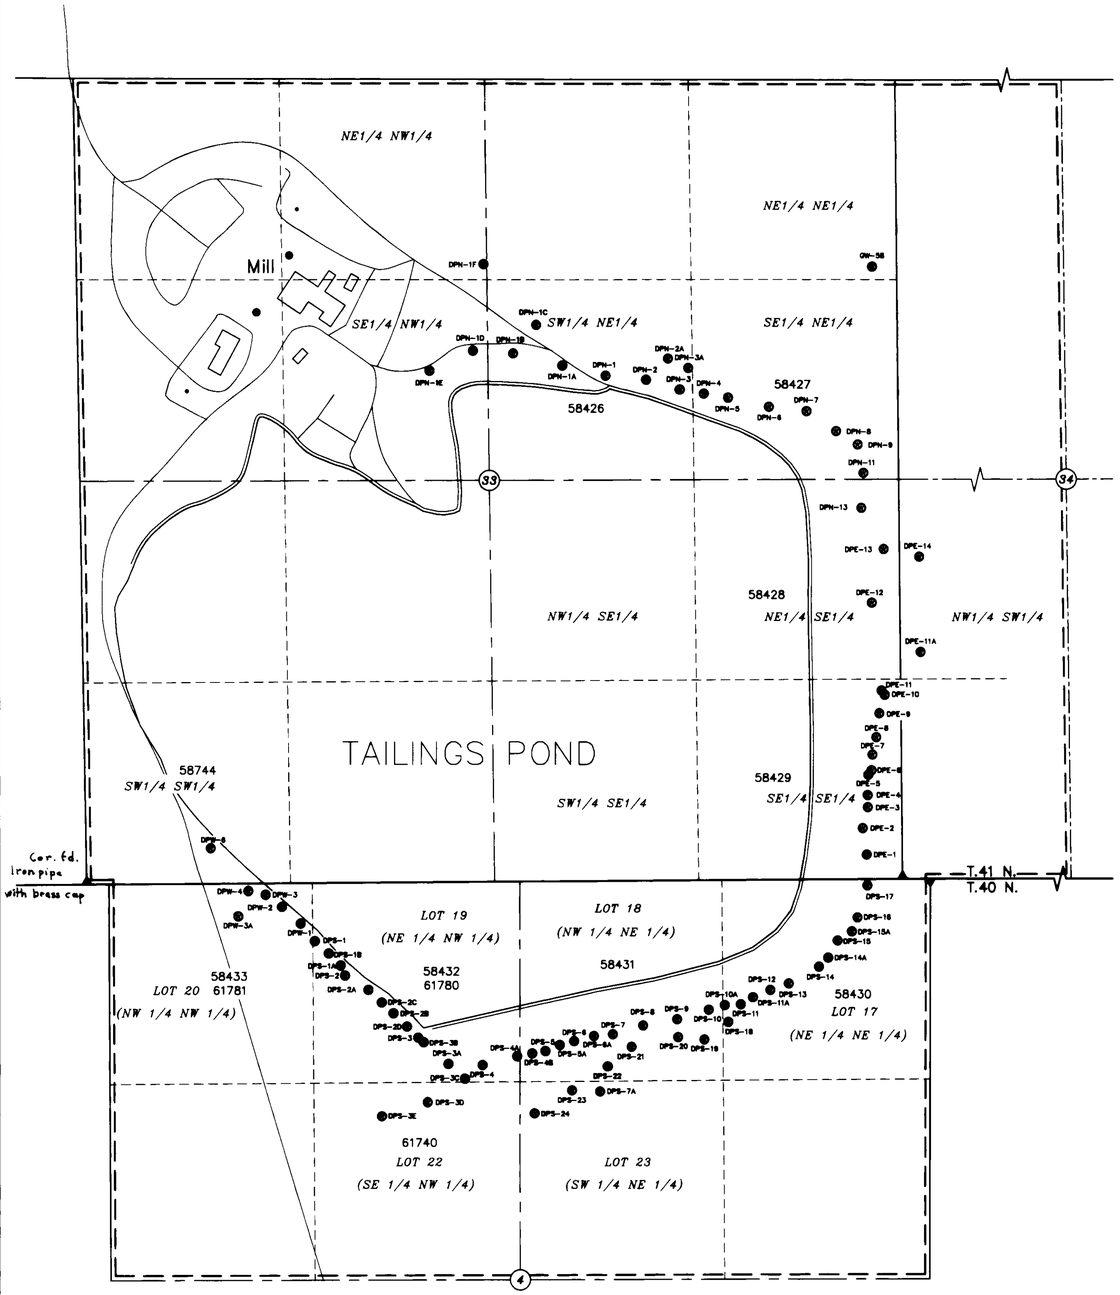

TIE FROM WELL TO SW CORNER OF SEC. 33

	SERIAL NO.	WELL NO.	DIRECTION	DISTANCE
	58428E	DPN-1	S 45°38' W	4679'
		DPN-1A	S 42°35' W	4530'
		DPN-1B	S 38°31' W	4383'
		DPN-1C ?	S 38°52' W	4618'
		DPN-2	S 48°00' W	4851'
		DPN-2A	S 47°57' W	5048'
		DPN-3	S 50°14' W	4975'
		DPN-3A	S 49°28' W	5105'
	58427E	DPN-4	S 51°35' W	5077'
		DPN-5	S 52°54' W	5186'
		DPN-6	S 53°05' W	5365'
		DPN-7	S 56°45' W	5550'
		DPN-8	S 58°54' W	5642'
		DPN-9	S 60°21' W	5719'
		DPN-11	S 62°09' W	5664'
	58428E	DPE-12	S 70°18' W	5378'
		DPE-13	S 67°14' W	5572'
		DPN-13	S 64°08' W	5550'
	58429E	DPE-1	S 87°48' W	5032'
		DPE-2	S 85°51' W	5016'
		DPE-3	S 84°21' W	5060'
		DPE-4	S 83°29' W	5068'
		DPE-5	S 82°01' W	5088'
		DPE-6	S 81°44' W	5112'
		DPE-7	S 80°38' W	5134'
		DPE-8	S 79°27' W	5178'
		DPE-9	S 77°50' W	5227'
		DPE-10	S 76°39' W	5268'
		DPE-11	S 76°18' W	5274'
	58430E	DPS-10A	N 79°20' W	4185'
		DPS-11	N 79°40' W	4285'
		DPS-11A	N 80°28' W	4355'
		DPS-12	N 81°16' W	4458'
		DPS-13	N 82°01' W	4570'
		DPS-14	N 83°38' W	4750'
		DPS-14A	N 84°24' W	4803'
		DPS-15	N 85°48' W	4853'
		DPS-15A	N 86°32' W	4941'
		DPS-16	N 87°35' W	4973'
		DPS-17	N 89°57' W	5033'
		DPS-18	N 77°57' W	4228'

		WELL NO.	DIRECTION	DISTANCE
	58431E	DPS-4B ?	N 69°19' W	3070'
		DPS-5	N 70°07' W	3144'
		DPS-5A	N 71°21' W	3218'
		DPS-6	N 72°15' W	3298'
		DPS-6A	N 73°27' W	3410'
		DPS-7	N 74°11' W	3524'
		DPS-8	N 75°50' W	3698'
		DPS-9	N 77°11' W	3802'
		DPS-10	N 78°40' W	4089'
		DPS-19	N 75°58' W	4103'
		DPS-20	N 76°35' W	3835'
		DPS-21	N 73°29' W	3662'
		DPS-22	N 70°50' W	3554'
	58432E, 61780E	DPS-1	N 78°10' W	1515'
		DPS-1A	N 72°23' W	1718'
		DPS-1B	N 74°10' W	1822'
		DPS-2	N 70°40' W	1766'
		DPS-2A	N 69°35' W	1938'
		DPS-2B	N 67°18' W	2144'
		DPS-2C ?	N 68°18' W	2048'
		DPS-2D	N 68°11' W	2258'
		DPS-3	N 65°18' W	2353'
		DPS-3A	N 63°44' W	2602'
		DPS-3B	N 65°01' W	2398'
		DPS-3C	N 62°55' W	2741'
		DPS-4	N 63°35' W	2804'
		DPS-4A	N 68°19' W	2986'
	58433E, 61781E	DPW-1	N 79°46' W	1401'
		DPW-2	N 83°33' W	1266'
		DPW-3	N 86°49' W	1154'
		DPW-3A	N 78°16' W	998'
		DPW-4	N 87°44' W	1043'
	58744E	DPW-6	S 73°45' W	833'
	61740E	DPS-3D	N 57°34' W	2607'
		DPS-3E	N 51°59' W	2417'
NW/SW 34	PENDING	DPE-11A	S 74°27' W	5580'
SE/NW 33	"	DPE-14	S 68°33' W	5768'
	"	DPN-1D	S 36°00' W	4239'
NE/NW 33	"	DPN-1E	S 33°50' W	3974'
	"	DPN-1F	S 32°41' W	4737'
LOT 23, S.4	"	DPS-7A	N 68°07' W	3564'
	"	DPS-23	N 67°06' W	3395'
	"	DPS-24	N 63°02' W	3240'
NE/NE 33	"	GW-58	S 51°54' W	6436'

N

T.40 & 41N., R.54E.
M.D.M.

SURVEYOR'S CERTIFICATE

STATE OF NEVADA
ss.
COUNTY OF ELKO

I, WILLIAM A. NISBET, BEING FIRST DULY SWORN, DEPOSE AND SAY THAT THIS MAP, CONSISTING OF ONE SHEET, HAS BEEN CORRECTLY DRAWN TO THE DESIGNATED SCALE FROM FIELD NOTES OF A SURVEY MADE BY ME, OR UNDER MY SUPERVISION AND DIRECTION, ON THE 14TH DAY OF JANUARY, 2008; THAT IT TRULY AND CORRECTLY REPRESENTS THE PROPOSED LOCATION AND EXTENT OF THE WORKS USED TO DIVERT WATER FROM **UNDERGROUND SOURCES** IN ELKO COUNTY BY **QUEENSTAKE RESOURCES U.S.A., INC.** FOR **ENVIRONMENTAL PURPOSES.** THAT THE PROPOSED POINT OF DIVERSION, THE APPROXIMATE LOCATION AND SIZE OF THE DIVERTING CHANNEL OR OTHER CONDUIT, THE PLACE AND MANNER OF USE, AND THE LOCATION AND NAMES OF ALL OTHER WORKS OR STREAMS WHICH ARE CROSSED BY, OR CONNECTED WITH, THE SAID WORKS, ARE FULLY AND CORRECTLY DESIGNATED THEREON.

William A. Nisbet 1/29/08 Exp. 12/31/09
WILLIAM A. NISBET, STATE WATER RIGHT SURVEYOR No. 3805

NOTARY PUBLIC CERTIFICATE

STATE OF NEVADA

COUNTY OF ELKO

SUBSCRIBED AND SWORN TO BEFORE ME THIS 29 DAY OF Jan 2008, BY WILLIAM A. NISBET.

CORALEE GRISWOLD
Notary Public, State of Nevada
Appointment No. 94-1866-6
My Appt. Expires May 29, 2010

Coralee Griswold
NOTARY PUBLIC IN AND FOR ELKO COUNTY, NEVADA

LEGEND

⊗ WELL

— — — PLACE OF USE

BASIS OF BEARING

SOLAR OBSERVATION

0 250 500 1000
SCALE: 1" = 500'

STATE ENGINEER'S USE

FILED
FEB 21 2008

MAP TO ACCOMPANY
APPLICATION TO APPROPRIATE WATER
AND TO AMEND AND SUPPLEMENT WELL TIES

for Environmental purposes (seepage control)

by Queenstake Resources USA, Inc.

from an UNDERGROUND source

in ELKO COUNTY

W08002

CHILTON Engineering and Surveying, LTD
(775) 738-3131 401 Court Street Elko, Nevada 89801

1/1

61781 E
61780 E
61740 E
58744 E
58433 E 58432 E 58431 E 58430 E 58429 E 58428 E 58427 E 58426 E 76659 E 76658 E 76657 E 76656 E 76655 E

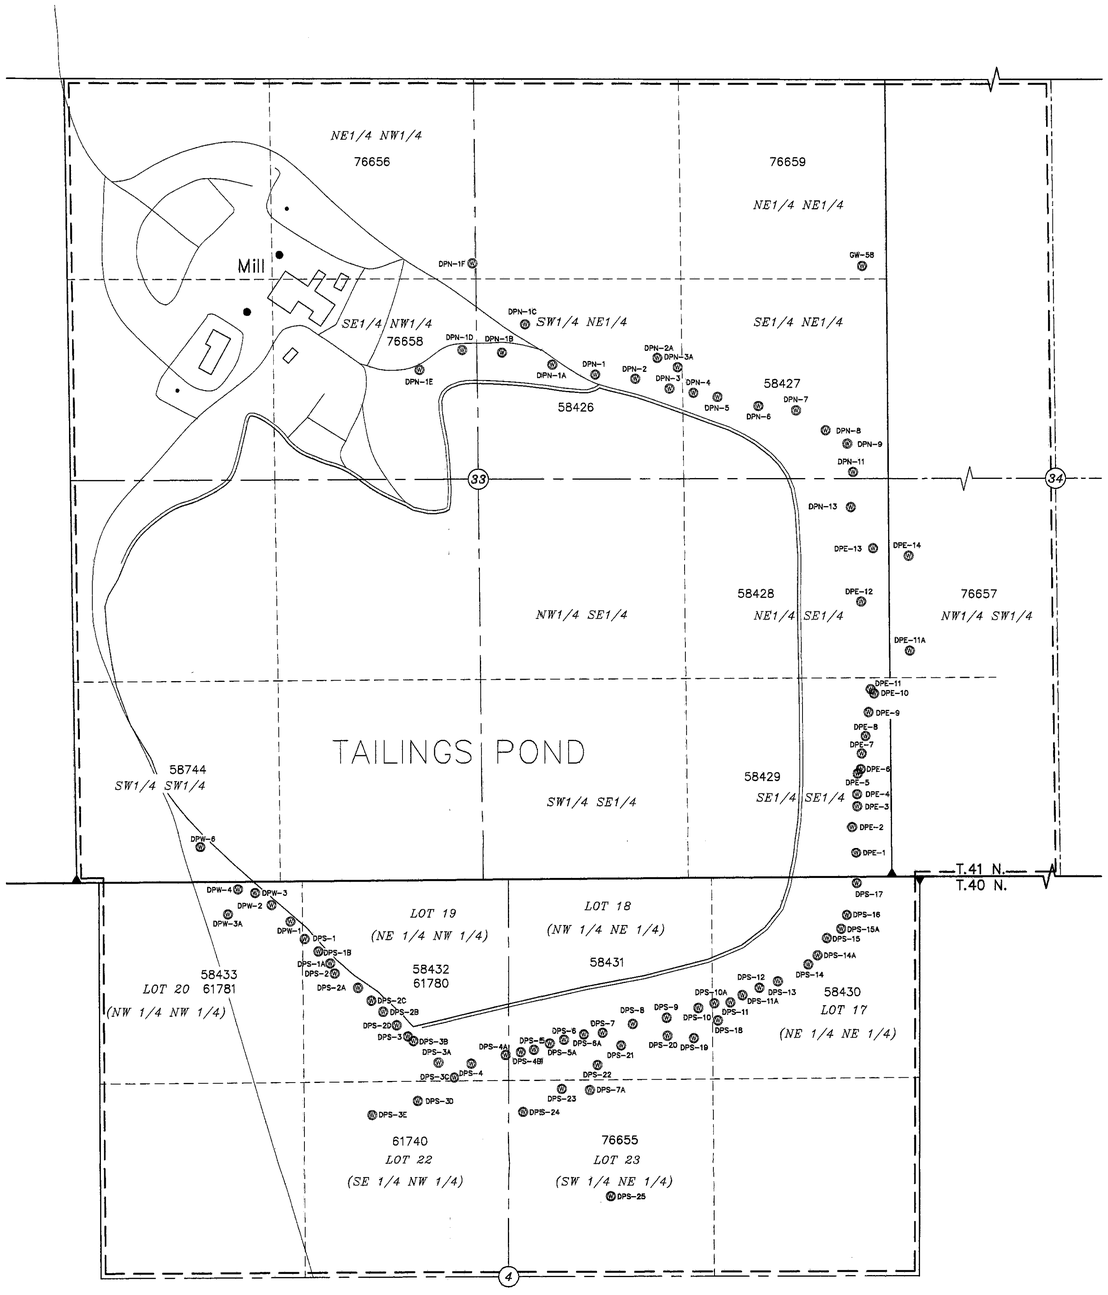

TIE FROM WELL TO SW CORNER OF SEC. 33

SERIAL NO.	WELL NO.	DIRECTION	DISTANCE
58426E	DPN-1	S 45°38' W	4679'
	DPN-1A	S 42°35' W	4530'
	DPN-1B	S 38°51' W	4383'
	DPN-1C ?	S 38°52' W	4618'
	DPN-2	S 48°00' W	4851'
	DPN-2A	S 47°57' W	5048'
	DPN-3	S 50°14' W	4975'
	DPN-3A	S 49°26' W	5105'
58427E	DPN-4	S 51°35' W	5077'
	DPN-5	S 52°54' W	5186'
	DPN-6	S 55°05' W	5365'
	DPN-7	S 56°45' W	5550'
	DPN-8	S 58°54' W	5642'
	DPN-9	S 60°21' W	5719'
	DPN-11	S 62°09' W	5664'
58428E	DPE-12	S 70°18' W	5376'
	DPE-13	S 67°14' W	5572'
	DPN-13	S 64°08' W	5550'
58429E	DPE-1	S 87°48' W	5032'
	DPE-2	S 85°51' W	5016'
	DPE-3	S 84°21' W	5060'
	DPE-4	S 83°29' W	5068'
	DPE-5	S 82°01' W	5088'
	DPE-6	S 81°44' W	5112'
	DPE-7	S 80°38' W	5134'
	DPE-8	S 79°27' W	5178'
	DPE-9	S 77°50' W	5227'
	DPE-10	S 76°39' W	5288'
	DPE-11	S 76°18' W	5274'
58430E	DPS-10A	N 79°20' W	4185'
	DPS-11	N 79°40' W	4285'
	DPS-11A	N 80°26' W	4355'
	DPS-12	N 81°16' W	4458'
	DPS-13	N 82°01' W	4570'
	DPS-14	N 83°38' W	4750'
	DPS-14A	N 84°24' W	4803'
	DPS-15	N 85°46' W	4853'
	DPS-15A	N 86°32' W	4941'
	DPS-16	N 87°35' W	4973'
	DPS-17	N 89°57' W	5033'
	DPS-18	N 77°57' W	4228'

	WELL NO.	DIRECTION	DISTANCE
58431E	DPS-4B ?	N 59°19' W	3070'
	DPS-5	N 70°07' W	3144'
	DPS-5A	N 71°21' W	3218'
	DPS-6	N 72°15' W	3298'
	DPS-6A	N 73°27' W	3410'
	DPS-7	N 74°11' W	3524'
	DPS-8	N 75°50' W	3698'
	DPS-9	N 77°11' W	3902'
	DPS-10	N 78°40' W	4089'
	DPS-19	N 75°58' W	4103'
	DPS-20	N 75°35' W	3935'
	DPS-21	N 73°29' W	3662'
	DPS-22	N 70°50' W	3554'
58432E, 61780E	DPS-1	N 76°10' W	1515'
	DPS-1A	N 72°23' W	1718'
	DPS-1B	N 74°10' W	1622'
	DPS-2	N 70°40' W	1766'
	DPS-2A	N 59°35' W	1938'
	DPS-2B	N 67°18' W	2144'
	DPS-2C ?	N 68°18' W	2048'
	DPS-2D	N 66°11' W	2258'
	DPS-3	N 65°18' W	2353'
	DPS-3A	N 63°44' W	2602'
	DPS-3B	N 65°01' W	2398'
	DPS-3C	N 62°55' W	2741'
	DPS-4	N 65°35' W	2804'
	DPS-4A	N 68°19' W	2986'
58433E, 61781E	DPW-1	N 79°46' W	1401'
	DPW-2	N 83°33' W	1266'
	DPW-3	N 86°49' W	1154'
	DPW-3A	N 78°16' W	998'
	DPW-4	N 87°44' W	1043'
58744E	DPW-6	S 73°45' W	833'
61740E	DPS-3D	N 57°34' W	2607'
	DPS-3E	N 51°59' W	2417'
76657E	DPE-11A	S 74°27' W	5580'
"	DPE-14	S 68°33' W	5766'
76658E	DPN-1D	S 36°00' W	4239'
"	DPN-1E	S 33°50' W	3974'
76656E	DPN-1F	S 32°41' W	4737'
76655E	DPS-7A	N 86°07' W	3564'
"	DPS-23	N 67°06' W	3395'
"	DPS-24	N 63°02' W	3240'
"	DPS-25	N 59°34' W	3991'
76659E	GW-58	S 51°54' W	6436'

N

T.40 & 41N., R.54E.
M.D.M.

SURVEYOR'S CERTIFICATE

STATE OF NEVADA
ss.
COUNTY OF ELKO

I, WILLIAM A. NISBET, BEING FIRST DULY SWORN, DEPOSE AND SAY THAT THIS MAP, CONSISTING OF ONE SHEET, HAS BEEN CORRECTLY DRAWN TO THE DESIGNATED SCALE FROM FIELD NOTES OF A SURVEY MADE BY ME, OR UNDER MY SUPERVISION AND DIRECTION, ON THE 9TH DAY OF JULY, 2009, THAT IT TRULY AND CORRECTLY REPRESENTS THE PROPOSED LOCATION AND EXTENT OF THE WORKS USED TO DIVERT WATER FROM **UNDERGROUND SOURCES** IN ELKO COUNTY BY **QUEENSTAKE RESOURCES U.S.A., INC.** FOR **ENVIRONMENTAL PURPOSES**. THAT THE PROPOSED POINT OF DIVERSION, THE APPROXIMATE LOCATION AND SIZE OF THE DIVERTING CHANNEL OR OTHER CONDUIT, THE PLACE AND MANNER OF USE, AND THE LOCATION AND NAMES OF ALL OTHER WORKS OR STREAMS WHICH ARE CROSSED BY, OR CONNECTED WITH, THE SAID WORKS, ARE FULLY AND CORRECTLY DESIGNATED THEREON.

William A. Nisbet

WILLIAM A. NISBET, STATE WATER RIGHT SURVEYOR

PROFESSIONAL LAND SURVEYOR - STATE OF NEVADA
WILLIAM A. NISBET
7/28/09
No. 3805
Exp. 12/31/09

NOTARY PUBLIC CERTIFICATE

STATE OF NEVADA

COUNTY OF ELKO

SUBSCRIBED AND SWORN TO BEFORE ME THIS 28 DAY OF July 2009, BY WILLIAM A. NISBET.

Coralee Griswold

NOTARY PUBLIC IN AND FOR ELKO COUNTY, NEVADA

CORALEE GRISWOLD
Notary Public, State of Nevada
Appointment No. 94-1860-6
My Appt. Expires May 29, 2010

LEGEND

WELL

PLACE OF USE

BASIS OF BEARING

SOLAR OBSERVATION

0 250 500 1000
SCALE: 1" = 500'

NO.	BY	DATE	DESCRIPTION	REVISIONS

REVISIONS
DRAWN BY: ZKS | CHECKED BY:
JOB NO.: 2004.002 | DATE: 1-15-08

CHILTON Engineering and Surveying, LTD
(775) 738-2121 421 Court Street Elko, Nevada 89801

1/1

STATE ENGINEER'S USE

FILED
JUL 30 2009
STATE ENGINEER'S OFFICE

2009 JUL 30 AM 11:21

MAP TO ACCOMPANY
APPLICATION TO APPROPRIATE WATER
AND TO AMEND AND SUPPLEMENT WELL TIES

for Environmental purposes (seepage control)

by Queenstake Resources USA, Inc.

from an UNDERGROUND source

in ELKO COUNTY

W09014

AMENDED 76655 E

AMENDED