PORTIONS OF SECTIONS 9, 10 15, 16 & 17, T.19N., R.50E., M.D.M.
EUREKA COUNTY, NEVADA

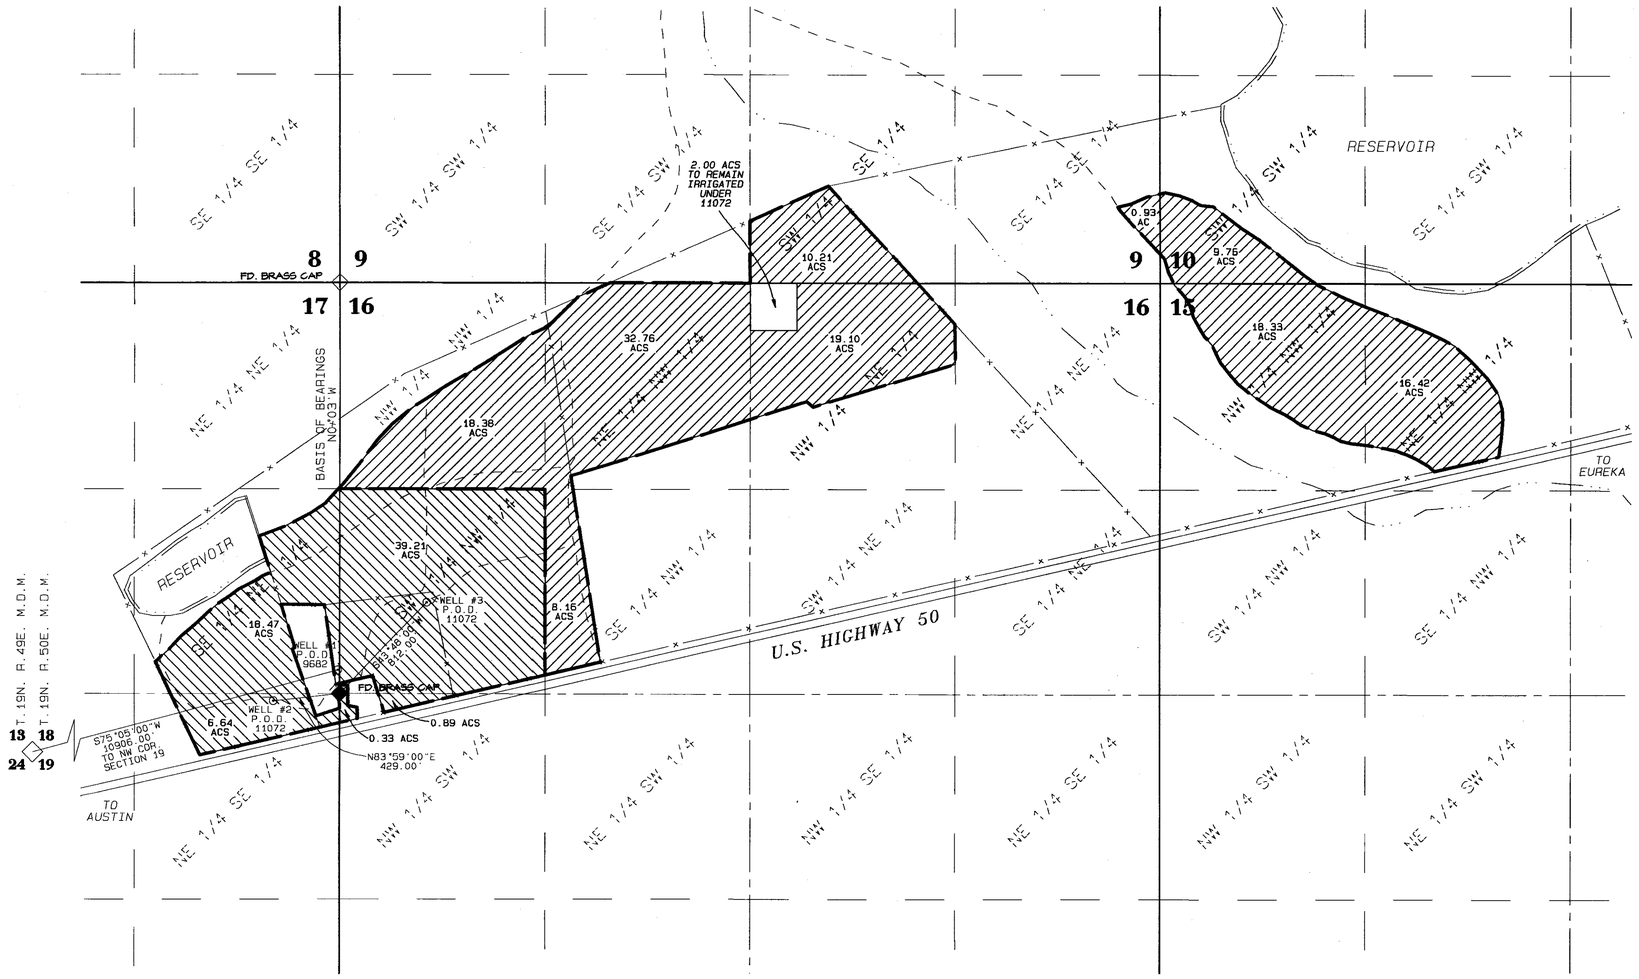

STATE OF NEVADA }
COUNTY OF WASHOE } SS

I, George G. Lindesmith, being first duly sworn, depose and say that this map, consisting of one sheet, has been correctly drawn to the designated scale from information abstracted from the maps referenced below, thence reproduced electronically and prepared under my supervision on or before April 10, 2008; that it truly and correctly represents the location and extent of the works used to divert water from an underground source in Eureka County, Nevada, by KOBEH VALLEY RANCH LLC for mining and milling purposes.

PROFESSIONAL LAND SURVEYOR GEORGE G. LINDESMITH Exp. 12-31-07 No. 6306 STATE OF NEVADA

4-22-2008

George G. Lindesmith, P.L.S.
State Water Right Surveyor No. 704

Subscribed and sworn to before me on this 22ND day of APRIL, 2008.

Notary Public

CHRIS FACQUE
Notary Public - State of Nevada
Appointment Recorded in Washoe County
No: 04-91913-2 - Expires August 25, 2008

NOTES

1. For point of diversion after transfer, see Well 206 as shown on the map supporting Application No. 75979.
2. For place of use after transfer, refer to the map supporting Application No. 72695.

N
W E
S

GRAPHIC SCALE 1"=500'
0 500 1000 1500

BASIS OF BEARINGS

The westerly line of Section 16, Township 19 North, Range 50 East, M.D.M., taken as N.00°03'W., per the Official GLO Plat of said Township & Range approved March 6, 1937.

LEGEND

- SECTION LINE
- QUARTER SECTION LINE
- 1/16TH SECTION LINE
- CREEK OR DRAIN
- CERTIFICATED PLACE OF USE
- FENCE LINE
- IRRIGATION LATERAL
- CERTIFICATED PLACE OF USE UNDER PERMIT 9682 TO BE REMOVED FROM IRRIGATION
- CERTIFICATED PLACE OF USE UNDER PERMIT 11072 TO BE REMOVED FROM IRRIGATION
- SECTION CORNER AS DESCRIBED
- QUARTER SECTION CORNER AS DESCRIBED
- WELL/POINT OF DIVERSION

TRANSFER TABLE PERMIT NO. 9682

TOWNSHIP	RANGE	SECTION	1/4	1/4	ACRES
19N.	50E.	17	SE	NE	18.47
19N.	50E.	17	NE	SE	6.64
19N.	50E.	16	NW	SW	1.22
19N.	50E.	16	SW	NW	39.21
TOTAL					65.54

TRANSFER TABLE PERMIT NO. 11072

TOWNSHIP	RANGE	SECTION	1/4	1/4	ACRES
19N.	50E.	9	SE	SE	0.93
19N.	50E.	9	SW	SE	10.21
19N.	50E.	10	SW	SW	9.76
19N.	50E.	15	NE	NW	16.42
19N.	50E.	15	NW	NW	18.33
19N.	50E.	16	NW	NW	18.38
19N.	50E.	16	NE	NW	32.76
19N.	50E.	16	SE	NW	8.16
19N.	50E.	16	NW	NE	19.10
TOTAL					134.05

REFERENCES

1. Official Government GLO Plat and related notes, Township 19 North, Range 50 East, M.D.M., approved March 6, 1937.
2. Permit No. 9682, Certificate 2780 and supporting maps.
3. Permit No. 11072, Certificate 6880 and supporting maps.

STATE ENGINEER'S USE

76989, 76990

FILED
APR 29 2008
STATE ENGINEER'S OFFICE

TRI STATE SURVEYING, LTD
1925 E. PRATER WAY
SPARKS, NEVADA 89434
(775) 358-9491 * FAX: (775) 358-3664

JOB #05202.08.RM DDM

MAP TO ACCOMPANY APPLICATIONS TO CHANGE THE POINT OF DIVERSION, PLACE AND MANNER OF USE OF PORTIONS OF WATER UNDER PERMIT NOS. 9682 AND 11072 FOR MINING AND MILLING PURPOSES BY

KOBEH VALLEY RANCH LLC

FROM AN UNDERGROUND SOURCE IN EUREKA COUNTY, NEVADA

76990 76989