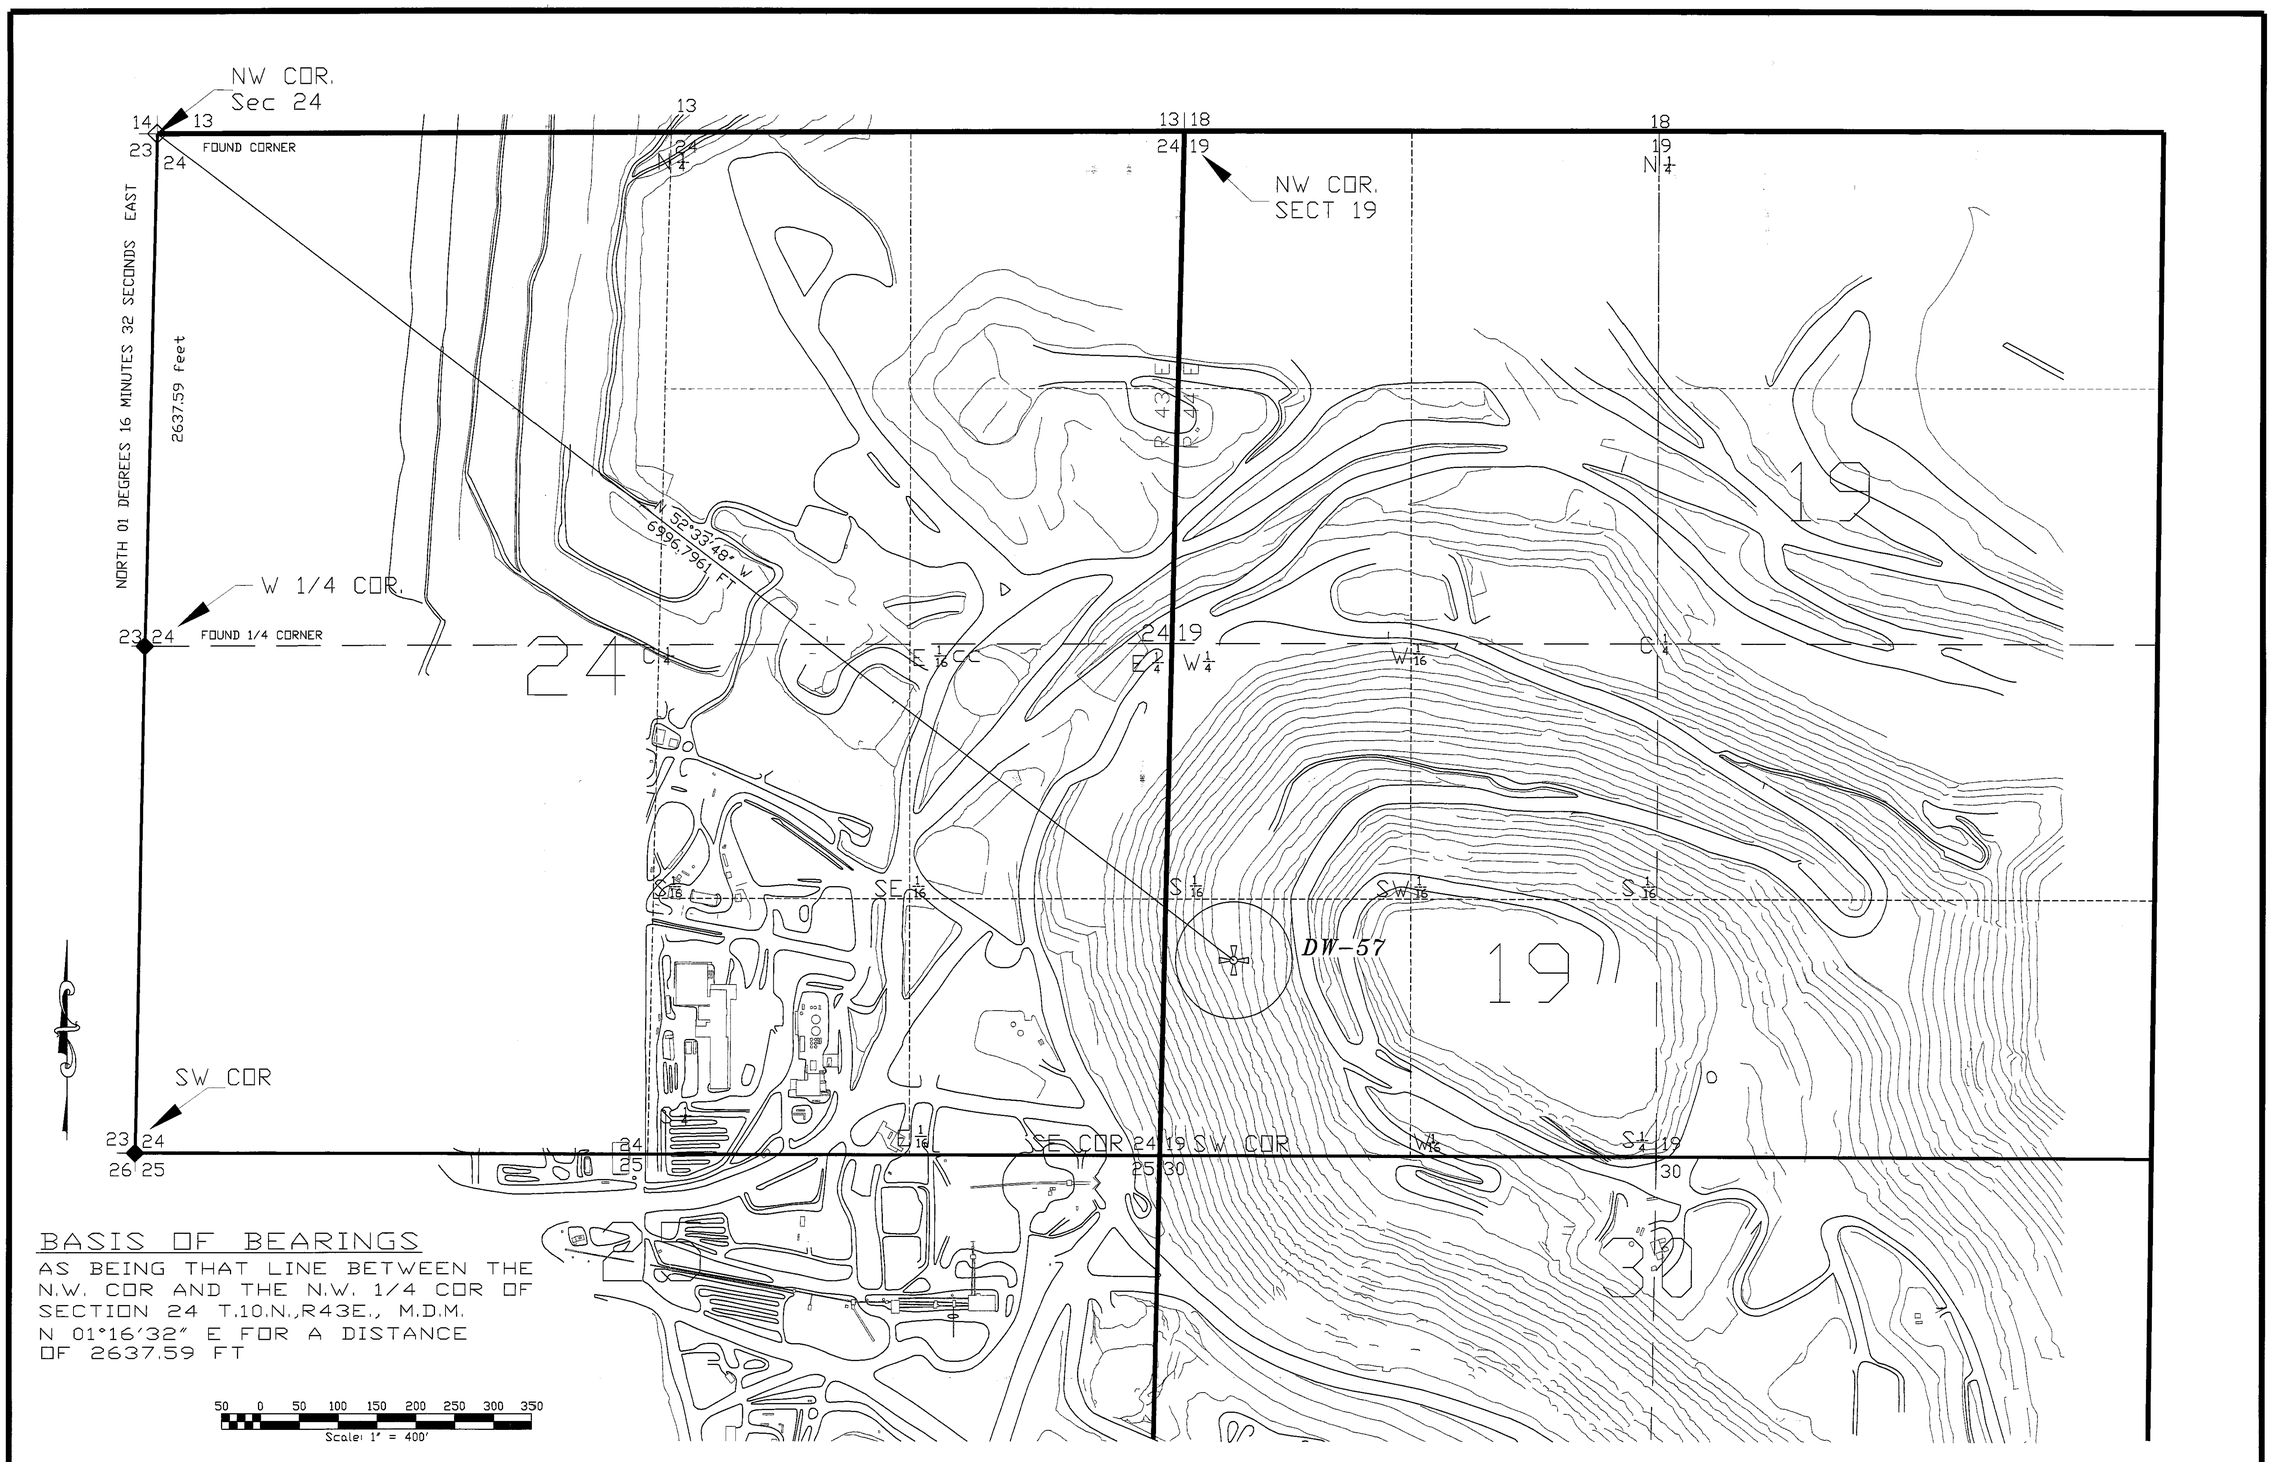

ROUND MOUNTAIN GOLD CORPORATION

SMOKY VALLEY COMMON OPERATION

STATE ENGINEER'S USE

770077

1. IN BASIS OF BEARING IT IS BETWEEN THE NW CORNER AND THE W1/4 CORNER OF SECTION 24, T.10N. R43E MDM. S/N/ECOB DT/MJA
2. SCALE OF MAP IS 1" = 400', BAR SCALE LABELLED 1" = 350' BUT TEXT UNDER BAR SCALE STATES 1" = 400' S/N/ECOB DT/MJA

FILED
MAY 19 2008
STATE ENGINEER'S OFFICE

Map to accompany application to temporarily change point of diversion, and place and manner of use of a portion of water to include mining activities (including reclamation), milling, domestic, and dewatering from an underground source associated with Certificate 3831 Permit #12442 DW 57 LOCATION

ROUND MOUNTAIN GOLD CORP, HOMESTAKE NEVADA CORP, BARGOLD CORP DBA SMOKY VALLEY COMMON OPERATION, NYE COUNTY

S

770077