PORTIONS OF SECTIONS 23, 24, and 26, T.45N.,R.30E., M.D.B.&M.

HUMBOLDT COUNTY, NEVADA

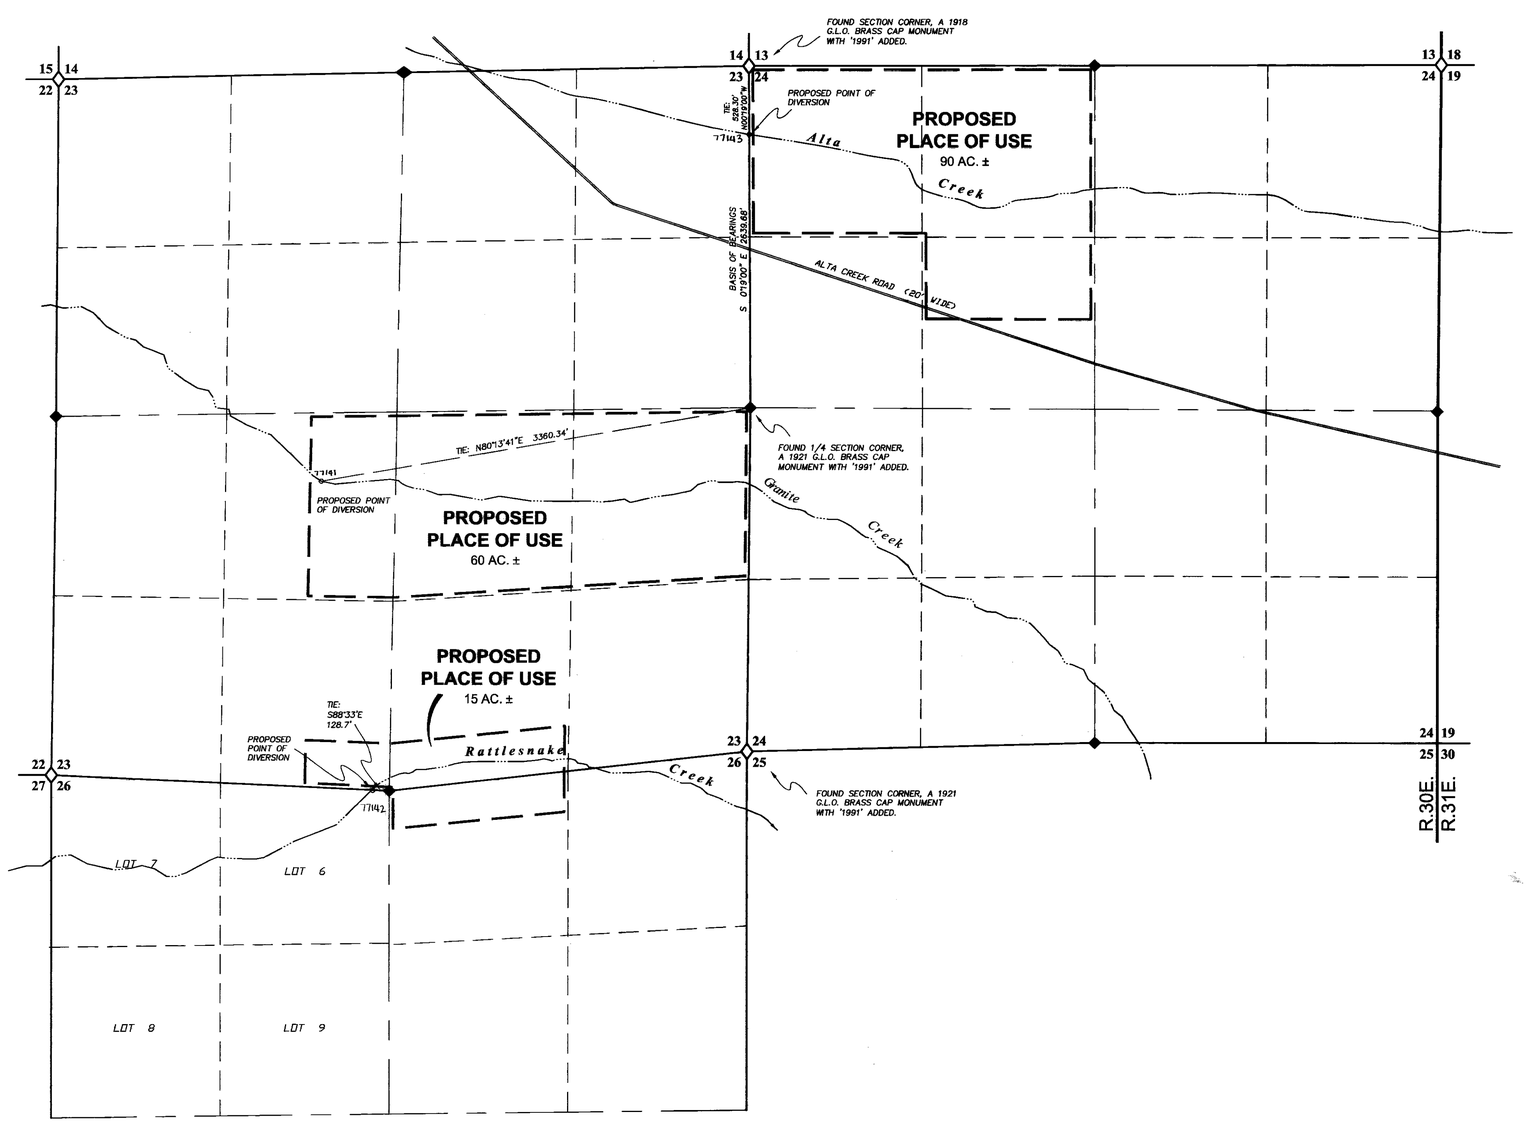

STATE OF NEVADA
COUNTY OF HUMBOLDT

I, JOHN H. MILTON III, being first duly sworn, depose and say that this map, consisting of 1 sheet, has been correctly drawn to the designated scale from field notes of a survey made by me, or under my supervision and direction, between the 31st day of March, and the first day of April, 2008; that it truly and correctly represents the proposed location and extent of the works used to divert water from Granite Creek, Alta Creek, and Rattlesnake Creek, in Humboldt County, Nevada by JULIAN W. MARCUERQUIAGA, for irrigation. That the proposed point of diversion, the approximate location and size of the diverting channel or other conduit, all reservoirs or basins, the location and names of all other works or streams which will cross or connect with the proposed works, and the boundary of all lands, showing by 40-acre subdivisions the areas proposed to be served, are fully and correctly designated thereon.

PROFESSIONAL LAND SURVEYOR
JOHN H. MILTON III
Exp: 12-31-09
No. 5271
STATE OF NEVADA

6-12-08

State Water Right Surveyor No. 573

Subscribed and sworn to before me this 12th day of June, 2008.

Doris A. Twichell

DORIS A. TWICHELL
Notary Public in and for Humboldt County,
State of Nevada.
My commission expires on: May 28th, 2009.

DORIS A. TWICHELL
Notary Public - State of Nevada
Appointment Recorded in Humboldt County
No: 93-3552-9 - Expires May 28, 2009

BASIS OF BEARINGS

Basis of Bearings was taken from Map File Number 347848 'Record Of Survey Prepared For The Julian W. & Edith M. Marcuerquiaga 1980 Living Trust' which was recorded on April 11, 1994 in the official records of Humboldt County.

LEGEND

— — Indicates the boundary of the proposed place of use.

◇ Indicates a found section corner, an iron pipe with a 1991 B.L.M. brass cap, unless otherwise noted.

◆ Indicates a found 1/4 section corner, an iron pipe with a 1991 B.L.M. brass cap, unless otherwise noted.

GRAPHIC SCALE

600 0 300 600 1200 2400

1 inch = 600 ft.

STATE ENGINEER'S USE

77141-43

FILED
JAN 16 2009
STATE ENGINEER'S OFFICE

DESERT MOUNTAIN SURVEYING
Land • Water Rights • Boundary
146 West Second Street, Winnemucca, NV 89445
775-623-4414 FAX 775-623-5821 E-MAIL dms@winnemucca.net

- Map To Accompany -

APPLICATION TO APPROPRIATE WATER

- By -

JULIAN W. MARCUERQUIAGA

- For -

IRRIGATION USE

FROM GRANITE CREEK, ALTA CREEK, AND RATTLESNAKE CREEK IN HUMBODT COUNTY, NEVADA

C:\DMS Land Projects\2008\080428\dwg\080428.dwg, Layout1, 6/11/2008 2:01:58 PM

77143 77142 77141