PORTIONS OF T.21N., R.50E.; T.22N., R.50E.; T.21N., R.51E. and T.22N., R.51E., M.D.M. EUREKA COUNTY, NEVADA

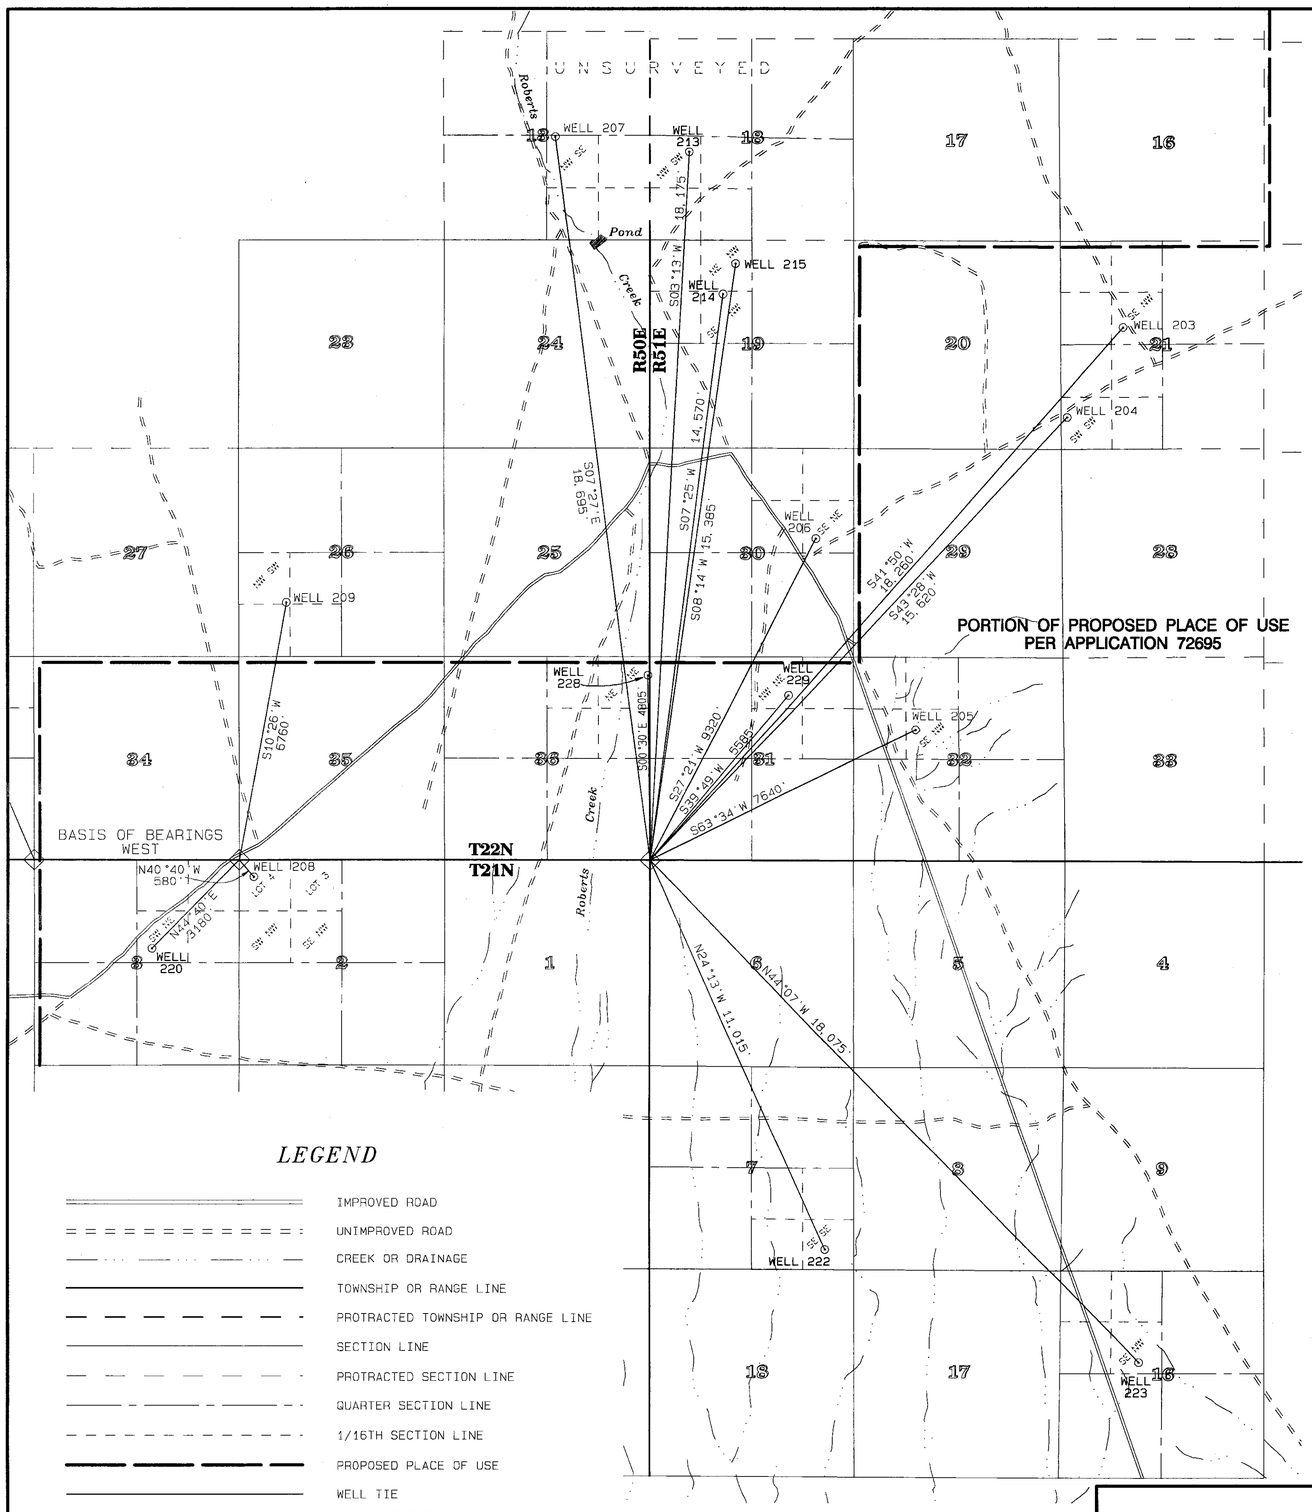

LEGEND

- IMPROVED ROAD
- UNIMPROVED ROAD
- CREEK OR DRAINAGE
- TOWNSHIP OR RANGE LINE
- PROTRACTED TOWNSHIP OR RANGE LINE
- SECTION LINE
- PROTRACTED SECTION LINE
- QUARTER SECTION LINE
- 1/16TH SECTION LINE
- PROPOSED PLACE OF USE
- WELL TIE
- WELL 214 ⊙ PROPOSED POINT OF DIVERSION
- ◇ SECTION CORNER FOUND MARKED STONE

STATE OF NEVADA
COUNTY OF WASHOE } SS

I, George G. Lindesmith, being first duly sworn, depose and say that this map, consisting of one sheet, has been correctly drawn to the designated scale from field notes of a survey and information abstracted from USGLO Plats for Townships 21 & 22 North, Ranges 50 & 51 East, MDM., thence reproduced electronically and prepared under my supervision and direction on or before October 22, 2008; that it truly and correctly represents the proposed location and extent of the works used to divert water from an underground source in Eureka County, Nevada, by KOBEH VALLEY RANCH LLC for mining and milling purposes.

12-31-09

George G. Lindesmith, P.L.S.
State Water Right Surveyor No. 704

10-23-2008

Subscribed and sworn to before me on this 23RD day of OCTOBER, 2008.

Notary Public

DAVID C. CROOK
Notary Public - State of Nevada
Appointment Recorded in Washoe County
No: 96-5200-2 - Expires November 1, 2008

REFERENCES

1. Official Government GLO Plat and related notes, Township 21 North, Range 50 East, M.D.M., approved August 23, 1893.
2. Official Government GLO Plat and related notes, Township 21 North, Range 51 East, M.D.M., approved August 23, 1893.
3. Official Government GLO Plat and related notes, Township 22 North, Range 50 East, M.D.M., approved August 23, 1893.
4. Official Government GLO Plat and related notes, Township 22 North, Range 51 East, M.D.M., approved August 23, 1893.
5. Official BLM Nevada Protraction Diagram, Township 22 North, Ranges 49, 50 & 51 East, M.D.M., approved January 13, 1964.

N
W E
S

GRAPHIC SCALE 1"=2000'
0 2000 4000 6000

BASIS OF BEARINGS

The southerly line of Township 22 North, Range 50 East, M.D.M., taken as WEST, per the Official Government GLO Plat of said Township and Range, approved August 23, 1893.

TRI STATE SURVEYING, LTD
1925 E. PRATER WAY
SPARKS, NEVADA 89434
(775) 358-9491 * FAX: (775) 358-3664

JOB #05202.08.RM DDM

STATE ENGINEER'S USE

FILED OCT 23 2008 STATE ENGINEER'S OFFICE

RECEIVED 2008 OCT 23 PM 12:50 STATE ENGINEER'S OFFICE

MAP TO ACCOMPANY APPLICATIONS TO CHANGE THE POINT OF DIVERSION UNDER APPLICATION NOS. 76003, 76484, 76485, 75990, 75996, AND A PORTION OF 75997 FOR MININC AND MILLINC PURPOSES BY

KOBEH VALLEY RANCH LLC

FROM AN UNDERGROUND SOURCE IN EUREKA COUNTY, NEVADA

77527 77526 77525 77175 77174 77171