WATER RIGHTS MAP

SECTIONS 22, 25, 26, 27 AND 28, T. 19 S., R. 57 E., AND SECTION 30, T. 19 S., R. 58 E., M.D.M.

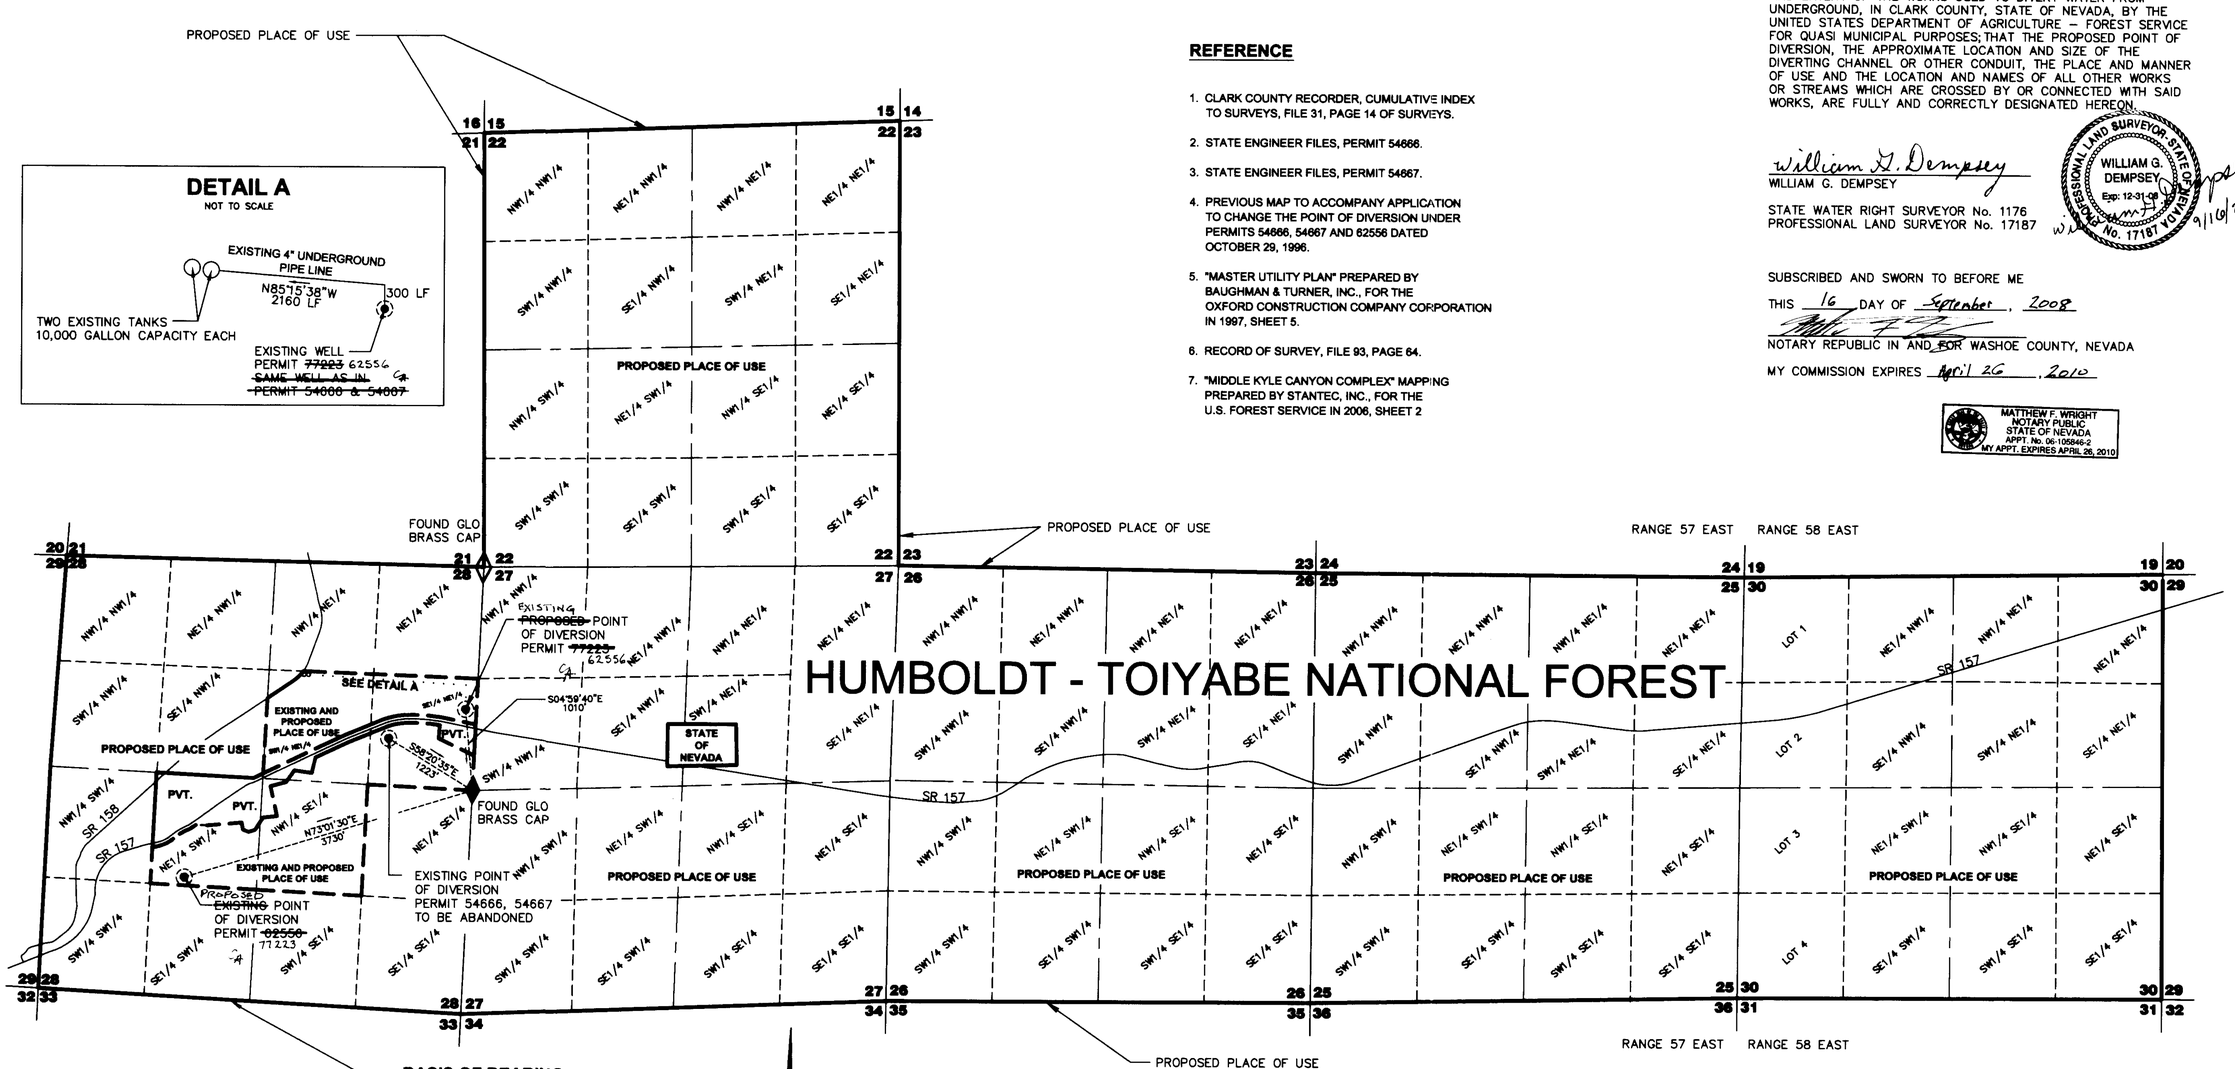

REFERENCE

1. CLARK COUNTY RECORDER, CUMULATIVE INDEX TO SURVEYS, FILE 31, PAGE 14 OF SURVEYS.
2. STATE ENGINEER FILES, PERMIT 54666.
3. STATE ENGINEER FILES, PERMIT 54667.
4. PREVIOUS MAP TO ACCOMPANY APPLICATION TO CHANGE THE POINT OF DIVERSION UNDER PERMITS 54666, 54667 AND 62556 DATED OCTOBER 29, 1996.
5. "MASTER UTILITY PLAN" PREPARED BY BAUGHMAN & TURNER, INC., FOR THE OXFORD CONSTRUCTION COMPANY CORPORATION IN 1997, SHEET 5.
6. RECORD OF SURVEY, FILE 93, PAGE 64.
7. "MIDDLE KYLE CANYON COMPLEX" MAPPING PREPARED BY STANTEC, INC., FOR THE U.S. FOREST SERVICE IN 2006, SHEET 2

STATE OF NEVADA }SS
COUNTY OF WASHOE

I, WILLIAM G. DEMPSEY, P.L.S., BEING FIRST DULY SWORN, DEPOSE AND SAY THAT SITE INSPECTIONS HAVE BEEN MADE BY ME, OR UNDER MY SUPERVISION AND DIRECTION, ON THE 12TH DAY OF SEPTEMBER, 2008; THAT THE LOCATION OF EACH REFERENCE MONUMENT HAS BEEN VERIFIED BY SITE INSPECTION; THAT THE POINT OF DIVERSION AND PLACE OF USE SITES HAVE BEEN INSPECTED; THAT THIS MAP, CONSISTING OF ONE SHEET, NUMBERED FROM 1 TO 1, INCLUSIVE, HAS BEEN CORRECTLY DRAWN TO THE DESIGNATED SCALE FROM SURVEYING ALCULATION NOTES PREPARED BY ME, OR UNDER MY SUPERVISION AND DIRECTION, RELYING UPON ANALYSIS OF RECORDED SURVEY MAPS AND OTHER RECORDED SURVEYING DOCUMENTS IN THE OFFICE OF THE STATE ENGINEER, CLARK COUNTY RECORDER, BUREAU OF LAND MANAGEMENT, AND U.S. FOREST SERVICE; THAT THIS MAP TRULY AND CORRECTLY REPRESENTS THE PROPOSED LOCATION AND EXTENT OF THE WORKS USED TO DIVERT WATER FROM UNDERGROUND, IN CLARK COUNTY, STATE OF NEVADA, BY THE UNITED STATES DEPARTMENT OF AGRICULTURE – FOREST SERVICE FOR QUASI MUNICIPAL PURPOSES; THAT THE PROPOSED POINT OF DIVERSION, THE APPROXIMATE LOCATION AND SIZE OF THE DIVERTING CHANNEL OR OTHER CONDUIT, THE PLACE AND MANNER OF USE AND THE LOCATION AND NAMES OF ALL OTHER WORKS OR STREAMS WHICH ARE CROSSED BY OR CONNECTED WITH SAID WORKS, ARE FULLY AND CORRECTLY DESIGNATED HEREON.

William G. Dempsey
WILLIAM G. DEMPSEY

STATE WATER RIGHT SURVEYOR No. 1176
PROFESSIONAL LAND SURVEYOR No. 17187

PROFESSIONAL LAND SURVEYOR - STATE OF NEVADA
WILLIAM G. DEMPSEY
Exp: 12-31-08
No. 17187

9/16/2008

SUBSCRIBED AND SWORN TO BEFORE ME
THIS 16 DAY OF September, 2008

NOTARY REPUBLIC IN AND FOR WASHOE COUNTY, NEVADA

MY COMMISSION EXPIRES April 26, 2010

MATTHEW F. WRIGHT
NOTARY PUBLIC
STATE OF NEVADA
APPT. No. 06-105846-2
MY APPT. EXPIRES APRIL 26, 2010

BASIS OF BEARING

SOUTH LINE OF SECTION 28
T. 19 S., R. 57 E., M.D.M.,
AS SHOWN IN FILE 31, PAGE 14
OF SURVEYS BEING N 86° 40' 30" W
BETWEEN FOUND BRASS CAP MONUMENTS
AT THE SE AND SW CORNERS OF
SECTION 28
(THE SOUTH ¼ CORNER WAS NOT
SURVEYED BY THAT RECORD OF SURVEY).

LEGEND

- ◊ SECTION CORNER – FOUND SEPTEMBER 12, 2008
- ♦ ¼ SECTION CORNER – FOUND SEPTEMBER 12, 2008
- – – EXISTING AND PROPOSED PLACE OF USE
- ——— PROPOSED PLACE OF USE
- PVT. PRIVATE PROPERTY
- SR 157 STATE ROUTE 157
- SR 158 STATE ROUTE 158

TRUE

SCALE IN FEET
1000 500 0 1000 2000
1" = 1000 FEET

SHEET 1 OF 1

STATE ENGINEERS USE

77223
FILED
SEP 10 2008
STATE ENGINEER'S OFFICE

MAP TO ACCOMPANY APPLICATION
TO CHANGE PLACE OF USE
& POINT OF DIVERSION OF A
PORTION OF PERMIT 62556
FOR QUASI MUNICIPAL USE
BY U.S.D.A. FOREST SERVICE
FROM UNDERGROUND
IN CLARK COUNTY, NEVADA

(S)

82250 82249 T 77223