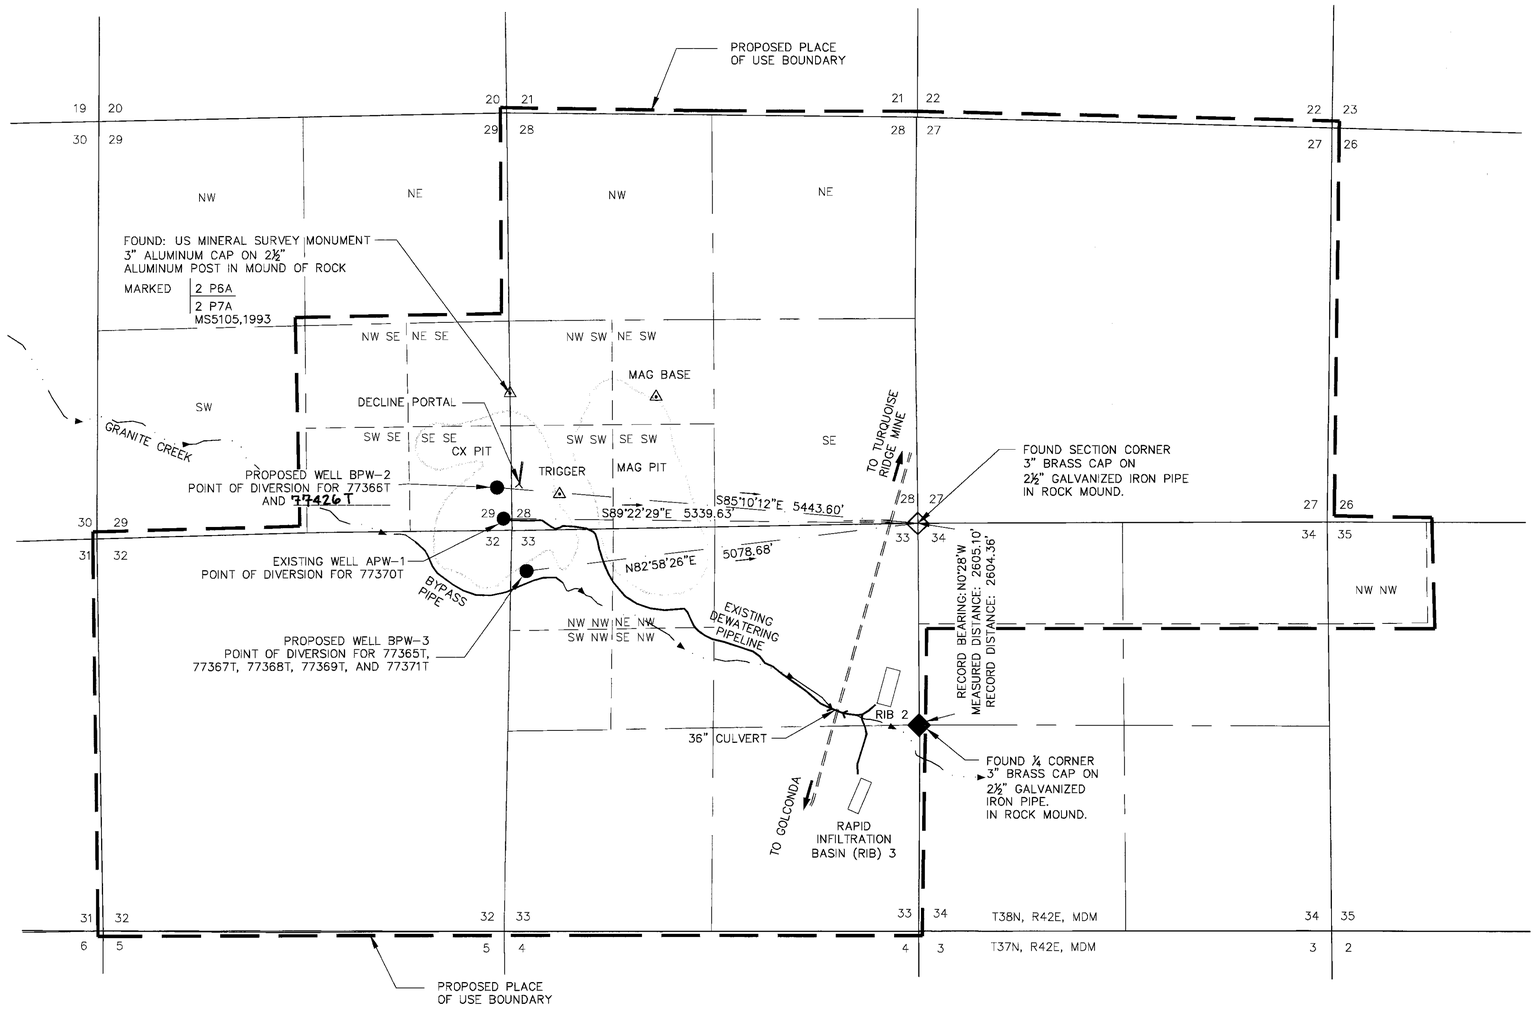

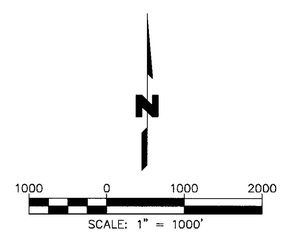

BASIS OF BEARING

EAST LINE OF THE NE QUARTER OF SECTION 33, TAKEN AS N 00° 28' W, PER B.L.M. DEPENDENT RESURVEY PLAT FOR T38N, R42E, MDM, FILED IN THE NEVADA LAND OFFICE ON MAY 31, 1966, WHICH IS BASED ON TRUE NORTH.

STATE OF NEVADA }
COUNTY OF WASHOE } SS.

I, MICHAEL S. SMITH, BEING FIRST DULY SWORN DEPOSE AND SAY THAT THIS MAP, CONSISTING OF ONE (1) SHEET, HAS BEEN CORRECTLY DRAWN BY ME TO THE DESIGNATED SCALE UTILIZING INFORMATION OBTAINED FROM A FIELD SURVEY CONDUCTED BY ME ON SEPT. 11, 2008, DATA FROM THE BUREAU OF LAND MANAGEMENT, NEVADA STATE DEPARTMENT OF WATER RESOURCES, BARRICK TURQUOISE RIDGE INC., AND PINSON MINING COMPANY. THIS MAP IS TO ACCOMPANY AMMENDED TEMPORARY APPLICATIONS 77365T, 77366T, 77367T, 77368T, 77369T, 77370T, 77371T, AND 77426T. THESE TEMPORARY APPLICATIONS CHANGE THE POINT OF DIVERSION AND PLACE OF USE OF PERMITS 58406 (PORTION), 58408, 61602 (PORTION), 61688 (PORTION), 63109 (PORTION), 65907, AND 65908, AND ALSO CHANGE THE MANNER OF USE OF PERMIT 58408.

THIS MAP TRULY AND CORRECTLY REPRESENTS THE PROPOSED PLACE OF USE AND THE PROPOSED POINTS OF DIVERSION FROM UNDERGROUND SOURCES WITHIN HUMBOLT COUNTY, NEVADA, FOR MINING, MILLING, AND DEWATERING USES, BY BARRICK TURQUOISE RIDGE INC.

Michael S. Smith
MICHAEL S. SMITH — STATE WATER RIGHT SURVEYOR NO. 717

PROFESSIONAL LAND SURVEYOR — MICHAEL S. SMITH — 9-26-08 — No. 6642 — STATE OF NEVADA
EXP.06/30/2010

SUBSCRIBED AND SWORN TO BEFORE ME THIS 26th DAY OF September 2008, NOTARY PUBLIC IN AND FOR WASHOE COUNTY, NEVADA.

NOTARY PUBLIC

MY COMMISSION EXPIRES September 6, 2009

KEITH WEAVER
Notary Public - State of Nevada
Appointment Recorded In Washoe County
No: 05-99996-2 - Expires September 6, 2009

PROPOSED PLACE OF USE DESCRIPTION:
ALL OF SECTION 27, ALL OF SECTION 28, THE SE ¼ OF SECTION 29, ALL OF SECTION 32, ALL OF SECTION 33, THE N ½ N ½ OF SECTION 34 AND THE NW ¼ NW ¼ OF SECTION 35, WITHIN T38N, R42E, M.D.B.&M.

LEGEND
- SURVEY CONTROL POINT
- EXISTING OR PROPOSED WELL
- FOUND SECTION CORNER
- PLACE OF USE BOUNDARY
- FOUND QUARTER CORNER

DATE	DRAWN BY	CHK'D BY
09/26/08	GRB	MSS
JOB NO.	DWG NO.	SHEET
79195		

HDR

HDR Engineering, Inc.
9605 Double R Blvd.
Suite 101
Reno, Nevada 89521
Phone (775) 337-4700
Fax (775) 337-4774

STATE ENGINEER'S USE

REL 9-29-08 spelling Humboldt County

77365-T-71T
77426-T

FILED SEP 26 2008 STATE ENGINEER'S OFFICE

MAP TO ACCOMPANY AMENDED TEMPORARY APPLICATIONS 77365T, 77366T, 77367T, 77368T, 77369T, 77370T, 77371T, AND 77426T TO CHANGE THE POINT OF DIVERSION AND PLACE OF USE OF PERMITS 58406 (PORTION), 58408, 61602 (PORTION), 61688 (PORTION), 63109 (PORTION), 65907, AND 65908, AND ALSO CHANGE THE MANNER OF USE OF PERMIT 58408, FOR MINING, MILLING, AND DEWATERING PURPOSES, BY BARRICK TURQUOISE RIDGE INC. FROM UNDERGROUND SOURCES IN HUMBOLT COUNTY, NEVADA

SHEET 1 OF 1

77426T 77371T 77370T 77369T 77368T 77367T 77366T 77365T