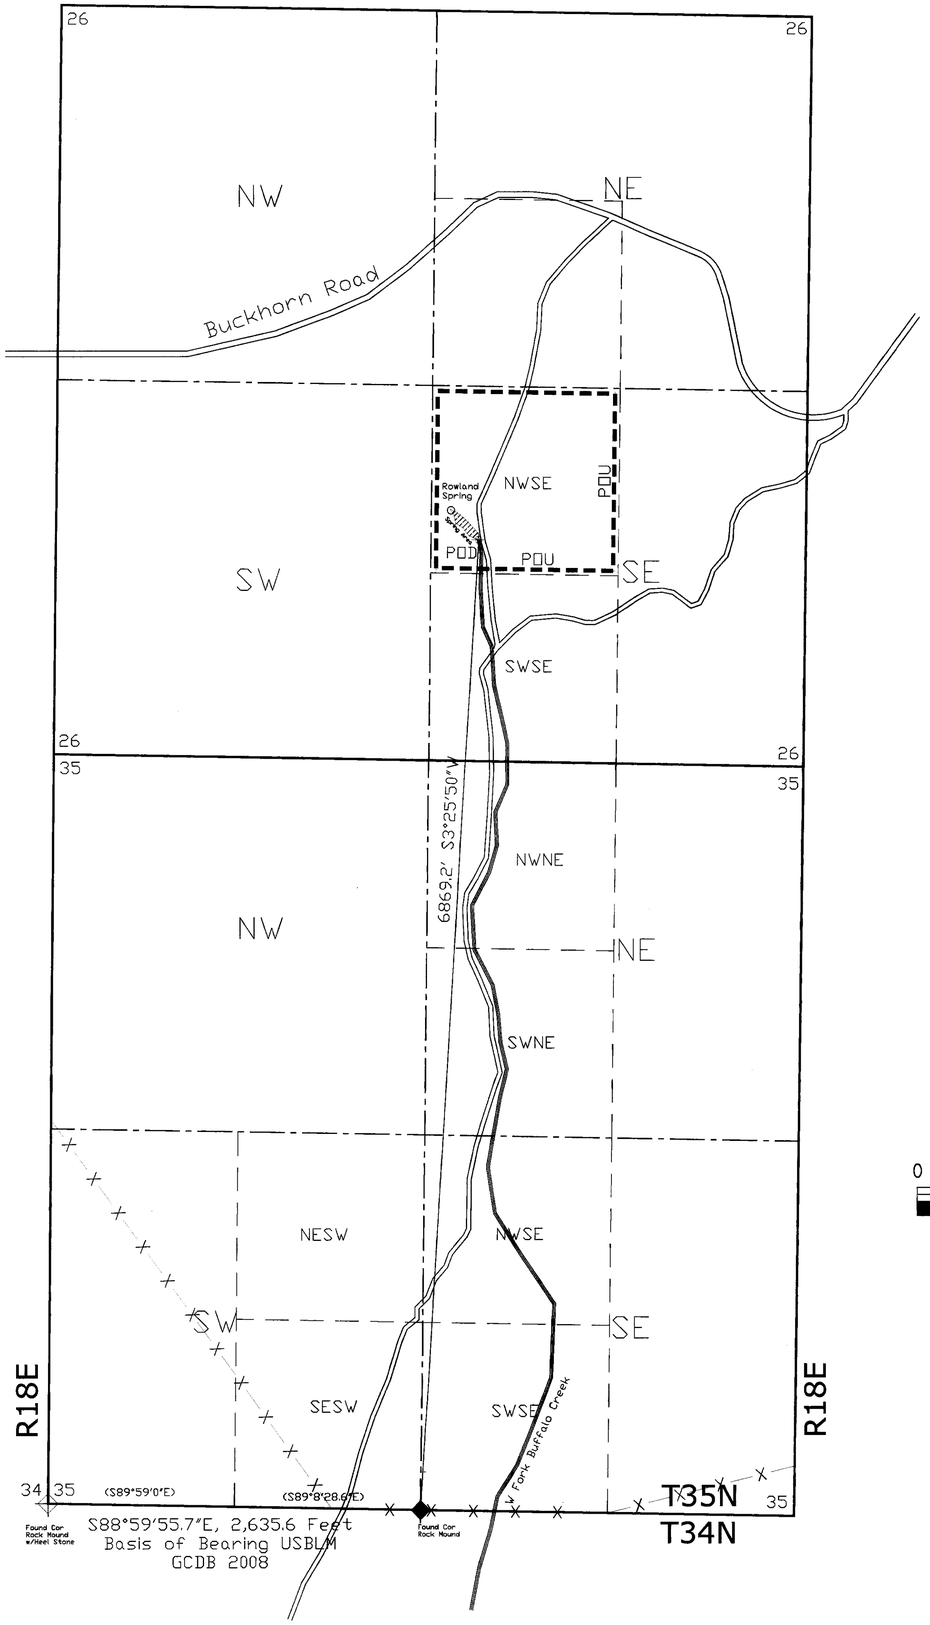

LEGEND

Section	
¼ Section	
1/16 Section	
Proposed POD	
Corner Found	Sec Cor; ¼ Cor
Place of Use	
Roads	
Surface Water	
Allotment Fence	—x—x—x—x—

CADASTRAL DATA:
T35N R18E, MDBM
Survey Plat 1880
by GLO; USBLM
GCDB 2008

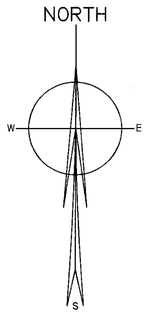

SCALE: ONE INCH = 550 FEET

STATE PLANE COORDINATES, WEST ZONE, NAD27

STATE OF NEVADA)
) ss.
COUNTY OF Washoe)

I, Martin Ugalde, being first duly sworn depose and say that this map, consisting of one sheet, inclusive, has been correctly drawn to the designated scale from field notes of a survey made by me, or under my supervision and direction on 9/7/2008 and that it truly and correctly represents the proposed location and extent of the works used to divert water from underground sources, in Washoe County, Nevada, for stockwater purposes, that the proposed point of diversion, the approximate place and manner of use, and the location and names of all other works or streams which are crossed by, or connected with the said works, are fully and correctly designated thereon.

9-26-08
MARTIN UGALDE
CIVIL
PROFESSIONAL ENGINEER - STATE OF NEVADA
No. 12823

State Water Right Surveyor No. 1036

exp 6-30-10

Subscribed and sworn before me this 24th day of September, 2008.

Notary Public in and for Washoe County, Nevada

My Commission Expires Oct 24, 2011.

CHRISTIAN SCHONLAU
NOTARY PUBLIC - STATE OF NEVADA
COUNTY OF WASHOE
APPT No. 08-6918-2
MY APPT. EXPIRES OCTOBER 24, 2011

77393

FOR STATE ENGINEER'S USE

FILED
SEP 26 2008
STATE ENGINEER'S OFFICE

2008 SEP 26 PM 3:57

MAP

For Application to Appropriate Water
NWSE Section 26, T35N R18E, MDBM

FOR: Stockwater
BY: Estill Ranches LLC; FROM: Rowland Spring
IN: Washoe County, Nevada

77393