TOWNSHIP 10 NORTH, RANGE 24 EAST, M.D.B.&M.

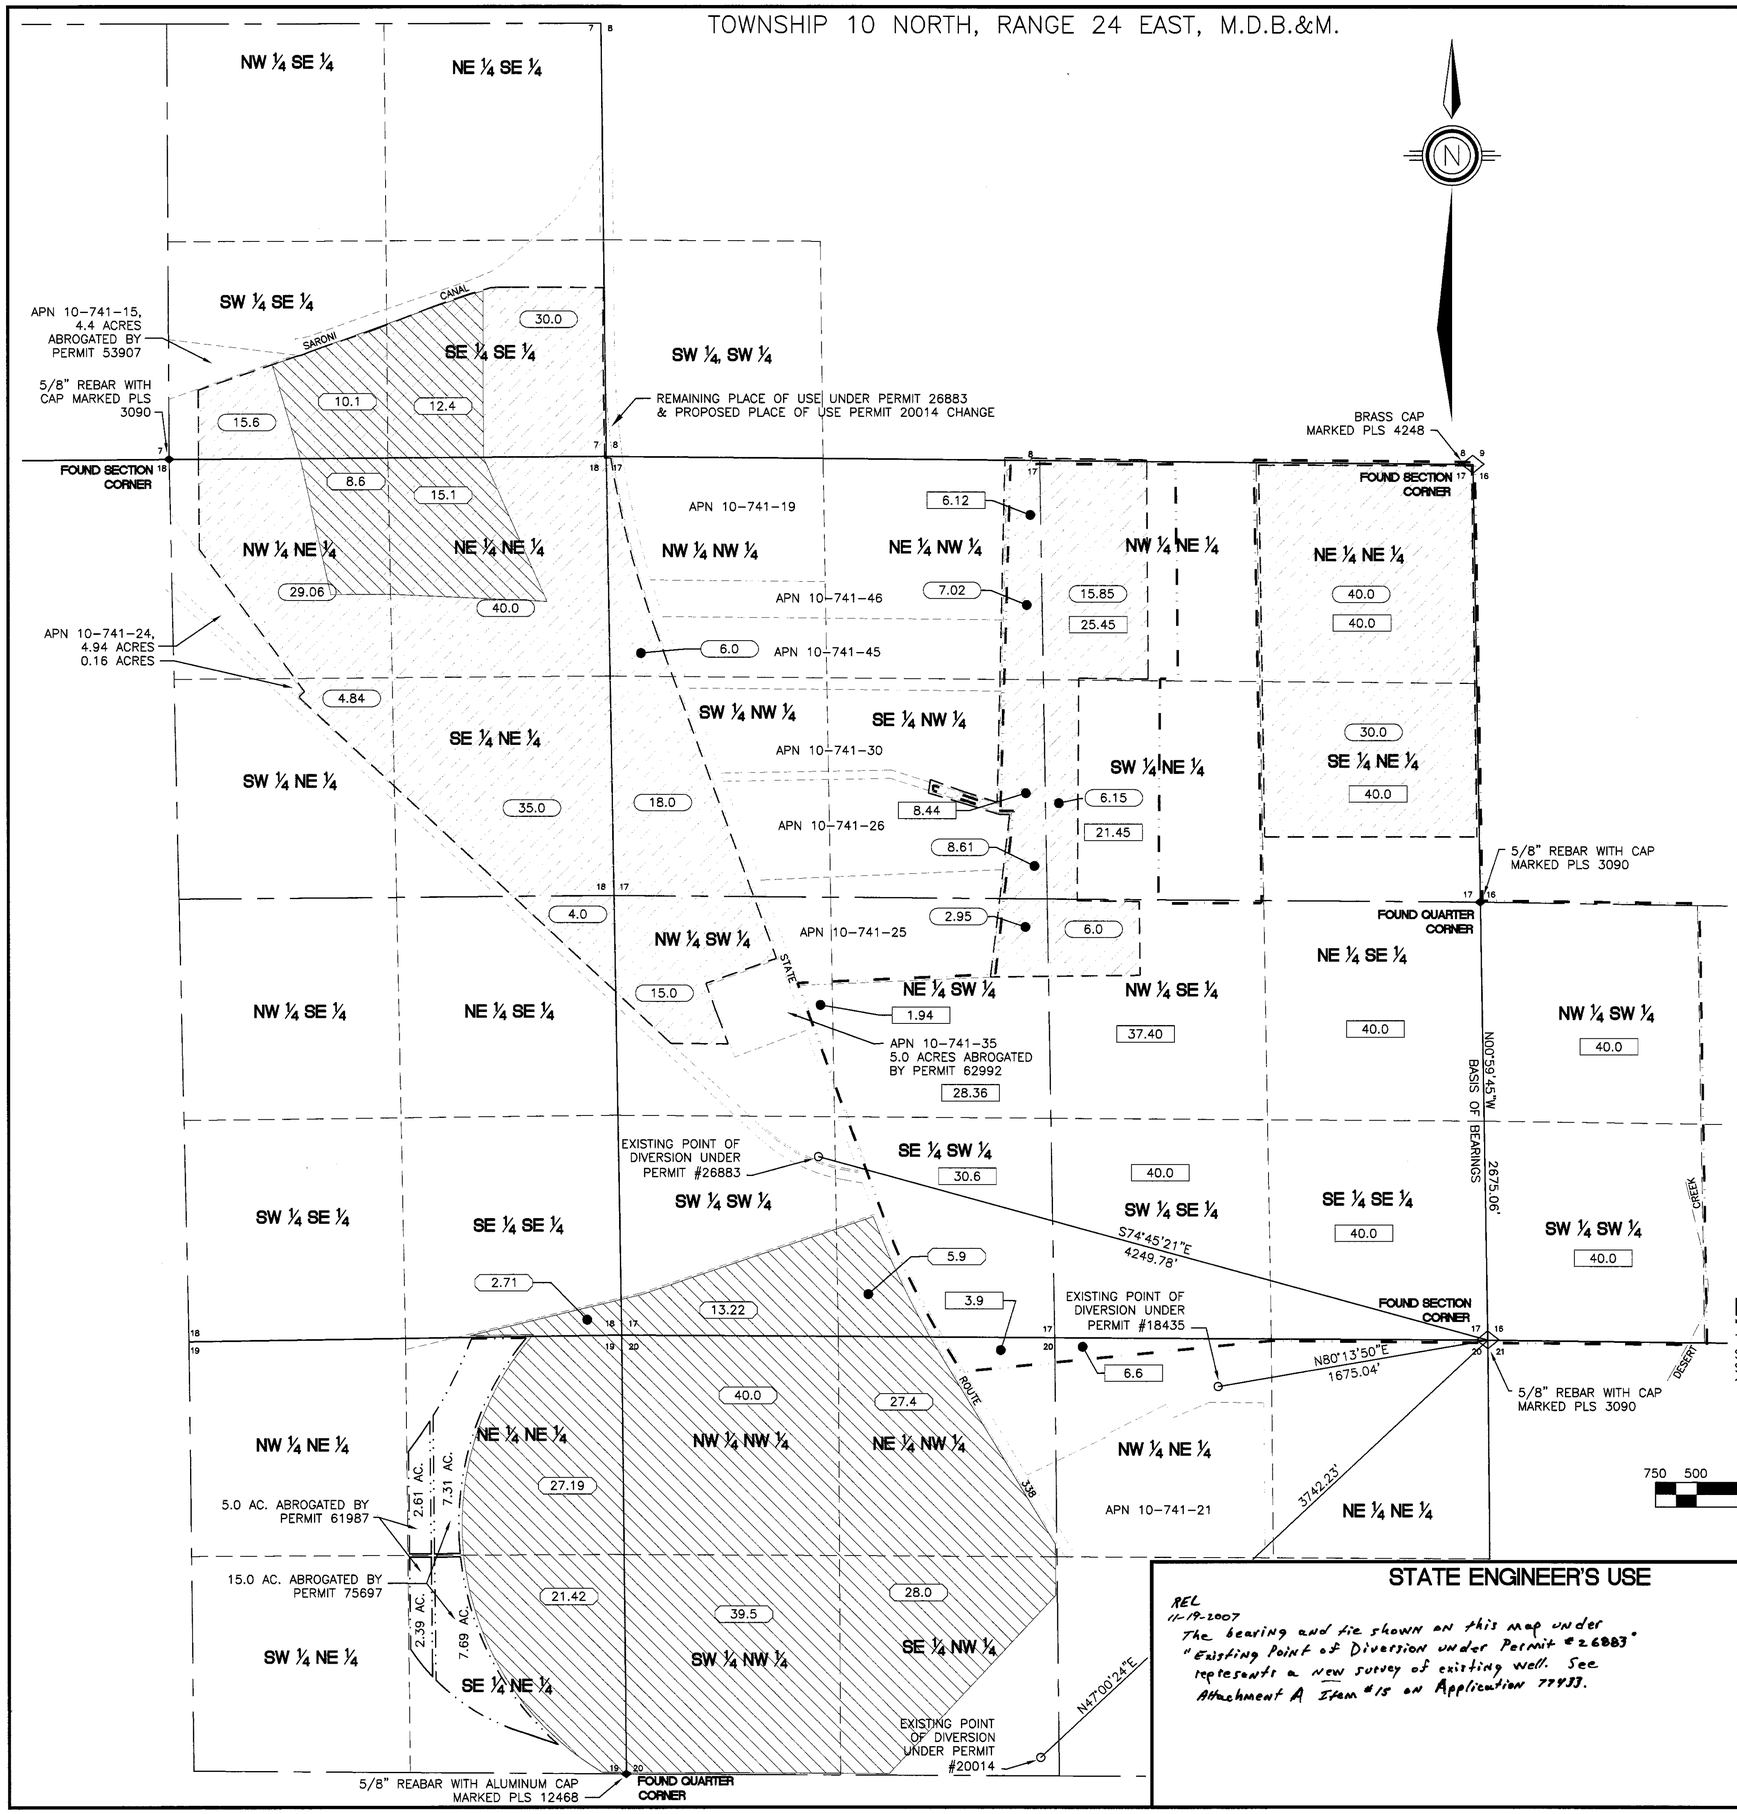

STATE OF NEVADA
COUNTY OF DOUGLAS S.S.

I, WYATT J. OWENS, BEING FIRST DULY SWORN, DEPOSE AND SAY THAT THIS MAP, CONSISTING OF TWO SHEETS, HAS BEEN CORRECTLY DRAWN TO THE DESIGNATED SCALE FROM FIELD NOTES OF A SURVEY MADE BY ME ON THE 28TH DAY OF AUGUST, 2008, THAT IT TRULY AND CORRECTLY REPRESENTS THE PROPOSED LOCATION AND EXTENT OF THE WORKS USED TO DIVERT WATER FROM UNDERGROUND, IN LYON COUNTY, NEVADA BY PREPPY VISION LLC FOR IRRIGATION PURPOSES. THAT THE PROPOSED POINTS OF DIVERSION, THE APPROXIMATE LOCATION AND SIZE OF THE DIVERTING CHANNEL OR OTHER CONDUIT, ALL RESERVOIRS OR BASINS, THE LOCATION AND NAMES OF ALL OTHER WORKS WHICH WILL CROSS OR CONNECT WITH THE PROPOSED WORKS, AND THE BOUNDARY OF ALL LAND, SHOWN BY 40 ACRE SUBDIVISIONS THE AREAS PROPOSED TO BE SERVED, ARE FULLY AND CORRECTLY DESIGNATED HEREON.

Wyatt J. Owens
WYATT J. OWENS
STATE WATER RIGHT SURVEYOR #398
PLS 3090 EXP. 6/30/09

Wyatt J. Owens
11/06/08

STATE OF NEVADA
COUNTY OF DOUGLAS S.S.

SUBSCRIBED AND SWORN TO BEFORE ME THIS 6 DAY OF November, 2008

NOTARY PUBLIC IN AND FOR DOUGLAS COUNTY, NEVADA.

MY COMMISSION EXPIRES June 14, 2010

PEGGY PEDROJETTI
Notary Public, State of Nevada
Appointment No. 94-5182-5
My Appt. Expires June 14, 2010

Peggy Pedrojetti
NOTARY PUBLIC

EXISTING PLACE OF USE OF PREPPY VISION LLC PERMITS 18435, 20014 & 26883

- PERMIT 26883 EXISTING PLACE OF USE
- PERMIT 18435 EXISTING PLACE OF USE
- PERMIT 20014 EXISTING PLACE OF USE
- (40.0) PERMIT 26883 EXISTING ACREAGE
- [40.0] PERMIT 18435 EXISTING ACREAGE
- (40.0) PERMIT 20014 EXISTING ACREAGE

BASIS OF BEARINGS

THE BASIS OF BEARINGS OF THIS MAP IS THE EAST LINE OF THE SOUTHEAST QUARTER OF SECTION 17, T. 10 N., R. 24 E., M.D.B.&M. SAID LINE BEARS N0°59'45"W PER RECORD OF SURVEY MAP FOR JACKAROO, L.L.C., STRAGGLER, L.L.C. & DAMIAN, LTD., RECORDED SEPTEMBER 14, 2007 AS DOCUMENT #413852 OF THE OFFICAL RECORDS OF LYON COUNTY.

BAR SCALE

750 500 0 500 1000 1500 2000 2500

SCALE: 1" = 500'

STATE ENGINEER'S USE

REL
11-19-2007
The bearing and tie shown on this map under "Existing Point of Diversion under Permit #26883" represents a new survey of existing well. See Attachment A Item #15 on Application 77433.

FILED
NOV 10 2008
STATE ENGINEER'S OFFICE

MAP TO ACCOMPANY APPLICATIONS TO CHANGE THE POINT OF DIVERSION AND PLACE OF USE OF PORTIONS UNDER PERMIT 20014, CERTIFICATE 7460 AND PERMIT 26883, CERTIFICATE 9280 FOR IRRIGATION USE BY PREPPY VISION LLC FROM UNDERGROUND SOURCES IN LYON COUNTY, NEVADA

86613 86612 77433 77432 77431 77430

TOWNSHIP 10 NORTH, RANGE 24 EAST, M.D.B.&M.

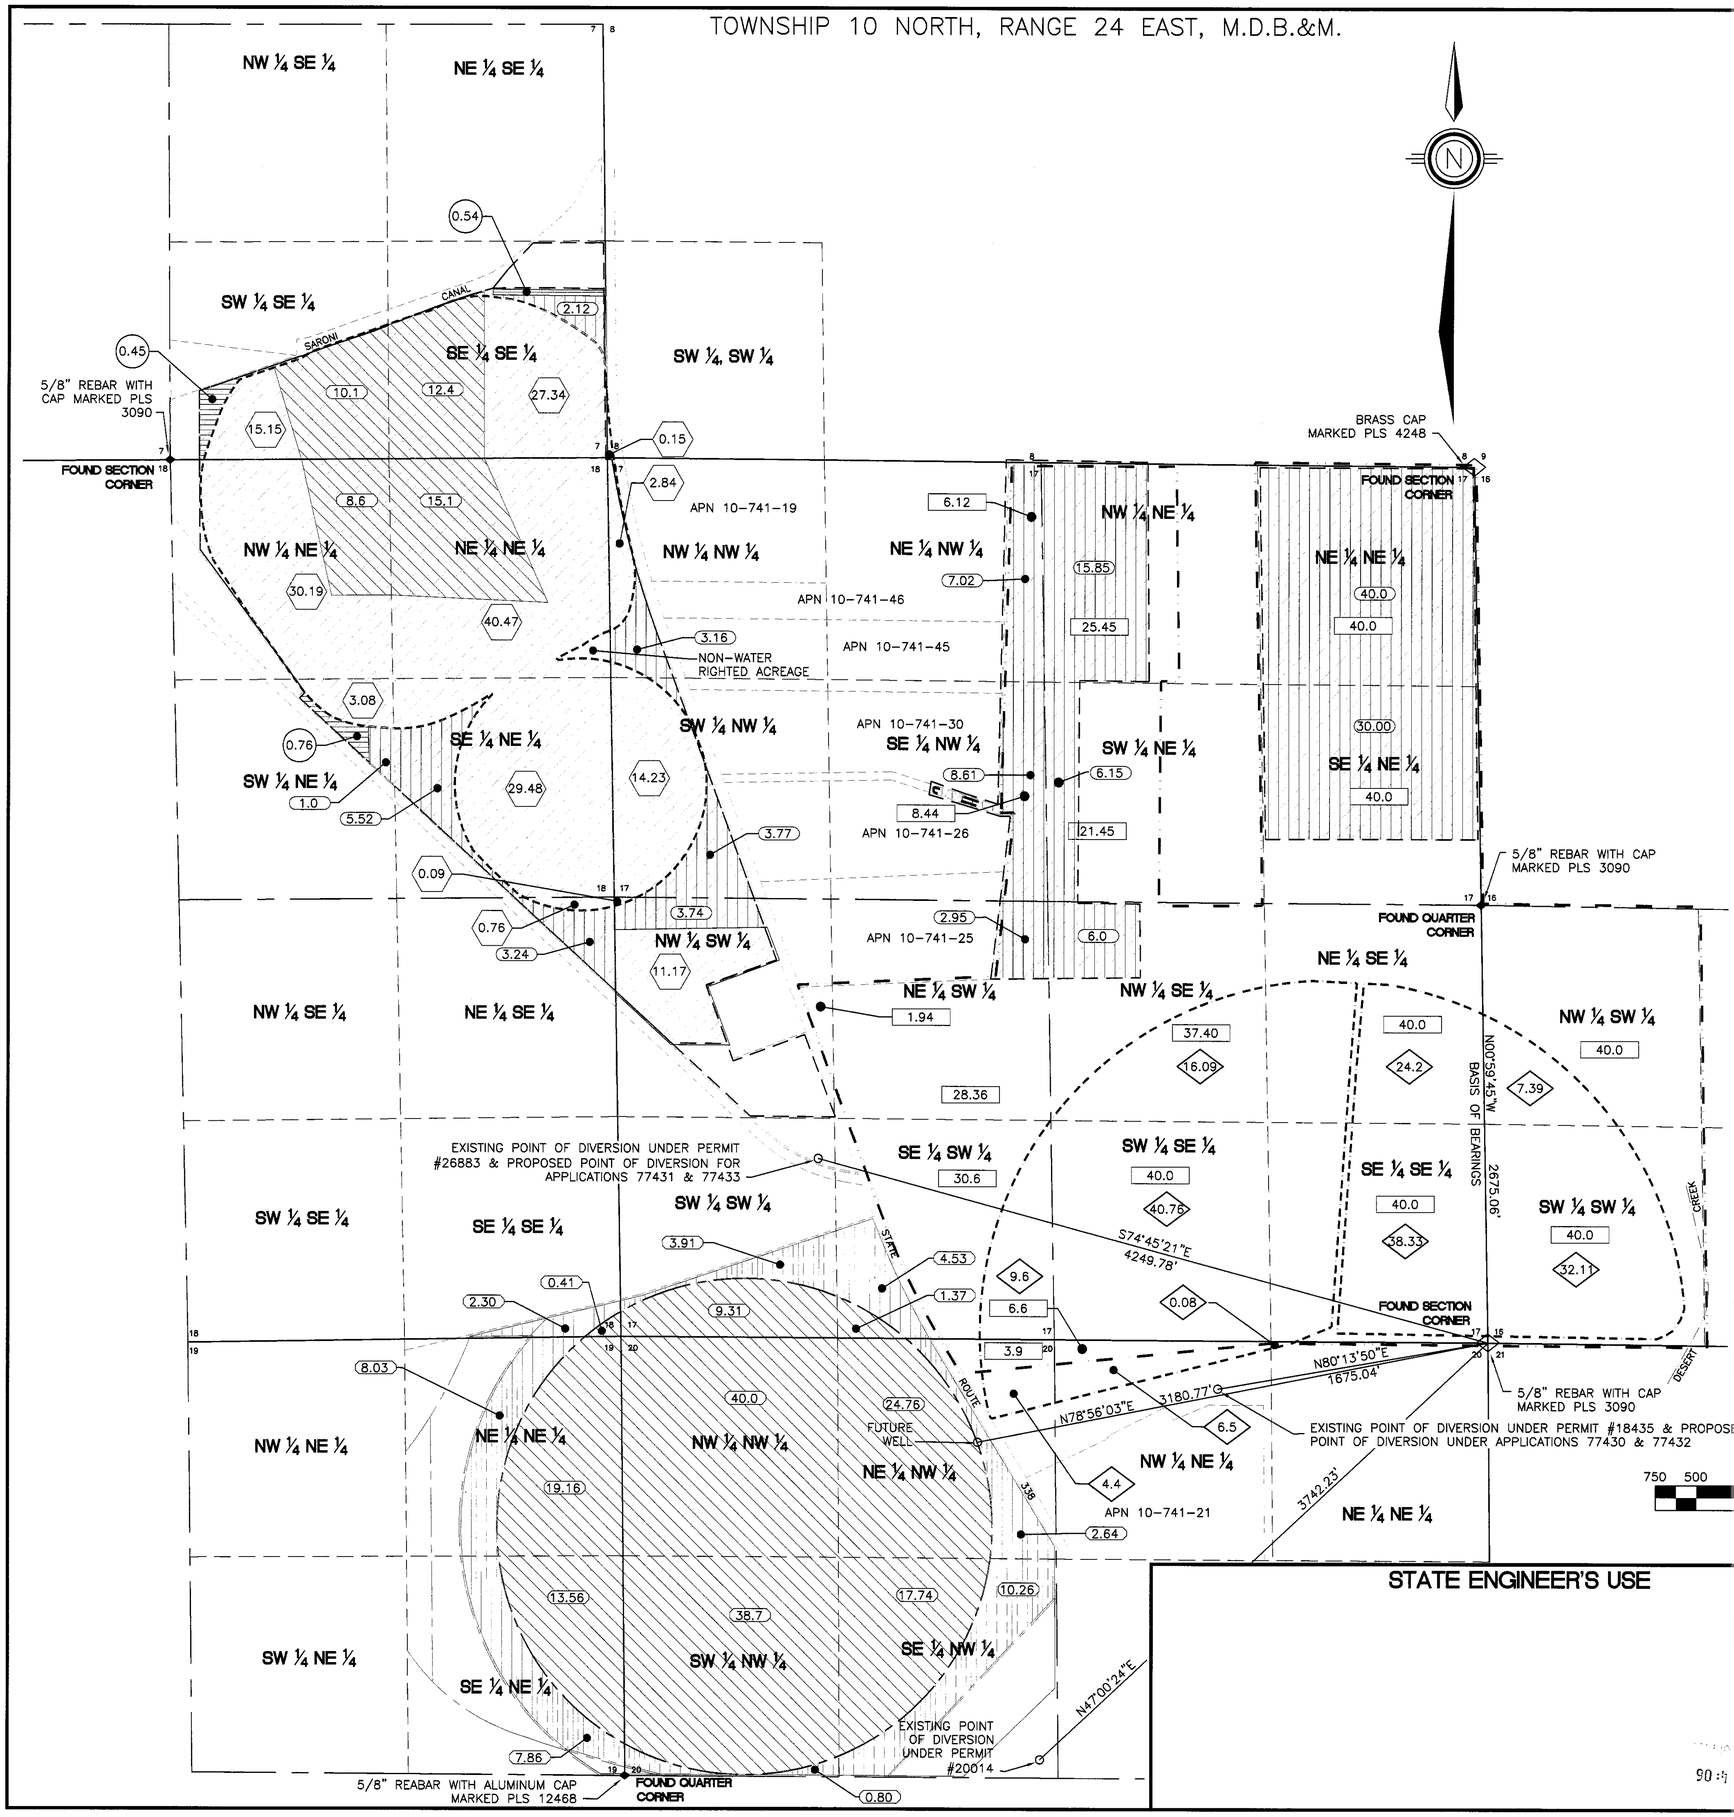

PROPOSED PLACE OF USE OF PREPPY VISION LLC CHANGES TO PERMITS 20014 & 26883 AND AREAS TO BE STRIPPED

- 40.0 — PERMIT 20014 TO BE CHANGED TO PERMIT 18435 POINT OF DIVERSION
- 40.0 — REMAINING AREA, PERMIT 20014 (UNCHANGED)
- 40.0 — PERMIT 26883 TO BE CHANGED TO PERMIT 18435 POINT OF DIVERSION
- 40.0 — PROPOSED PLACE OF USE PERMIT 20014 & 26883 CHANGED TO PERMIT 18435 POINT OF DIVERSION
- 40.0 — PERMIT 20014 TO BE CHANGED TO PERMIT 26883 POINT OF DIVERSION
- 40.0 — REMAINING PLACE OF USE PERMIT 26883 (UNCHANGED) & PROPOSED PLACE OF USE PERMIT 20014 CHANGED TO PERMIT 26883 POINT OF DIVERSION
- 40.0 — PERMIT 26883 PLACE OF USE CHANGED TO ACREAGE IRRIGATED BY ⬡ – LISTED RIGHTS
- 40.0 — PERMIT 18435 EXISTING ACREAGE (UNCHANGED)

BASIS OF BEARINGS

THE BASIS OF BEARINGS OF THIS MAP IS THE EAST LINE OF THE SOUTHEAST QUARTER OF SECTION 17, T. 10 N., R. 24 E., M.D.B.&M. SAID LINE BEARS N0°59'45"W PER RECORD OF SURVEY MAP FOR JACKAROO, L.L.C., STRAGGLER, L.L.C. & DAMIAN, LTD., RECORDED SEPTEMBER 14, 2007 AS DOCUMENT #413852 OF THE OFFICAL RECORDS OF LYON COUNTY.

BAR SCALE

750 500 0 500 1000 1500 2000 2500

SCALE: 1" = 500'

STATE ENGINEER'S USE

FILED
NOV 10 2009
STATE ENGINEER'S OFFICE

2009 NOV 10 PM 4:06

MAP TO ACCOMPANY APPLICATIONS TO CHANGE THE POINT OF DIVERSION AND PLACE OF USE OF PORTIONS UNDER PERMIT 20014, CERTIFICATE 7460 AND PERMIT 26883, CERTIFICATE 9280 FOR IRRIGATION USE BY PREPPY VISION LLC FROM UNDERGROUND SOURCES IN LYON COUNTY, NEVADA

86613 86612 77433 77432 77431 77430