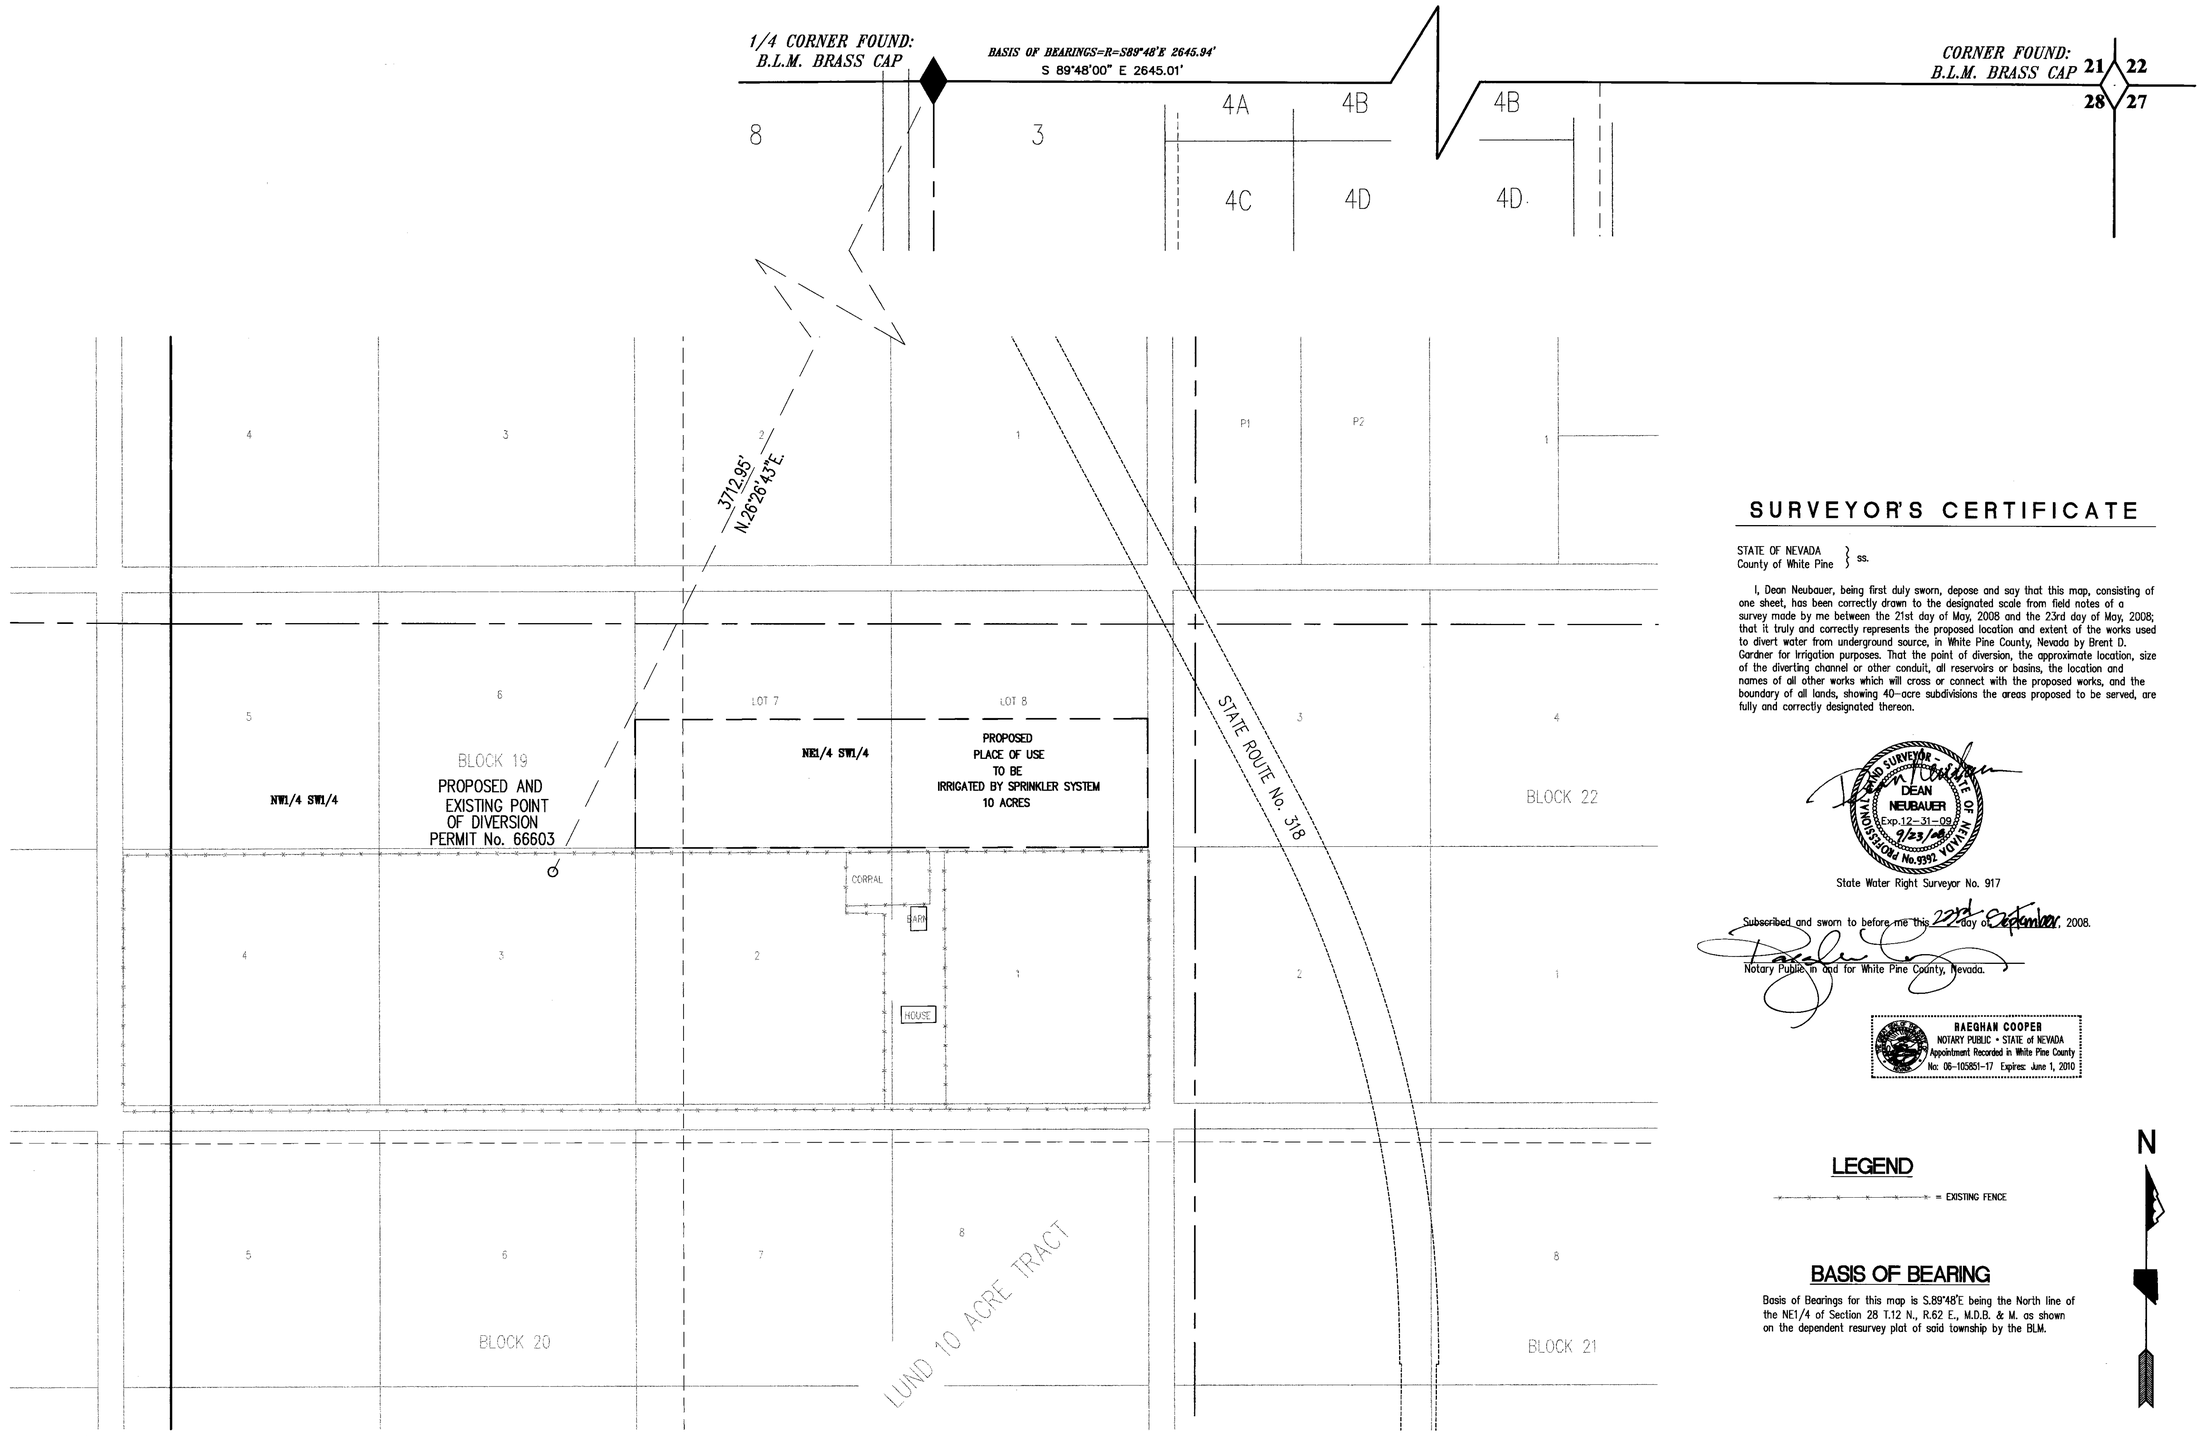

SURVEYOR'S CERTIFICATE

STATE OF NEVADA
County of White Pine } ss.

I, Dean Neubauer, being first duly sworn, depose and say that this map, consisting of one sheet, has been correctly drawn to the designated scale from field notes of a survey made by me between the 21st day of May, 2008 and the 23rd day of May, 2008; that it truly and correctly represents the proposed location and extent of the works used to divert water from underground source, in White Pine County, Nevada by Brent D. Gardner for Irrigation purposes. That the point of diversion, the approximate location, size of the diverting channel or other conduit, all reservoirs or basins, the location and names of all other works which will cross or connect with the proposed works, and the boundary of all lands, showing 40-acre subdivisions the areas proposed to be served, are fully and correctly designated thereon.

PROFESSIONAL LAND SURVEYOR - STATE OF NEVADA
DEAN NEUBAUER
Exp.12-31-09
9/23/08
No.9392

State Water Right Surveyor No. 917

Subscribed and sworn to before me this 23rd day of September, 2008.

Notary Public in and for White Pine County, Nevada.

RAEGHAN COOPER
NOTARY PUBLIC • STATE of NEVADA
Appointment Recorded in White Pine County
No: 06-105851-17 Expires: June 1, 2010

LEGEND

= EXISTING FENCE

BASIS OF BEARING

Basis of Bearings for this map is S.89°48'E being the North line of the NE1/4 of Section 28 T.12 N., R.62 E., M.D.B. & M. as shown on the dependent resurvey plat of said township by the BLM.

N

T.12 N., R.62 E., M.D.B. & M.

GRAPHIC SCALE

-200 0 100 200 400 800

(IN FEET)
1 inch = 200 ft.

SUMMIT JOB #10036

SUMMIT™ ENGINEERING CORPORATION
CONSULTING ENGINEERS AND SURVEYORS
824 East Aultman Street, Ely, Nevada, 89301
PHONE (775) 289-4445 FAX (775) 289-4043

STATE ENGINEER'S USE

77468

FILED
OCT 09 2008
STATE ENGINEER'S OFFICE

2008 OCT -9 AM 11:55

MAP TO ACCOMPANY
APPLICATION TO APPROPRIATE WATER

FOR *IRRIGATION*
BY BRENT D. GARDNER
FROM *UNDERGROUND*
IN WHITE PINE COUNTY, NEVADA

77468