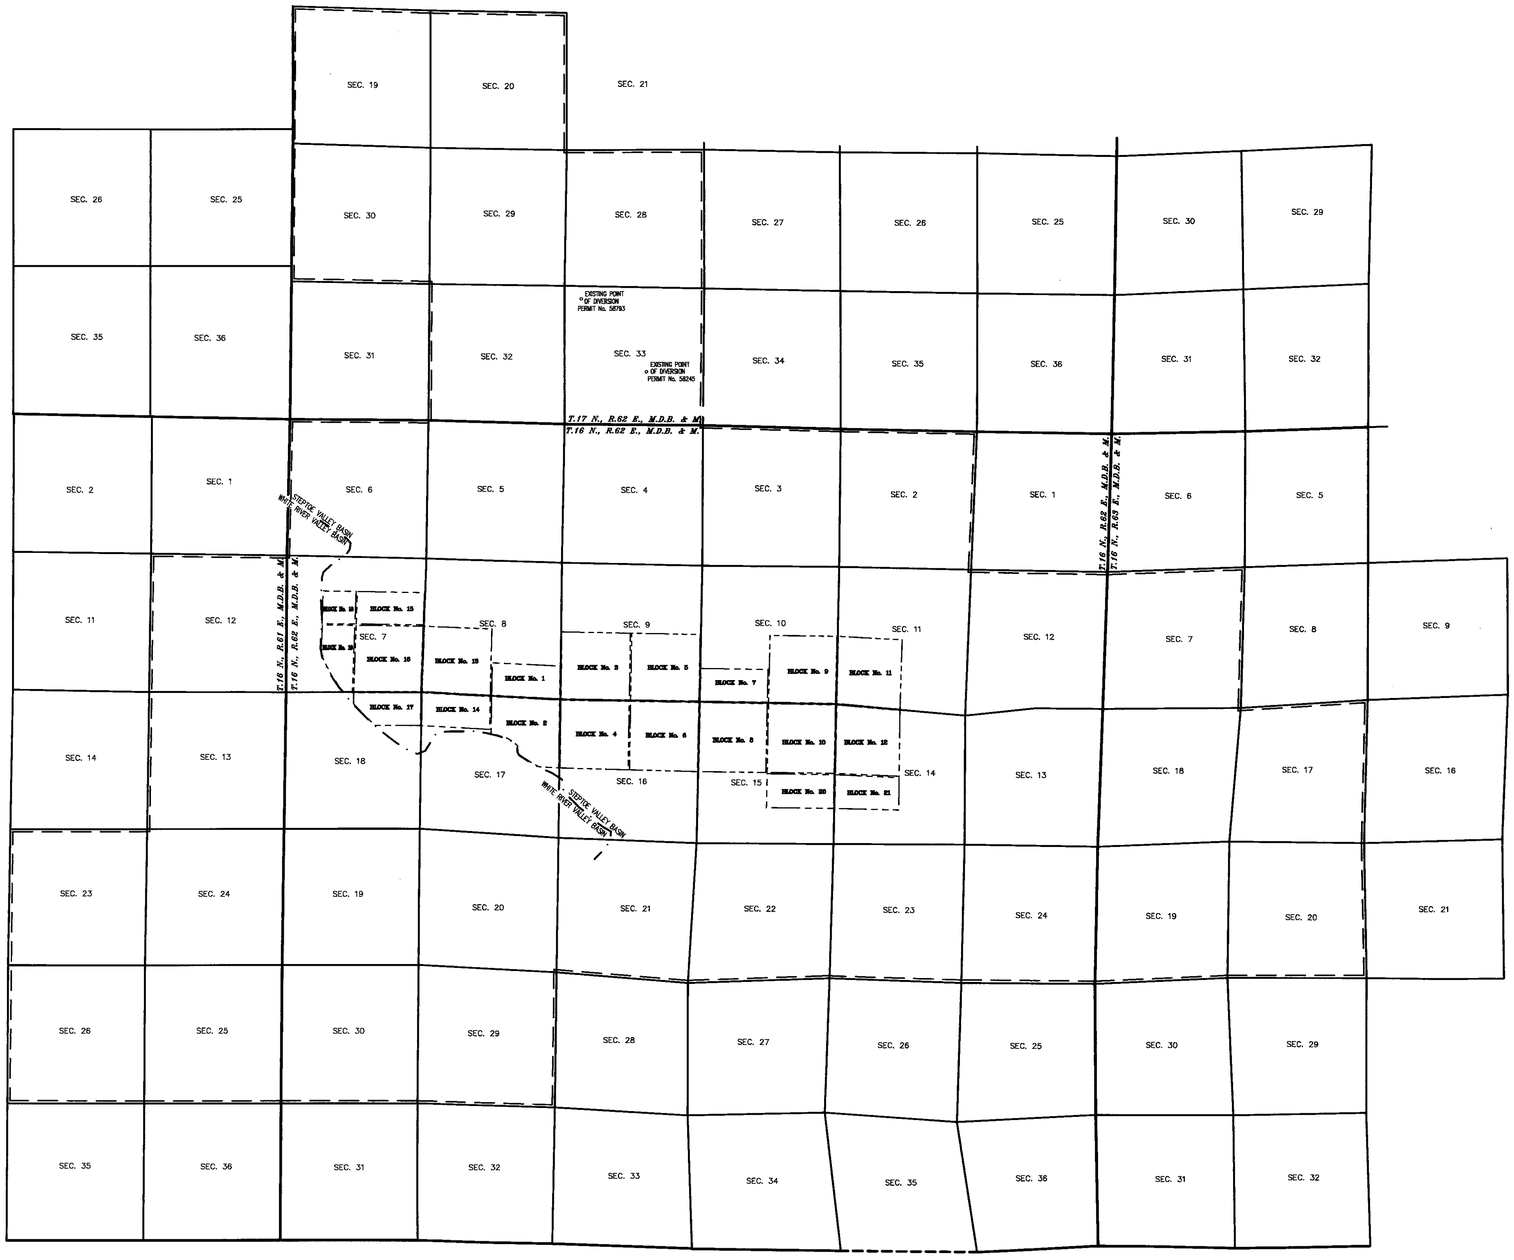

SURVEYOR'S CERTIFICATE

STATE OF NEVADA
County of White Pine } ss.

I, Dean Neubauer, being first duly sworn, depose and say that this map, consisting of two sheets, has been correctly drawn to the designated scale from field notes of a survey made by me between the 2nd day of January, 2008 and the 23rd day of November, 2008; that it truly and correctly represents the proposed location and extent of the works used to divert water from underground source, in White Pine County, Nevada by Robinson Nevada Mining Company for Mining, Milling, Domestic and Dewatering purposes. That the proposed point of diversion and return, the location of the mill, the approximate size and capacity of the diverting channel or conduit, and the location and names of all other works or streams which are cross by or connect with the said works, are fully and correctly designated hereon.

State Water Right Surveyor No. 917

PROFESSIONAL LAND SURVEYOR STATE OF NEVADA
DEAN NEUBAUER
Exp. 12-31-09
No. 9392
10/28/08

Subscribed and sworn to before me this 28 day of October, 2008.

Dawndaylia Graves
Notary Public in and for White Pine County, Nevada.

DAWNDAYLIA GRAVES
NOTARY PUBLIC • STATE OF NEVADA
White Pine County • Nevada
CERTIFICATE # • 05-99452-17
APPT. EXP. SEPTEMBER 1, 2009

LEGEND

PLACE OF USE =
BASIN BOUNDARY =
BLOCK BOUNDARY =

BASIS OF BEARINGS

The Basis of Bearing for this map is S.89°59'49E.; between two found Section corner monuments, from the Northwest corner of Section 4 to the Northeast corner of Section 3, T.16 N., R.62 E., M.D.B. & M. as shown on Plat of Survey No. 34 recorded March 29, 1956 under file no. 100107 and White Pine County Map No. 82 in the White Pine County Recorder's Office.

N

GRAPHIC SCALE

-3000 0 1500 3000 6000 12000

(IN FEET)
1 inch = 3000 ft.

SUMMIT JOB #410215

SUMMIT™ ENGINEERING CORPORATION
CONSULTING ENGINEERS AND SURVEYORS
824 East Aultman Street, Ely, Nevada, 89301
PHONE (775) 289-4445 FAX (775) 289-4043

STATE ENGINEER'S USE

77564, 65

FILED
NOV 03 2008
STATE ENGINEER'S OFFICE

2008 NOV -3 PM 2:40
STATE ENGINEER'S OFFICE

MAP TO ACCOMPANY
APPLICATION TO APPROPRIATE WATER

FOR *MINING, MILLING, DOMESTIC AND DEWATERING*
BY **ROBINSON NEVADA MINING COMPANY**
FROM *UNDERGROUND*
IN WHITE PINE COUNTY, NEVADA

77565 77564

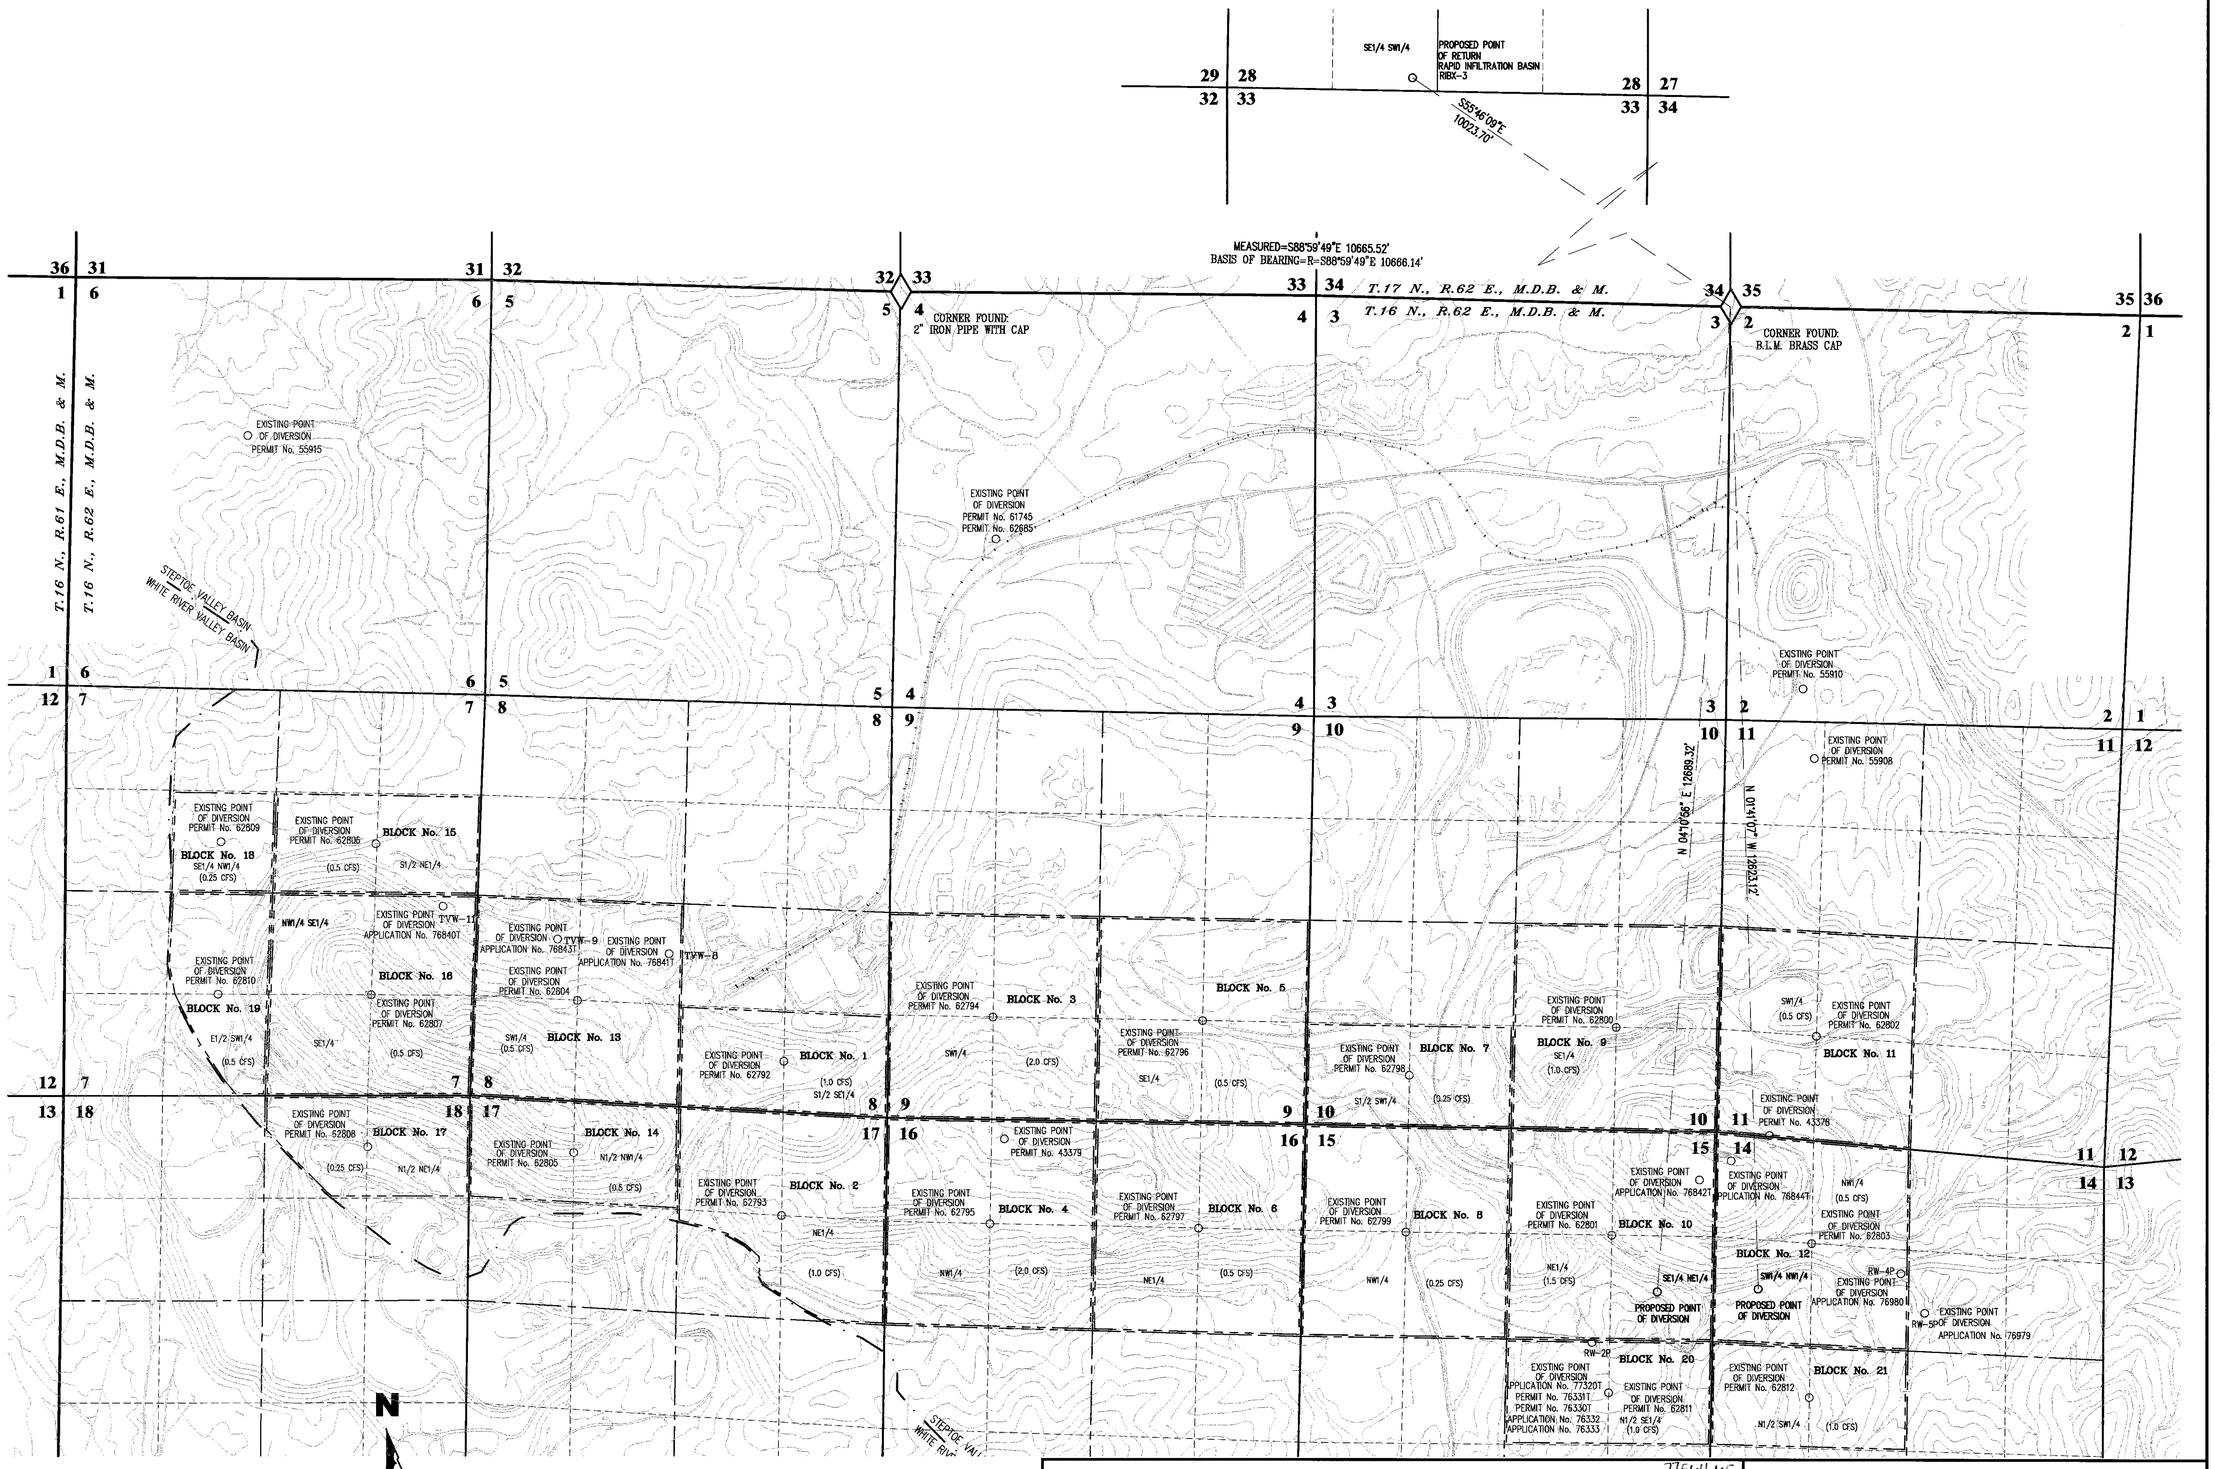

BASIS OF BEARINGS

The Basis of Bearing for this map is S.89°59'49E.; between two found Section corner monuments, from the Northwest corner of Section 4 to the Northeast corner of Section 3, T.16 N., R.62 E., M.D.B. & M. as shown on Plat of Survey No. 34 recorded March 29, 1956 under file no. 100107 and White Pine County Map No. 82 in the White Pine County Recorder's Office.

PROFESSIONAL LAND SURVEYOR No.9392 DEAN NEUBAUER Exp.12-31-09 STATE OF NEVADA

10/28/08

GRAPHIC SCALE

-1000 0 500 1000 2000 4000

(IN FEET)
1 inch = 1000 ft.

SUMMIT JOB #4-10215

SUMMIT ENGINEERING CORPORATION
CONSULTING ENGINEERS AND SURVEYORS
824 East Aultman Street, Ely, Nevada, 89301
PHONE (775) 289-4445 FAX (775) 289-4043

STATE ENGINEER'S USE

77564,65

FILED NOV 03 2008 STATE ENGINEER'S OFFICE

2008 NOV -3 PM 2:40 STATE ENGINEER'S OFFICE

MAP TO ACCOMPANY
APPLICATION TO APPROPRIATE WATER

FOR *MINING, MILLING, DOMESTIC AND DEWATERING*

BY ROBINSON NEVADA MINING COMPANY

FROM *UNDERGROUND*

IN WHITE PINE COUNTY, NEVADA

77565 77564