SHEET NO. 1 OF 1 SHEETS.

HIGH DESERT ENGINEERING LLC

CONSULTING ENGINEERING & SURVEYING

640 IDAHO STREET
ELKO, NEVADA 89801
(775) 738-4053

W208028

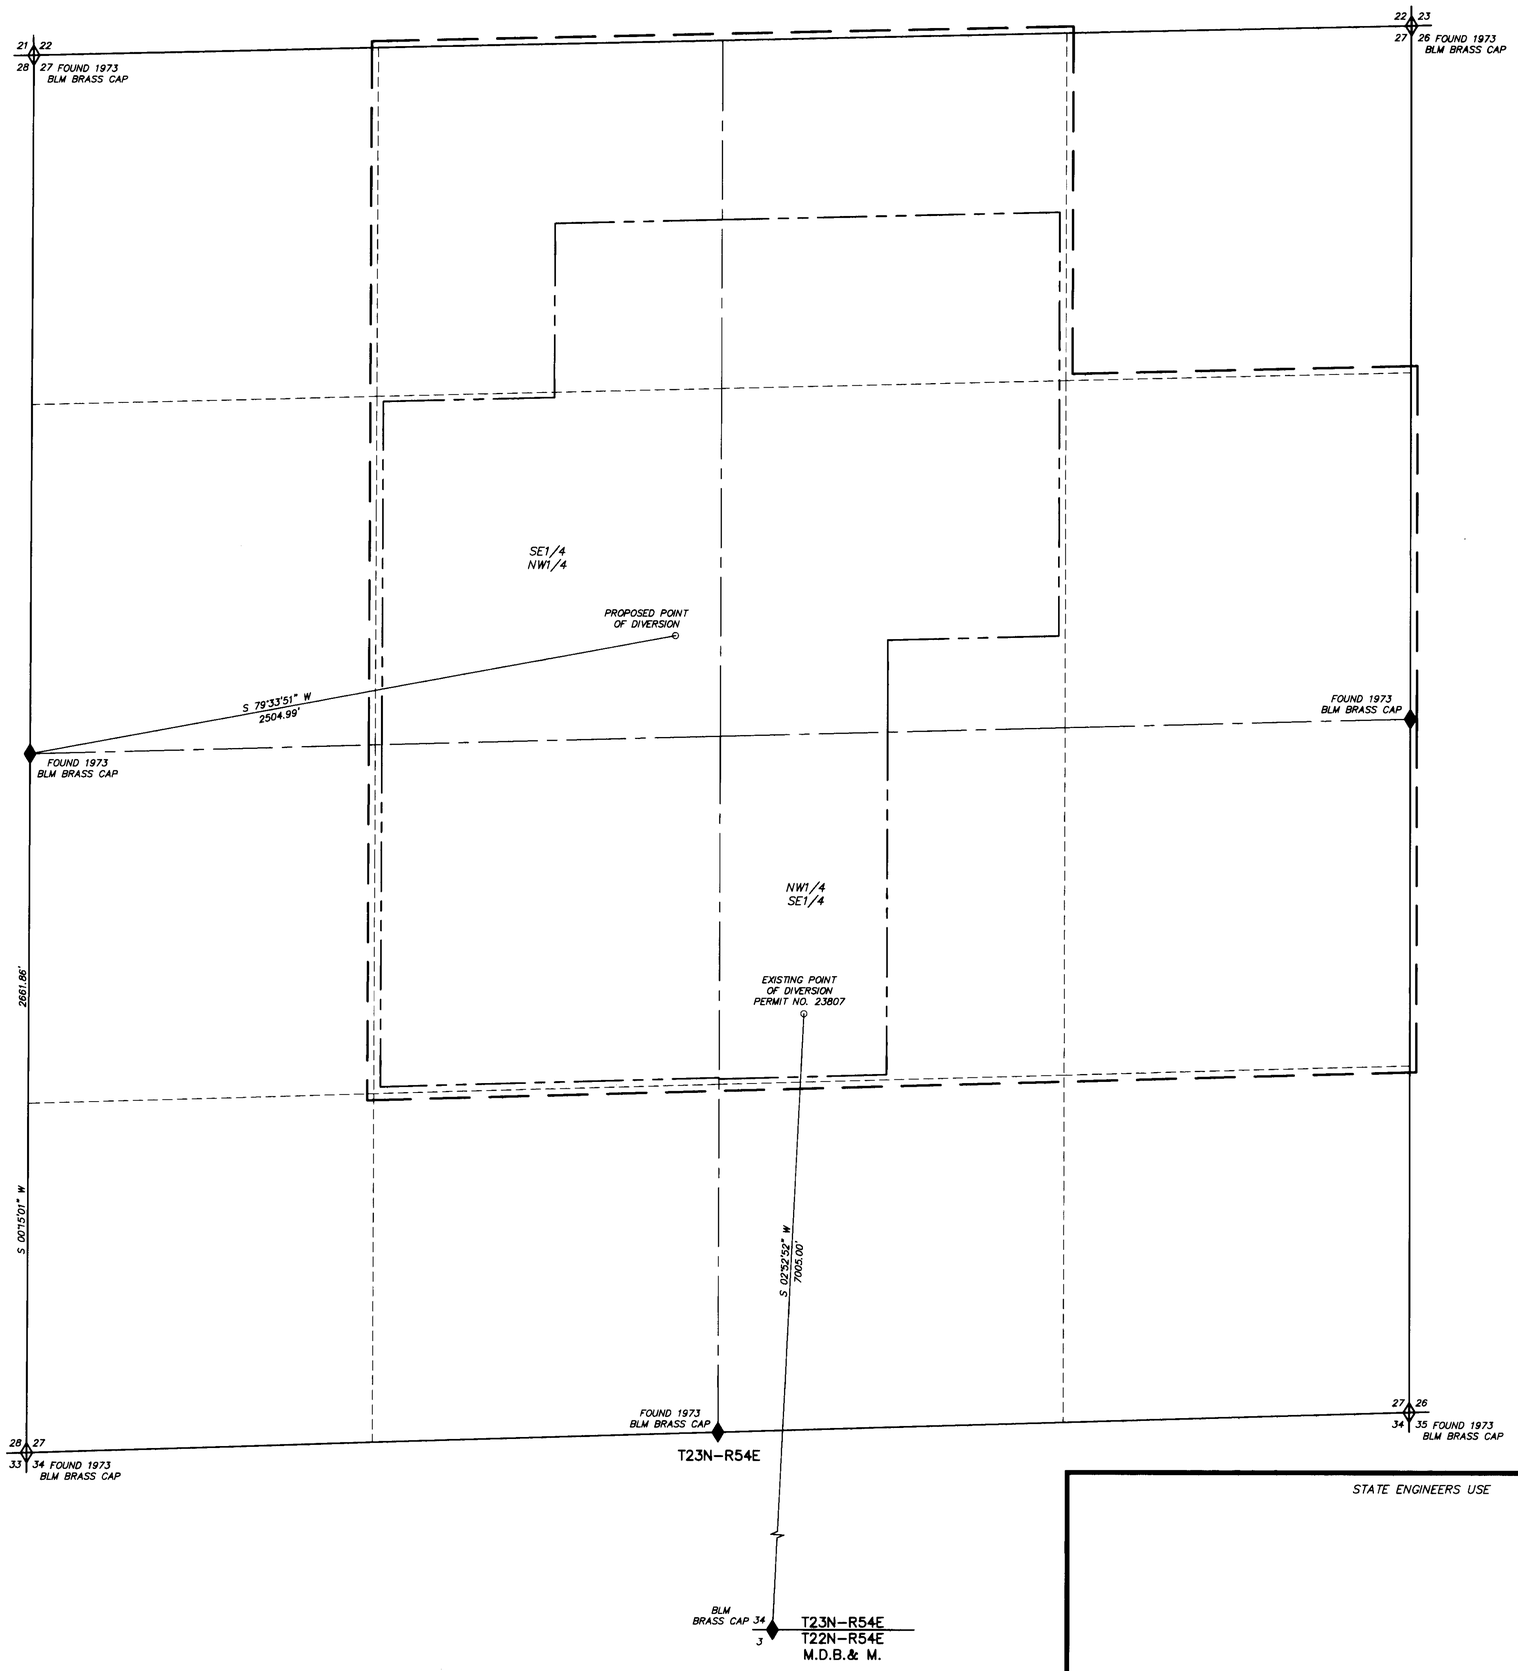

N

1"=300'

STATE OF NEVADA }
COUNTY OF ELKO } SS.

I, ROBERT E. MORLEY, BEING FIRST DULY SWORN, DEPOSE AND SAY THAT THIS MAP, CONSISTING OF 1 SHEET, NUMBERED FROM 1 TO 1, INCLUSIVE, HAS BEEN CORRECTLY DRAWN TO THE DESIGNATED SCALE FROM FIELD NOTES OF A SURVEY MADE BY ME, OR UNDER MY SUPERVISION AND DIRECTION, BETWEEN THE 1ST DAY OF DECEMBER, 2008, AND THE 2ND DAY OF DECEMBER, 2008; THAT IT TRULY AND CORRECTLY REPRESENTS THE PROPOSED LOCATION AND EXTENT OF THE WORKS USED TO DIVERT WATER FROM UNDERGROUND, IN EUREKA COUNTY, NEVADA, BY JOSEPH L. RAND AND ELLEN M. RAND, TRUSTEES OF THE JOSEPH L. RAND AND ELLEN M. RAND REVOCABLE LIVING TRUST, DATED MAY 9, 1996, FOR IRRIGATION AND DOMESTIC PURPOSES, THAT THE PROPOSED POINT OF DIVERSION, THE APPROXIMATE LOCATION AND SIZE OF THE DIVERTING CHANNEL OR OTHER CONDUIT, ALL RESERVOIRS OR BASINS, THE LOCATION AND NAMES OF ALL OTHER WORKS WHICH WILL CROSS OR CONNECT WITH THE PROPOSED WORKS, AND THE BOUNDARY OF ALL LANDS, SHOWING BY 40-ACRE SUBDIVISIONS THE AREAS PROPOSED TO BE SERVED, ARE FULLY AND CORRECTLY DESIGNATED THEREON.

Robert E. Morley

PROFESSIONAL LAND SURVEYOR ROBERT E. MORLEY Exp.12-31-09 No. 6203 STATE OF NEVADA

STATE WATER RIGHT SURVEYOR NO. 668

12/5/08

SUBSCRIBED AND SWORN TO BEFORE ME
THIS 5th DAY OF December, 2008.

Charlene A. Jones
NOTARY PUBLIC IN AND FOR ELKO COUNTY, NEVADA.
MY COMMISSION EXPIRES: Feb. 8, 2010

CHARLENE A. JONES
NOTARY PUBLIC • STATE of NEVADA
Elko County • Nevada
CERTIFICATE # 02-73250-6
APPT. EXP. FEB. 8, 2010

LEGEND

◇ = FOUND SECTION CORNER AS NOTED

◆ = FOUND 1/4 CORNER AS NOTED

— — — — = PROPOSED PLACE OF USE

——— – – ——— = EXISTING PLACE OF USE PERMIT NO. 23807 CERTIFICATE NO. 8902

BASIS OF BEARINGS: G.P.S. WITH THE ACCURACY OF 1 CENTIMETER PLUS OR MINUS 2 PARTS PER MILLION HORIZONTAL.

300 0 300 600 900 1200

SCALE: 1"=300'

STATE ENGINEERS USE

FILED
DEC 08 2008
STATE ENGINEER'S OFFICE

MAP TO ACCOMPANY APPLICATION TO CHANGE
THE POINT OF DIVERSION AND PLACE OF USE
OF A PORTION
UNDER PERMIT NO. 23807, CERTIFICATE NO. 8902
FOR IRRIGATION AND DOMESTIC USE
BY JOSEPH L. RAND AND ELLEN M. RAND,
TRUSTEES OF THE JOSEPH L. RAND AND ELLEN M. RAND
REVOCABLE LIVING TRUST, DATED MAY 9, 1996
FROM UNDERGROUND
IN EUREKA COUNTY, NEVADA

83568 83567 77666 77665