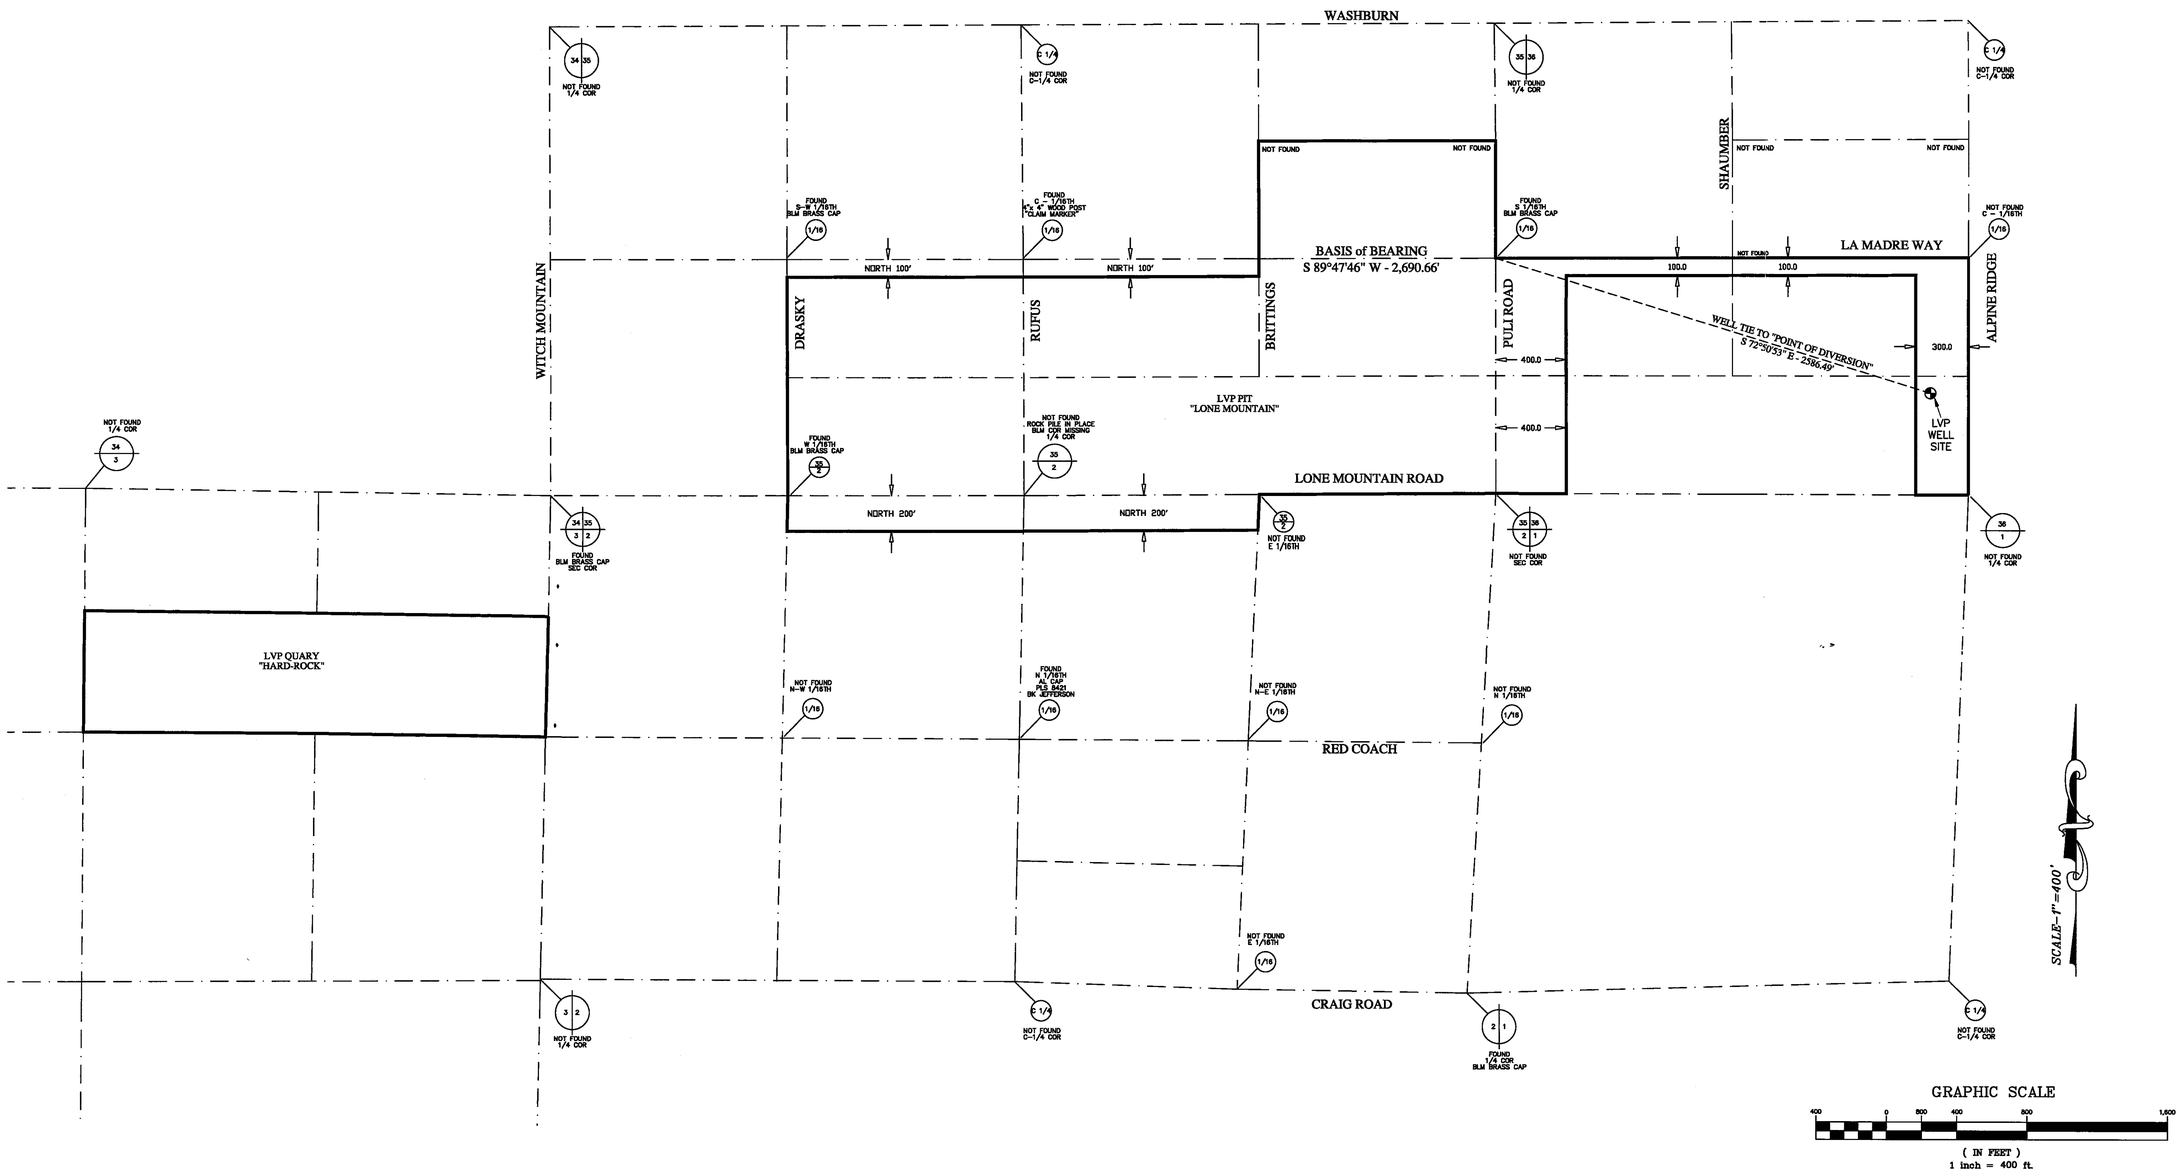

LEGEND

- LVP MINING CLAIM BOUNDARY
- SECTIONAL LINES
- WELL TIE (BEARING AND DISTANCE)

FILED
APR 13 2009
STATE ENGINEER'S OFFICE

12/24/08
PROFESSIONAL LAND SURVEYOR - STATE OF NEVADA
JEFFERY WM. PHILLIPS
No. 11831
EXPIRES DEC. 31, 2009

REVISION | REV | DATE | BY

MATERIALS DIVISION
4420 S. Decatur Blvd.
Las Vegas, Nv. 89103-5803
(702) 251-8900
Fax (702) 257-9436

LAS VEGAS PAVING CORP
WERE #1

SURVEY OF WELL LOCATION

LAS VEGAS PAVING \ BLM - LONE MOUNTIAN MATERIAL SITE
SECTIONS 2, 3, 35 & 36 T. 19 S., R 59 E. MDB&M
CLARK COUNTY, NEV.

SCALE = 1" = 400'
DATE OF PLOT: 12-24-08
DESIGNED BY: JWP
DRAWN BY: JWP

SHEET 1 OF 1

G:\EXCEL\ROCKOR\PLANTS\STATIONARY PLANTS\LONE MTN\Engineering - CAD\Topo-Design Lone Mountain Pit\Water Rights Map '08\LM WR Map.dwg

77778T 77777T