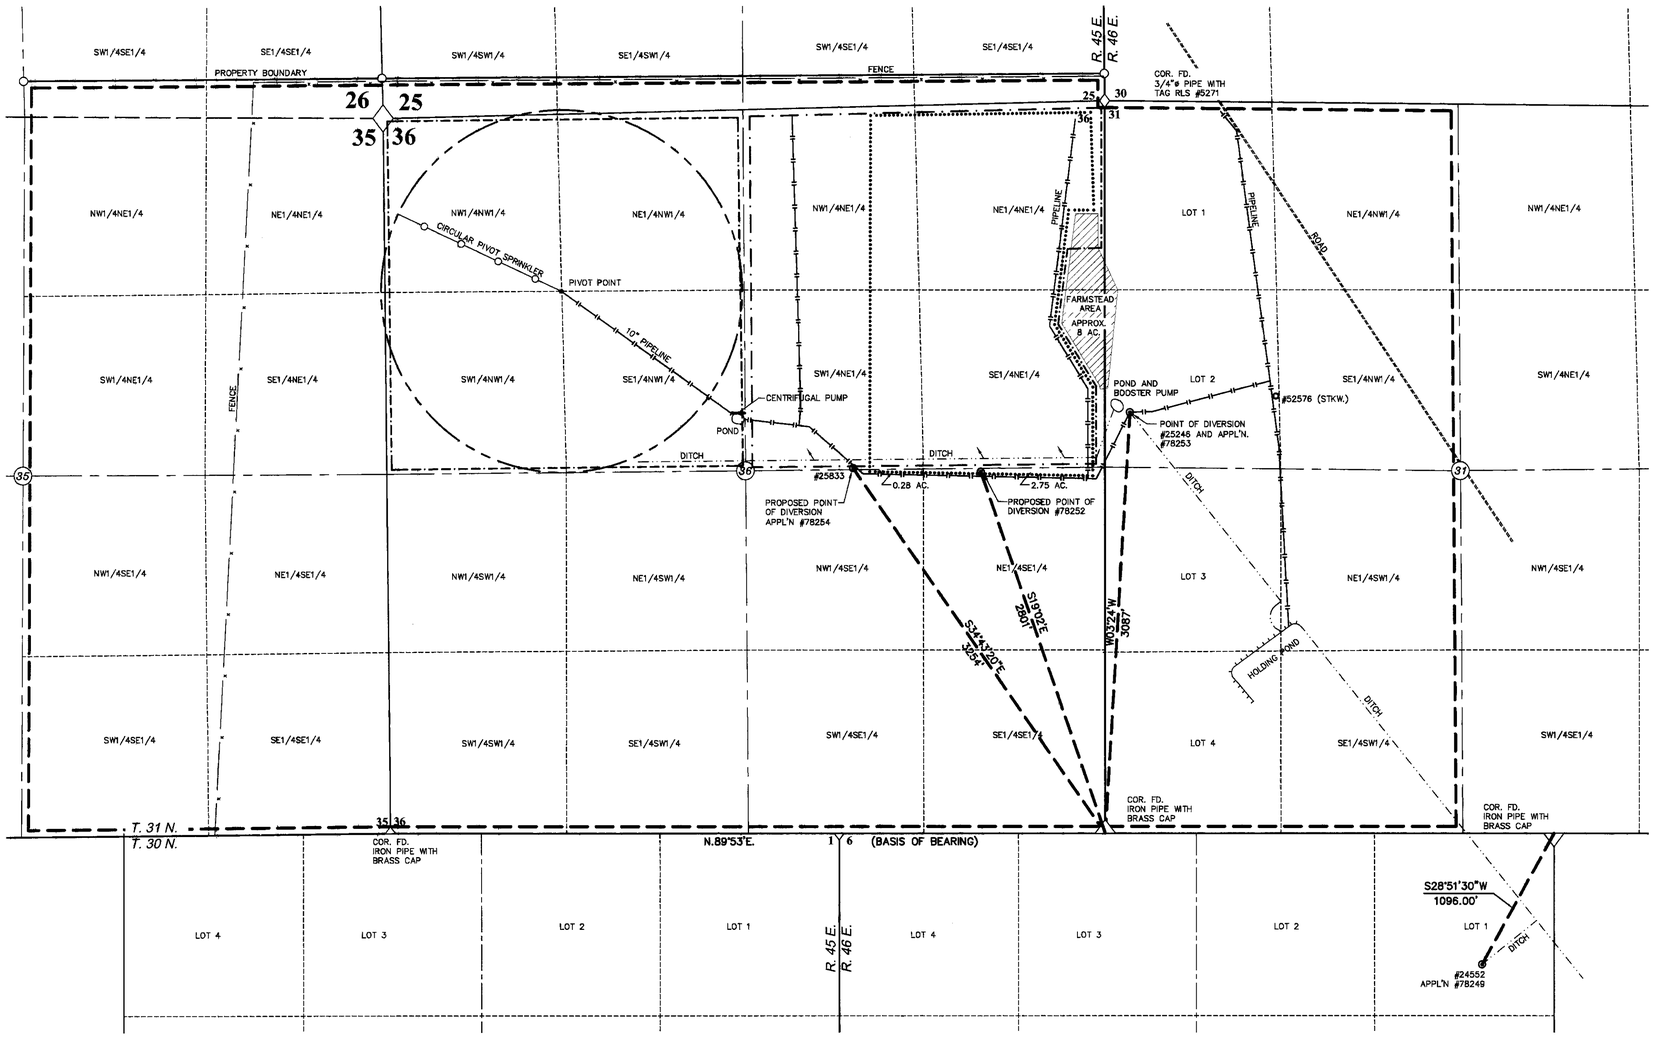

T.30N. AND T.31N.,
R.45E., & R.46E.
M.D.M.

SURVEYOR'S CERTIFICATE

STATE OF NEVADA
ss.
COUNTY OF ELKO

I, WILLIAM A. NISBET, BEING FIRST DULY SWORN, DEPOSE AND SAY THAT THIS MAP, CONSISTING OF ONE SHEET, HAS BEEN CORRECTLY DRAWN TO THE DESIGNATED SCALE FROM FIELD NOTES OF A SURVEY MADE BY ME, ON THE 9TH DAY OF FEBRUARY, 2009; THAT IT TRULY AND CORRECTLY REPRESENTS THE PROPOSED LOCATION AND EXTENT OF THE WORKS USED TO DIVERT WATER FROM **SURFACE** AND **UNDERGROUND**, IN **LANDER COUNTY**, BY **JULIAN TOMERA RANCHES, INC. BATTLE MOUNTAIN DIVISION**, FOR **IRRIGATION** PURPOSES. THAT THE PROPOSED POINT OF DIVERSION, THE APPROXIMATE LOCATION AND SIZE OF THE DIVERTING CHANNEL OR OTHER CONDUIT, ALL RESERVOIRS OR BASINS, THE LOCATION AND NAMES OF ALL OTHER WORKS WHICH WILL CROSS OR CONNECT WITH THE PROPOSED WORKS, AND THE BOUNDARY OF ALL LANDS, SHOWING BY 40-ACRE SUBDIVISIONS THE AREAS TO BE SERVED, ARE FULLY AND CORRECTLY DESIGNATED THEREON.

PROFESSIONAL LAND SURVEYOR - STATE OF NEVADA
WILLIAM A. NISBET
4/27/09
No. 3805

William A. Nisbet
WILLIAM A. NISBET, STATE WATER RIGHT SURVEYOR

Exp. 12/31/09

NOTARY PUBLIC CERTIFICATE

STATE OF NEVADA

COUNTY OF ELKO

SUBSCRIBED AND SWORN TO BEFORE ME THIS 27 DAY OF April 2009, BY WILLIAM A. NISBET.

CORALEE GRISWOLD
Notary Public: State of Nevada
Appointment No. 94-1860-6
My Appt. Expires May 29, 2010

Coralee Griswold
NOTARY PUBLIC IN AND FOR ELKO COUNTY, NEVADA

EXISTING IRRIGATION PLACES OF USE BOUNDARIES

- PROPOSED PLACE OF USE
- 01034 ROCK CREEK
- 13461 ROCK CREEK
- 25246 EAST WELL
- 25833 WEST WELL

BASIS of BEARINGS: Maps supporting applications and proof of beneficial use, previously filed in the office of Division of Water Resources, under #13461, being N.89°53'E. on S. boundary Sec. 36.

-600 0 600 1200 2400

1 inch = 600 ft.

PROJECT NO. 2000.001
DRAWING NO. W09005
DATE: MARCH 17, 2009

CHILTON Engineering and Surveying, LTD
(775) 738-2121 421 Court Street Elko, Nevada 89801

STATE ENGINEER'S USE

REL
5-1-2009
78249 changes 24552 U.G.
78250 changes 01034 Rock Creek
78251 changes 13461 Rock Creek
78252 changes 25246 U.G.
78253 changes 25246 U.G.
78254 changes 25833 U.G.

Bearing for East well is S 3° 24' W not W 3° 24' W

78249-78254

FILED
APR 30 2009
STATE ENGINEER'S OFFICE

MAP TO ACCOMPANY APPLICATION

TO CHANGE POINT OF DIVERSION AND/OR PLACE OF USE AND/OR MANNER OF USE OF WATER HERETOFORE APPROPRIATED UNDER CLAIM #01034 AND PERMITS #13461 (c.4126), 24552 (c.7502), 25246 (c.7589) and 25833 (c.9086)

for IRRIGATION & DOMESTIC purposes

by JULIAN TOMERA RANCHES, INC., BATTLE MOUNTAIN DIVISION

from SURFACE AND UNDERGROUND sources

in LANDER COUNTY

W09005

86510T 86376 86275 85523T 84191 83991T 83910T 78254 78253 78252 78251 78250 78249