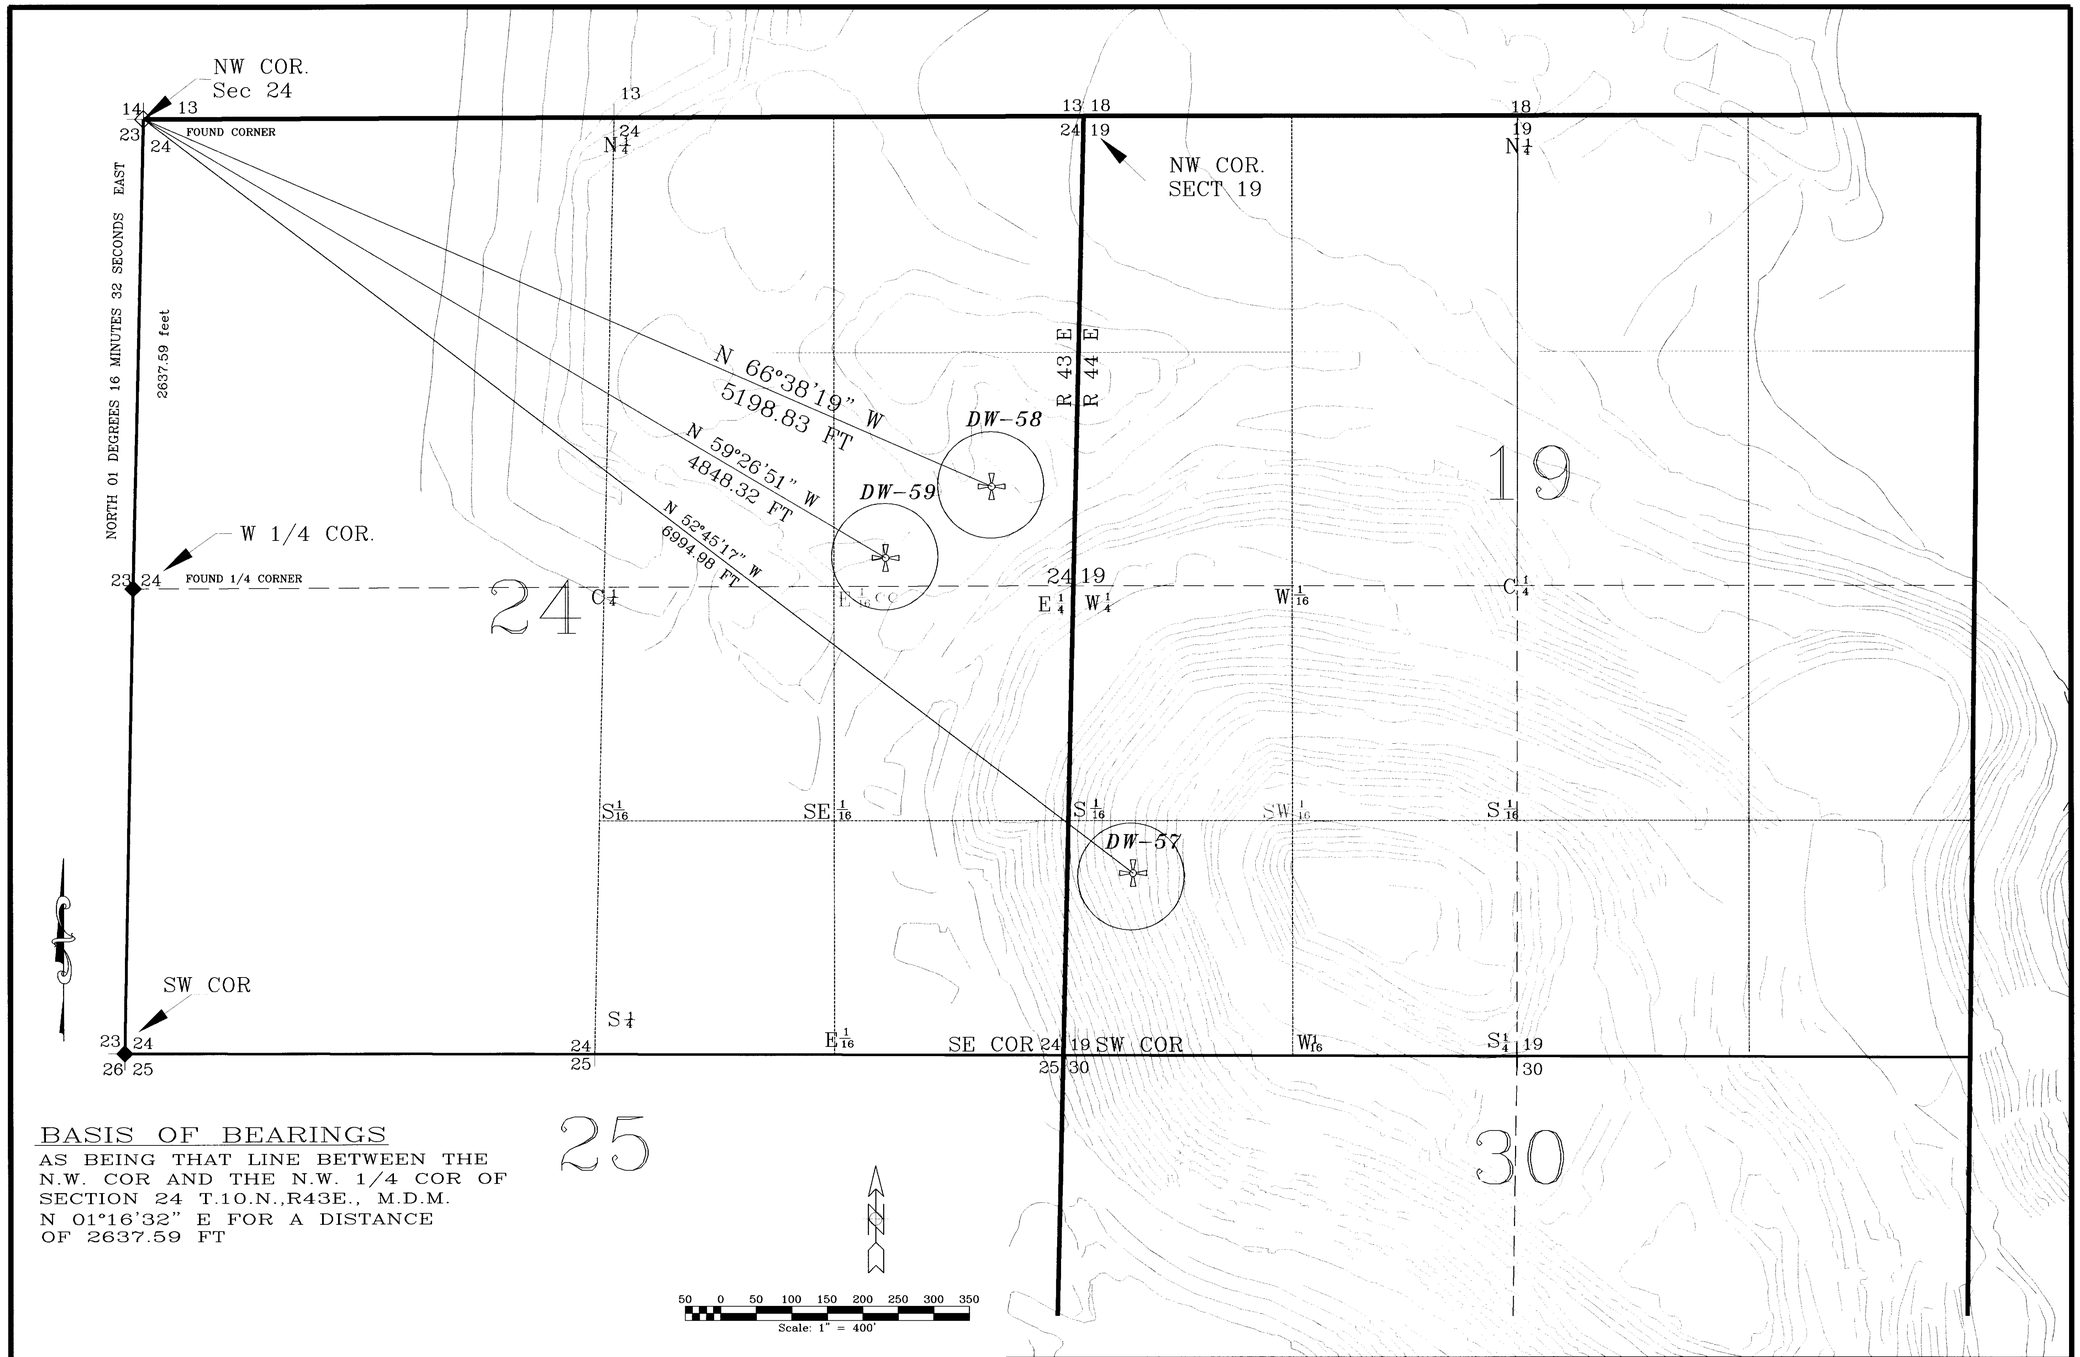

ROUND MOUNTAIN GOLD CORPORATION

SMOKY VALLEY COMMON OPERATION

STATE ENGINEER'S USE

1. BASIS OF BEARING IS BETWEEN NW CORNER AND W1/4 CORNER OF SECTION 24, T10N, R43E, MDM
2. SCALE OF MAP IS 1" = 400', SCALE BAR LABELLED 1" = 400' BUT SCALE BAR INCREMENTS INDICATE 1" = 100'

FILED
JUN 11 2009
STATE ENGINEER'S OFFICE

2009 JUN -1 PM 2:35

Map to accompany application to temporarily change point of diversion, and place and manner of use of a portion of water to include mining activities (including reclamation), milling, domestic, and dewatering from an underground source associated with Permit #55501 DW 58 LOCATION

ROUND MOUNTAIN GOLD CORP, HOMESTAKE NEVADA CORP, BARGOLD CORP DBA SMOKY VALLEY COMMON OPERATION, NYE COUNTY

83042T 83041T 82004T 82003T 82002T 80967T 80966T 80965T 80061T 80060T 80059T 78620T