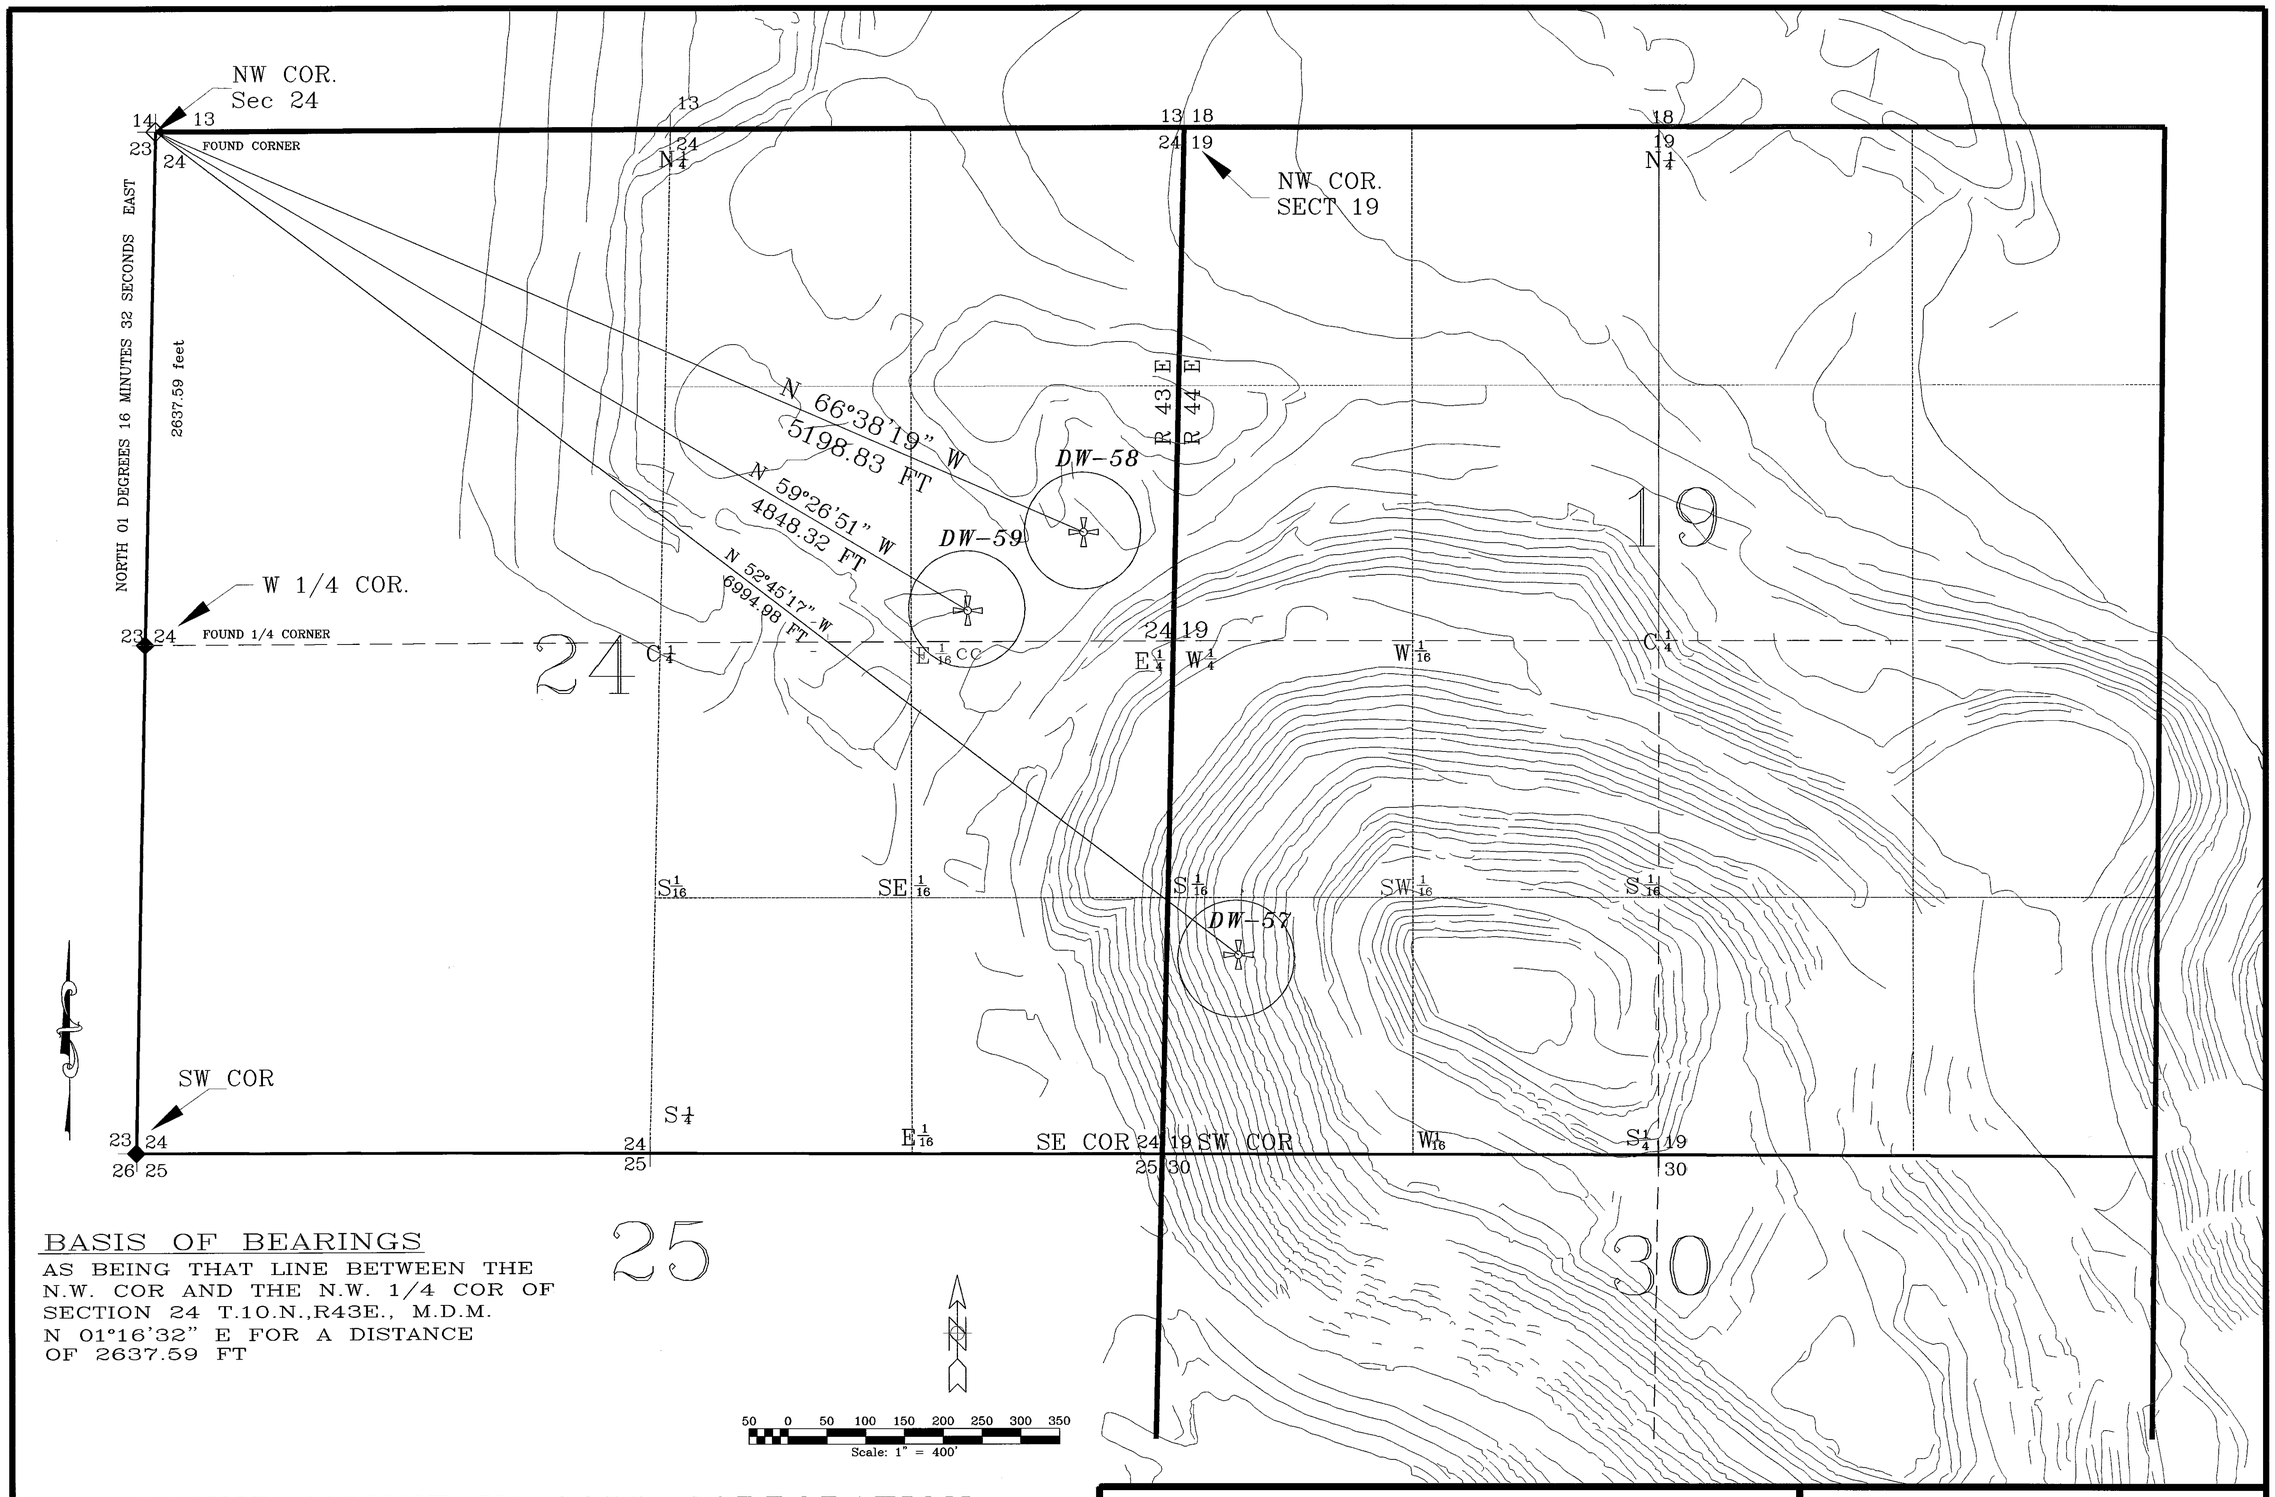

BASIS OF BEARINGS

AS BEING THAT LINE BETWEEN THE N.W. COR AND THE N.W. 1/4 COR OF SECTION 24 T.10.N.,R43E., M.D.M. N 01°16'32" E FOR A DISTANCE OF 2637.59 FT

50 0 50 100 150 200 250 300 350

Scale: 1" = 400'

ROUND MOUNTAIN GOLD CORPORATION

SMOKY VALLEY COMMON OPERATION

STATE ENGINEER'S USE

FILED JUN 1 2009 STATE ENGINEER'S OFFICE

2009 JUN -1 PM 2:35

Map to accompany application to temporarily change point of diversion, and place and manner of use of a portion of water to include mining activities (including reclamation), milling, domestic, and dewatering from an underground source associated with Permit #55498 DW 59 LOCATION

ROUND MOUNTAIN GOLD CORP, HOMESTAKE NEVADA CORP, BARGOLD CORP DBA SMOKY VALLEY COMMON OPERATION, NYE COUNTY

78621 T