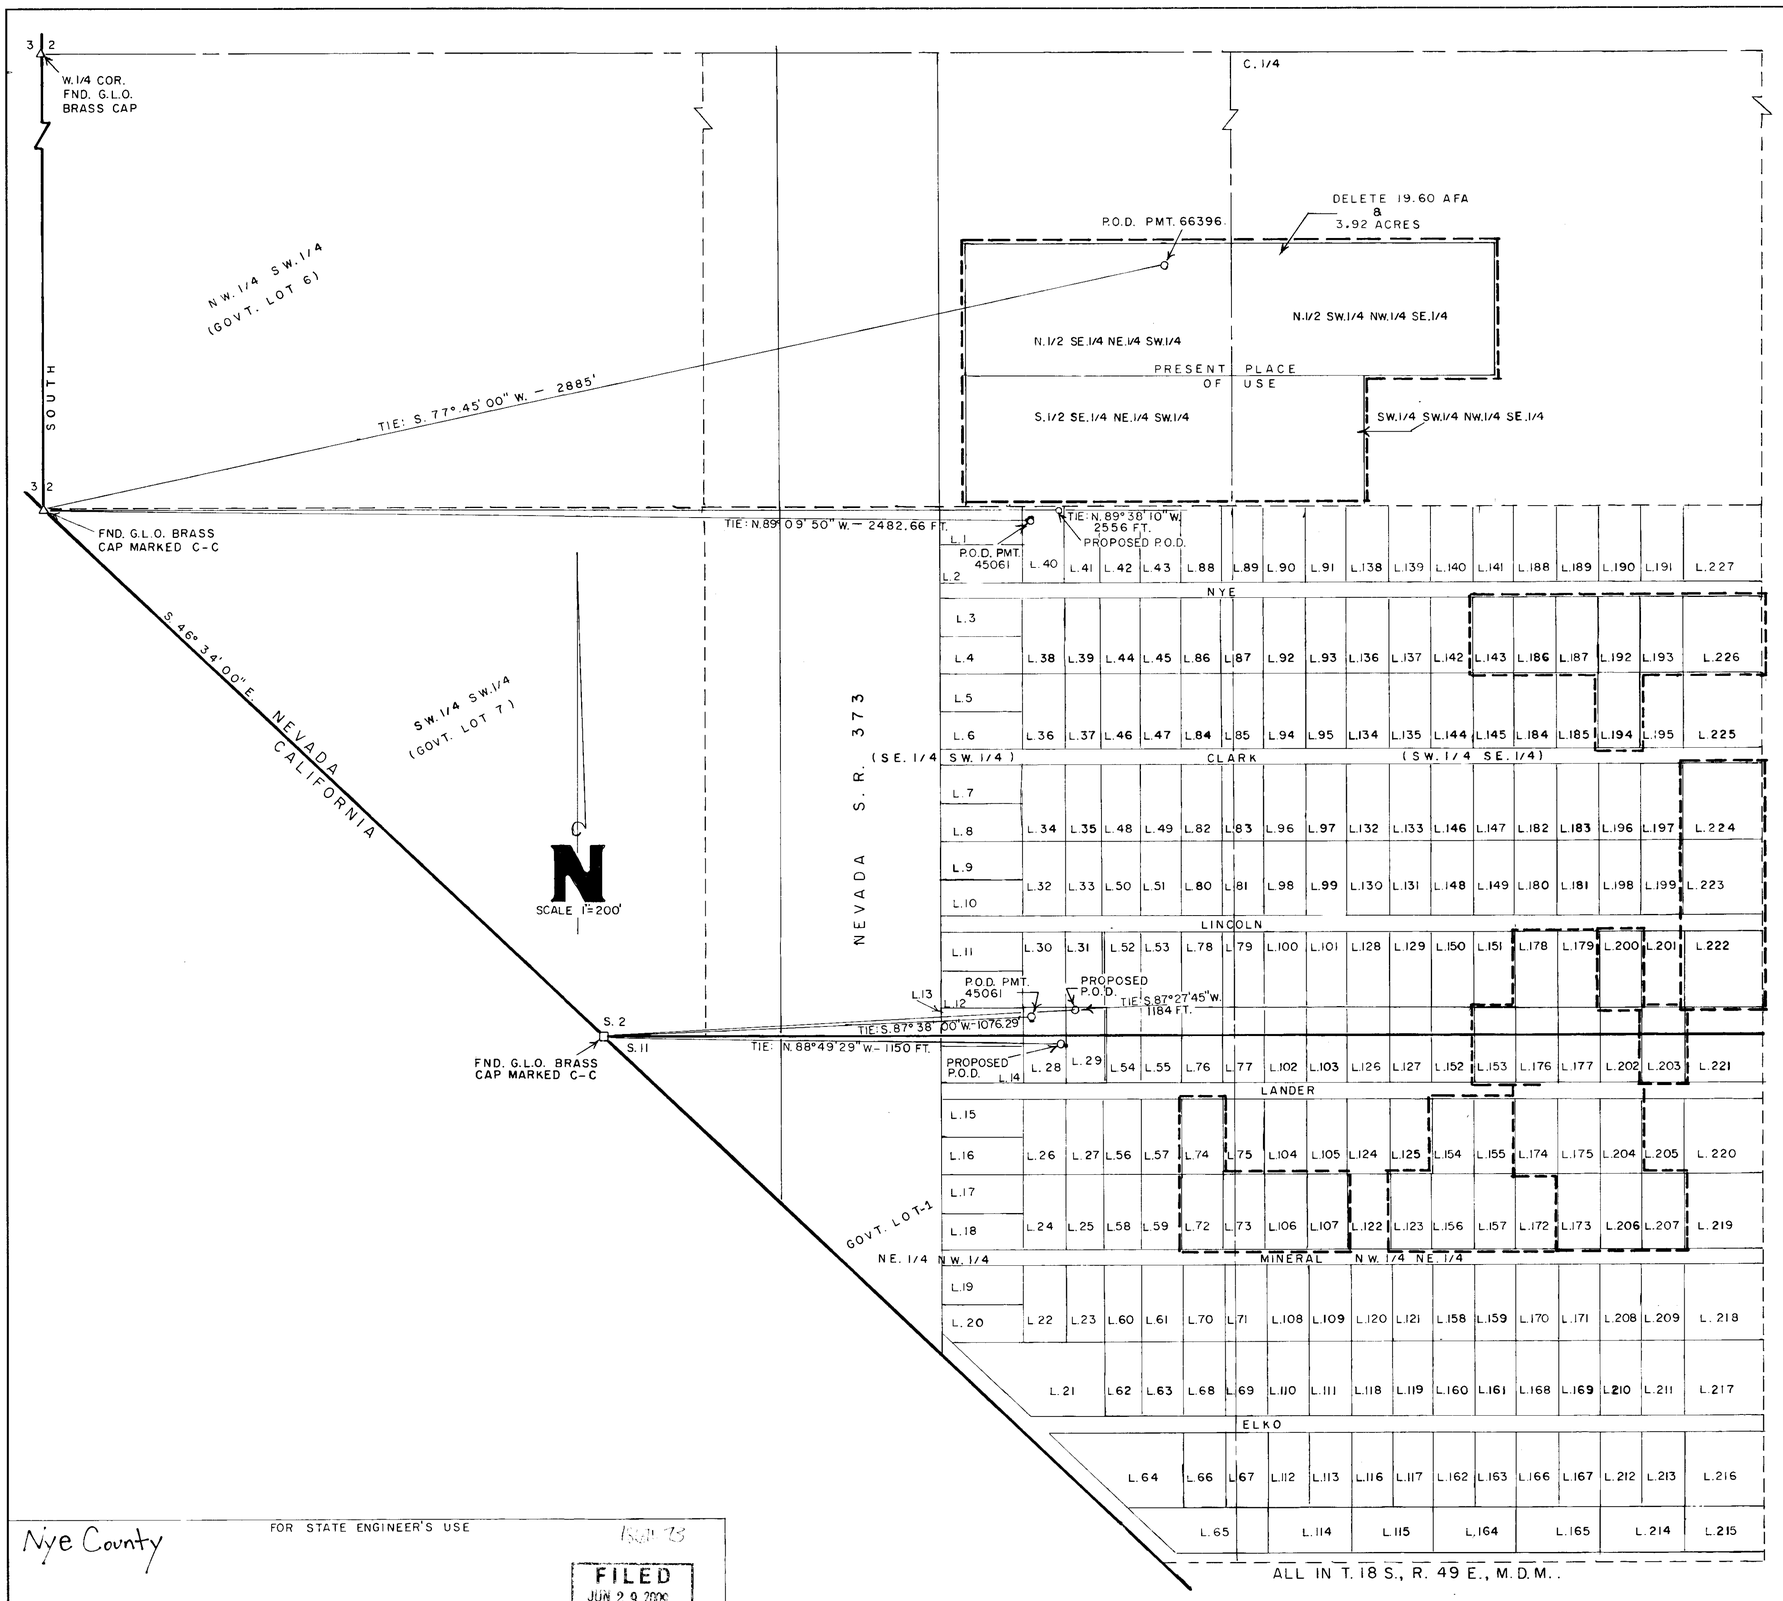

STATE OF NEVADA
COUNTY OF NYE

I, LISLE LOWE, BEING FIRST DULY SWORN, DEPOSE AND SAY THAT THIS MAP CONSISTING OF ONE SHEET, HAS BEEN CORRECTLY DRAWN TO THE DESIGNATED SCALE FROM FIELD NOTES OF A SURVEY MADE BY ME OR UNDER MY SUPERVISION AND DIRECTION ON **JUNE 9, 2009**, THAT IT TRULY AND CORRECTLY REPRESENTS THE PROPOSED LOCATION AND EXTENT OF THE WORKS USED TO DIVERT WATER FROM AN UNDERGROUND SOURCE IN **NYE COUNTY, NV,** **BY JOHN T. AND TERESA D. JACOBS,** THAT THE PROPOSED POINT OF DIVERSION, THE MANNER OF USE AND THE LOCATION AND NAMES OF ALL OTHER WORKS OR STREAMS WHICH ARE CROSSED BY OR CONNECTED WITH THE SAID WORKS, ARE FULLY AND CORRECTLY DESIGNATED THEREON.

Lisle Lowe
STATE WATER RIGHTS SURVEYOR #856, P.L.S. #8423

SUBSCRIBED AND SWORN TO BEFORE ME THIS 22nd DAY OF June

Shelly Kadumas
NOTARY PUBLIC IN AND FOR
SAID COUNTY AND STATE

MY COMMISSION EXPIRES ON: March 7, 2012

PROFESSIONAL LAND SURVEYOR
LISLE LOWE
EXPIRES 12/31/09
6/22/09
No. 8423
STATE OF NEVADA

BASIS OF BEARINGS:

SOUTH, BEING THE WEST LINE OF GOVERNMENT LOT 6, T.18 S., R.49 E., M.D.M. AS SHOWN ON G.L.O. PLAT MAP DATED 1935.

S.46° 34'00"E., BEING THE WEST LINE OF THE SW.1/4 SW.1/4 OF SECTION 2, (GOVERNMENT LOT 7), T.18 S., R.49 E., M.D.M., ALSO BEING THE BOUNDARY LINE BETWEEN NEVADA & CALIFORNIA.

200' 100' 0' 200' 400'
SCALE 1" = 200'

Nye County

FOR STATE ENGINEER'S USE

Issue 73

FILED
JUN 29 2009
STATE ENGINEER'S OFFICE

(S)

MAP TO ACCOMPANY AN APPLICATION TO CHANGE POINT OF DIVERSION AND PLACE OF USE AND MANNER OF USE FOR A PORTION OF PERMIT 66396.

BY: JOHN T. AND TERESA D. JACOBS.

FOR: QUASI MUNISIPAL.

FROM: AN UNDERGROUND SOURCE.

81588 78673 78672 78671