SHEET NO. 1 OF 1 SHEETS.

W209023

CONSULTING ENGINEERING & SURVEYING
640 IDAHO STREET
ELKO, NEVADA 89801
(702) 738-4053
HIGH DESERT ENGINEERING

STATE OF NEVADA)
) SS.
COUNTY OF ELKO)

I, ROBERT E. MORLEY, BEING FIRST DULY SWORN, DEPOSE AND SAY THAT THIS MAP, CONSISTING OF 1 SHEET, NUMBERED FROM 1 TO 1, INCLUSIVE, HAS BEEN CORRECTLY DRAWN TO THE DESIGNATED SCALE FROM FIELD NOTES OF A SURVEY MADE BY ME, OR UNDER MY SUPERVISION AND DIRECTION, BETWEEN THE 1ST DAY OF JULY, 2009 AND THE 2ND DAY OF JULY, 2009; THAT IT TRULY AND CORRECTLY REPRESENTS THE PROPOSED LOCATION AND EXTENT OF THE WORKS USED TO DIVERT WATER FROM UNDERGROUND, IN EUREKA COUNTY, NEVADA BY BARRICK GOLDSTRIKE MINES INC., FOR MINING, MILLING, AND DEWATERING PURPOSES. THAT THE PROPOSED POINT OF DIVERSION, THE APPROXIMATE SIZE AND CAPACITY OF THE DIVERTING CHANNEL OR OTHER CONDUIT, AND THE LOCATION AND NAMES OF ALL OTHER WORKS OR STREAMS WHICH ARE CROSSED BY, OR CONNECTED WITH THE SAID WORKS, ARE FULLY AND CORRECTLY DESIGNATED THEREON.

Robert E. Morley
STATE WATER RIGHT SURVEYOR NO. 6683

SUBSCRIBED AND SWORN TO BEFORE ME
THIS 8th DAY OF July, 2009.

Charlene A. Jones
NOTARY PUBLIC IN AND FOR ELKO COUNTY, NEVADA

CHARLENE A. JONES
NOTARY PUBLIC • STATE of NEVADA
Elko County • Nevada
CERTIFICATE # 02-73250-6
APPT. EXP. FEB. 8, 2010

PROFESSIONAL LAND SURVEYOR ROBERT E. MORLEY STATE OF NEVADA
Exp. 12-31-09
No. 6203
7/8/09

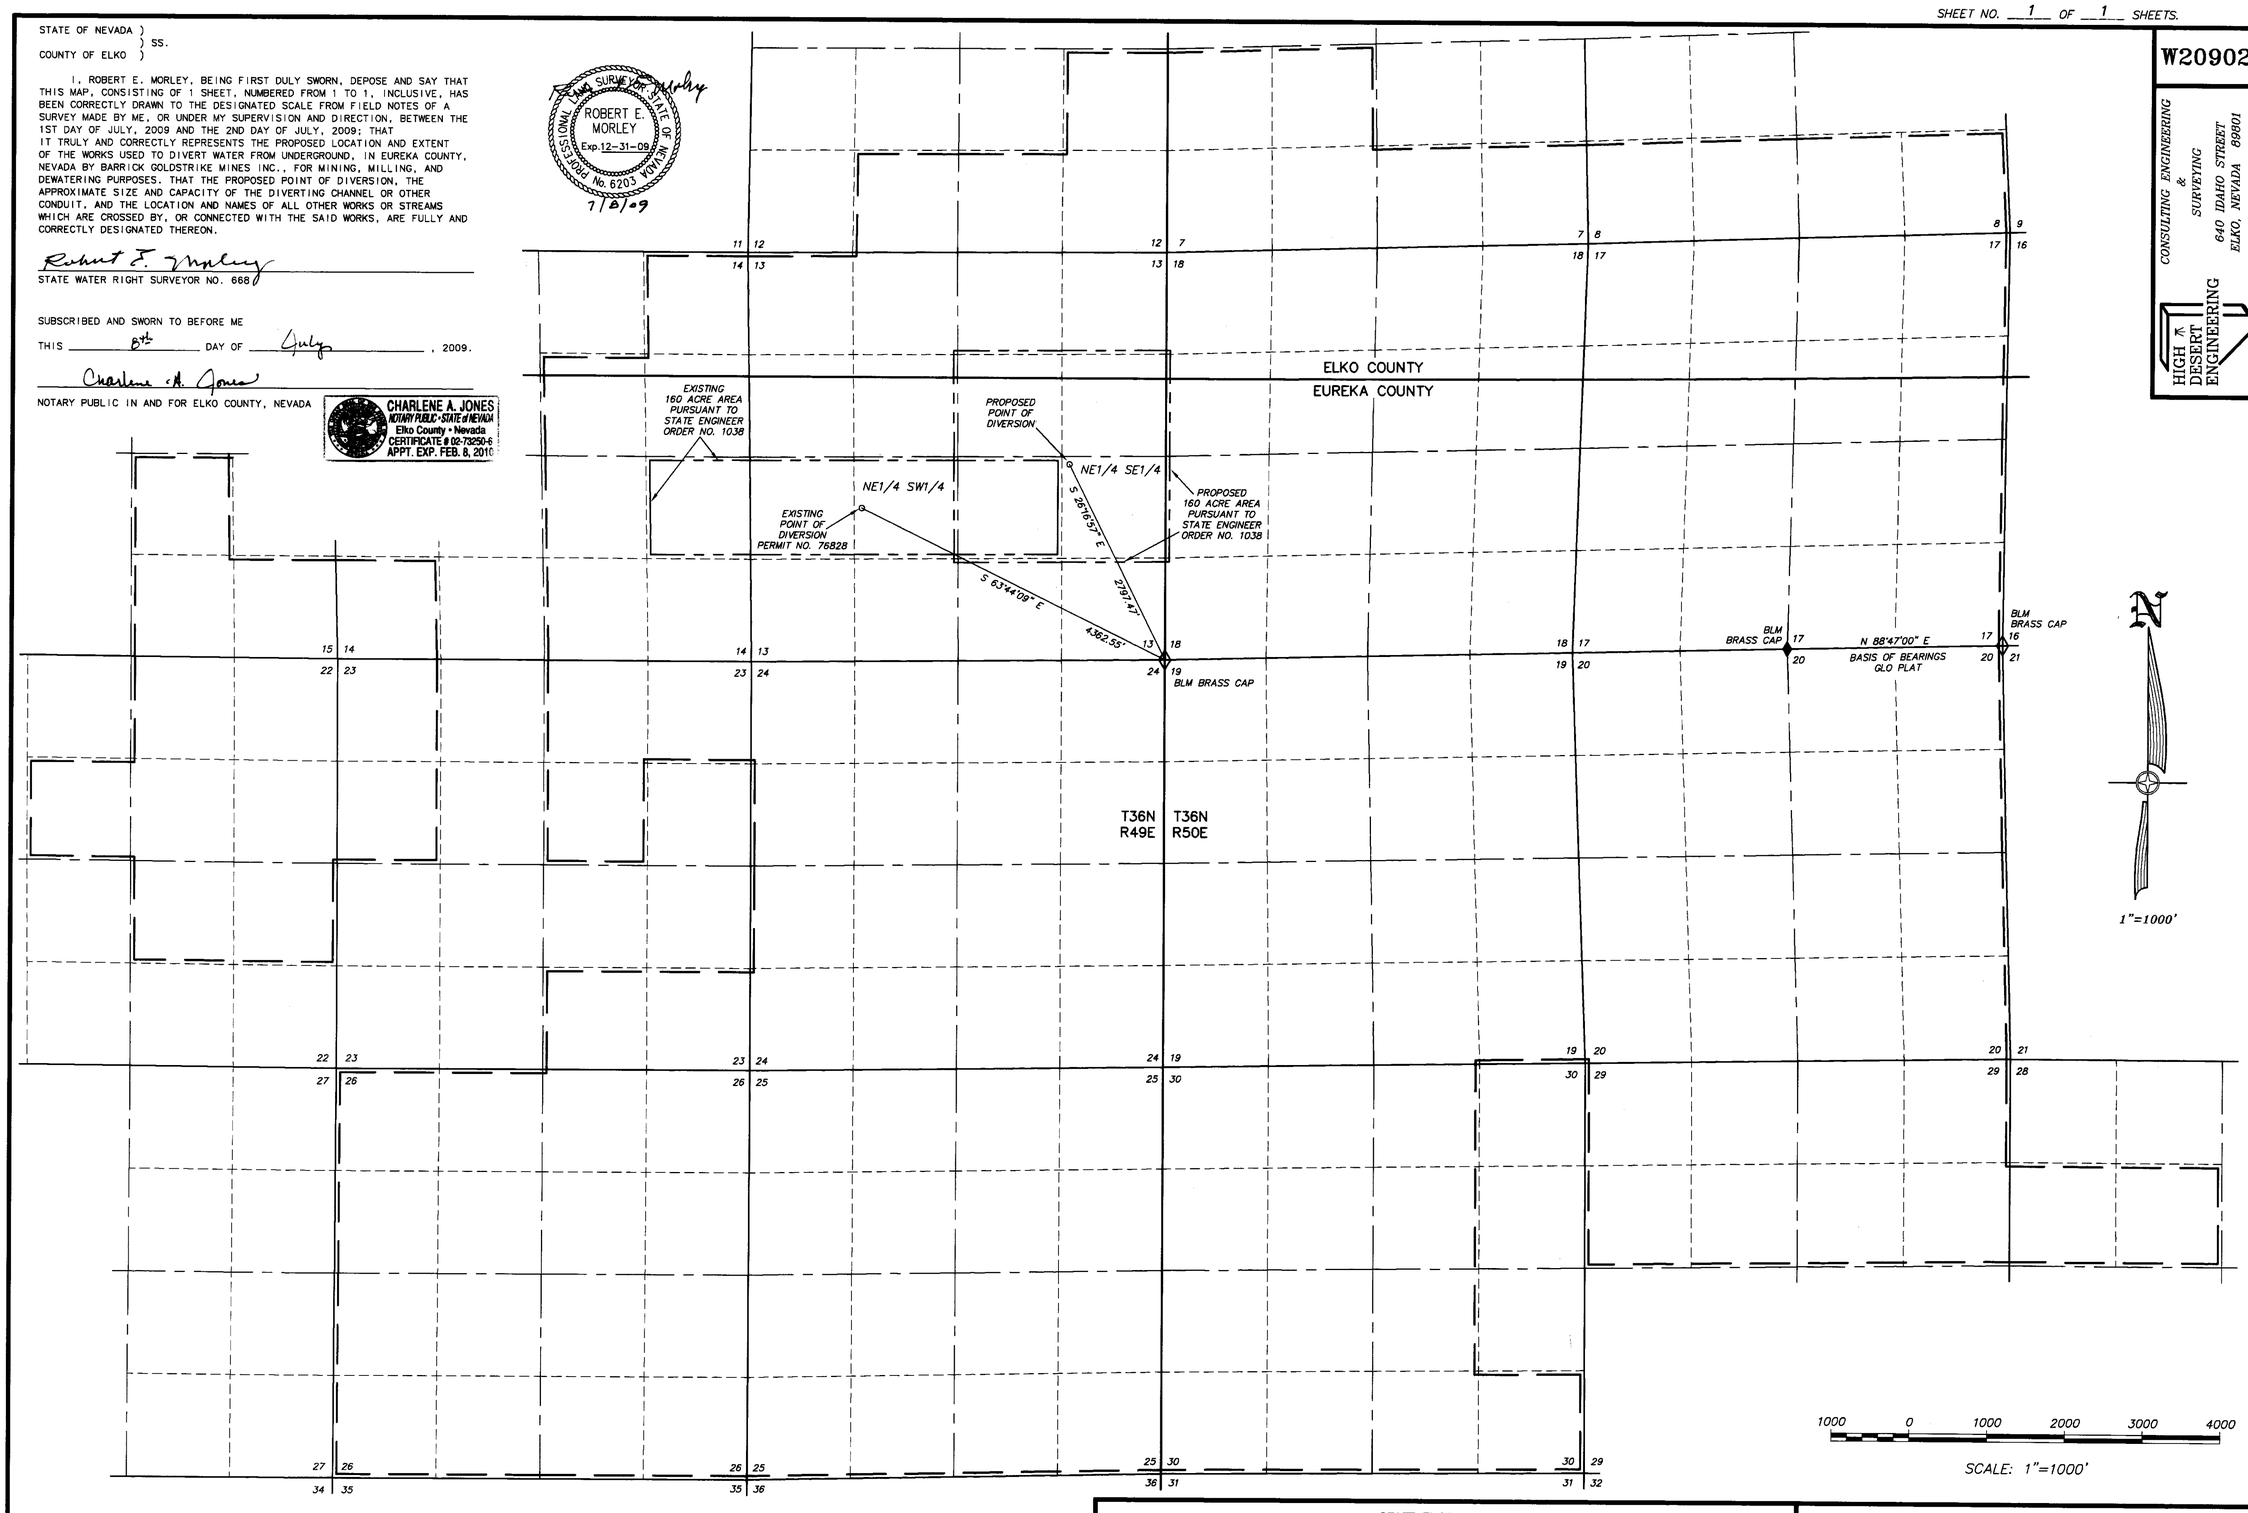

LEGEND

—— —— = EXISTING AND PROPOSED PLACE OF USE

— — — — = EXISTING AND PROPOSED 160 AC. BLOCK

o = PROPOSED & EXISTING POINT OF DIVERSION

BASIS OF BEARINGS : THE LINE BETWEEN THE NORTHEAST CORNER AND THE NORTH 1/4 CORNER OF SECTION 20, T36N – R50E, MDB& M. TAKEN FROM THE OFFICIAL BLM CADASTRAL SURVEY PLAT FOR T36N – R50E, MDB& M, AS N 88°47'00" E.

STATE ENGINEERS USE

78736

FILED
JUL 10 2009
STATE ENGINEER'S OFFICE

MAP TO ACCOMPANY APPLICATION TO CHANGE THE POINT OF DIVERSION UNDER PERMIT NO. 76828 FOR MINING, MILLING, & DEWATERING USE BY BARRICK GOLDSTRIKE MINES INC. FROM AN UNDERGROUND SOURCE IN EUREKA COUNTY, NEVADA

78736