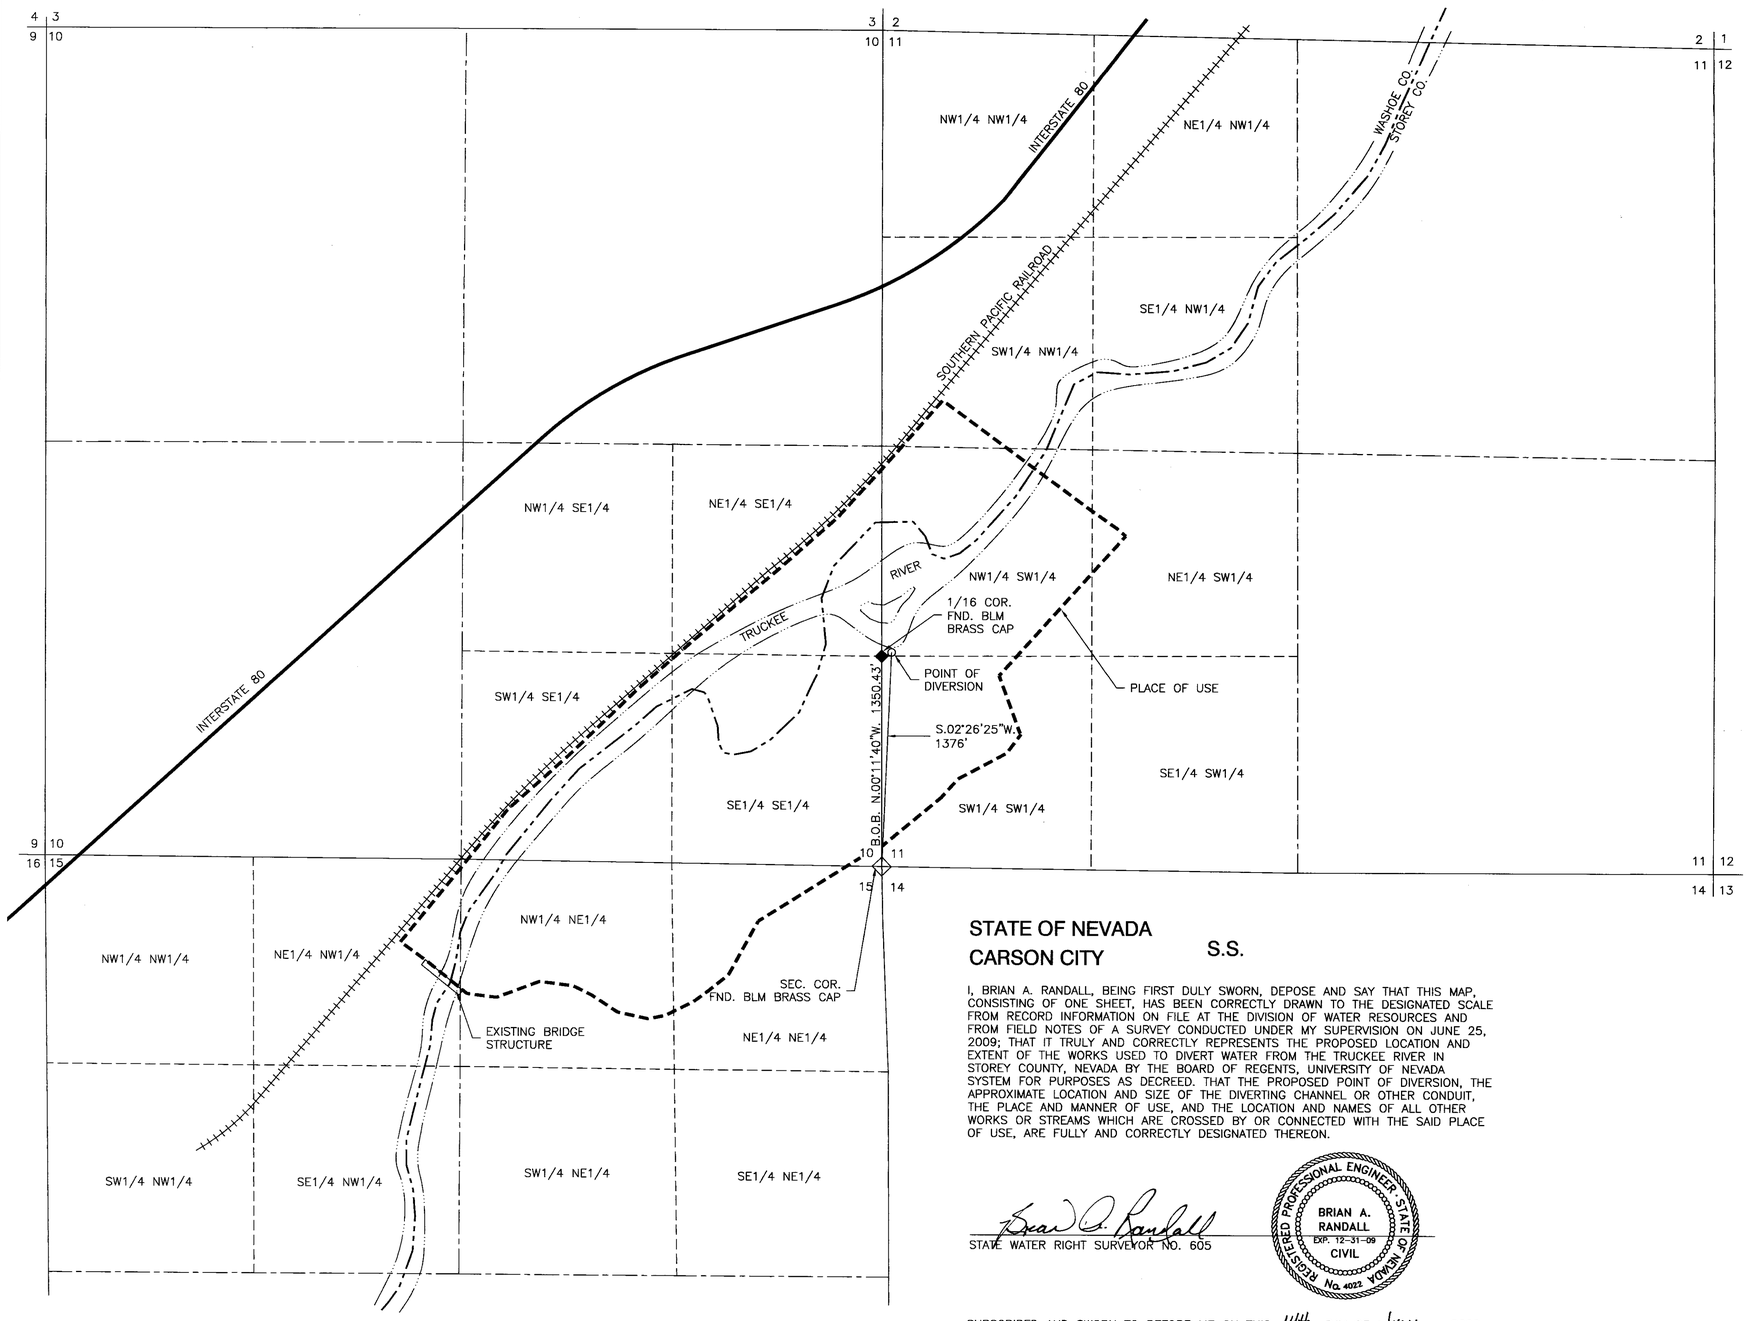

POINT OF DIVERSION AND PLACE OF USE
SECTIONS 10, 11, AND 15, T.19 N., R.21 E., M.D.M.

SHEET 1 OF 1

NORTH

STATE OF NEVADA
CARSON CITY S.S.

I, BRIAN A. RANDALL, BEING FIRST DULY SWORN, DEPOSE AND SAY THAT THIS MAP, CONSISTING OF ONE SHEET, HAS BEEN CORRECTLY DRAWN TO THE DESIGNATED SCALE FROM RECORD INFORMATION ON FILE AT THE DIVISION OF WATER RESOURCES AND FROM FIELD NOTES OF A SURVEY CONDUCTED UNDER MY SUPERVISION ON JUNE 25, 2009; THAT IT TRULY AND CORRECTLY REPRESENTS THE PROPOSED LOCATION AND EXTENT OF THE WORKS USED TO DIVERT WATER FROM THE TRUCKEE RIVER IN STOREY COUNTY, NEVADA BY THE BOARD OF REGENTS, UNIVERSITY OF NEVADA SYSTEM FOR PURPOSES AS DECREED. THAT THE PROPOSED POINT OF DIVERSION, THE APPROXIMATE LOCATION AND SIZE OF THE DIVERTING CHANNEL OR OTHER CONDUIT, THE PLACE AND MANNER OF USE, AND THE LOCATION AND NAMES OF ALL OTHER WORKS OR STREAMS WHICH ARE CROSSED BY OR CONNECTED WITH THE SAID PLACE OF USE, ARE FULLY AND CORRECTLY DESIGNATED THEREON.

Brian A. Randall
STATE WATER RIGHT SURVEYOR NO. 605

REGISTERED PROFESSIONAL ENGINEER · STATE OF NEVADA
BRIAN A. RANDALL
EXP. 12-31-09
CIVIL
No. 4022

SUBSCRIBED AND SWORN TO BEFORE ME ON THIS 14th DAY OF JULY, 2009.

Rina Hannafin
NOTARY PUBLIC IN AND FOR CARSON CITY
MY COMMISSION EXPIRES: 07·13·2011

Rina Hannafin
NOTARY PUBLIC NEVADA
Appt. Recorded in CARSON CITY
My Appt. Exp. July 13, 2011

0 250 500 1000 1500 2000
SCALE: 1"=500'

ENGINEERING · PLANNING · RESOURCE MANAGEMENT
RESOURCE CONCEPTS, INC.
340 N. MINNESOTA STREET
CARSON CITY, NEVADA 89703
PHONE: 775-883-1600 FAX: 775-883-1656
WEB SITE: www.rci-nv.com
212 ELKS POINT ROAD, STE. 443
P.O. BOX 11796
ZEPHYR COVE, NEVADA 89448
PHONE: 775-588-7500

JOB NO.	01-138.1
DATE	7-8-09
DRAWN	MLM
CHECKED	BAR
REVISED	

NOTES:

LOCATION OF COUNTY LINE BETWEEN STOREY COUNTY AND WASHOE COUNTY IS BASED ON TOWNSHIP PLAT "DEPENDENT RESURVEY, SUBDIVISION AND METES-AND-BOUNDS SURVEY", DATED SEPTEMBER 1, 2004, OFFICIALLY FILED, NEVADA STATE OFFICE (OF BLM) SEPTEMBER 2, 2004, T.19 N., R.21 E., M.D.M.

STATE ENGINEER'S USE

78739-T

FILED
JUL 14 2009
STATE ENGINEER'S OFFICE

2009 JUL 14 PM 3:27

MAP

TO CHANGE THE POINT OF DIVERSION AND PLACE OF USE OF A PORTION UNDER CLAIM 607 OF THE TRUCKEE RIVER DECREE FOR PURPOSES AS DECREED BY

The Board of Regents
University of Nevada System

FROM THE WATERS OF THE TRUCKEE RIVER IN STOREY COUNTY, NEVADA

78739