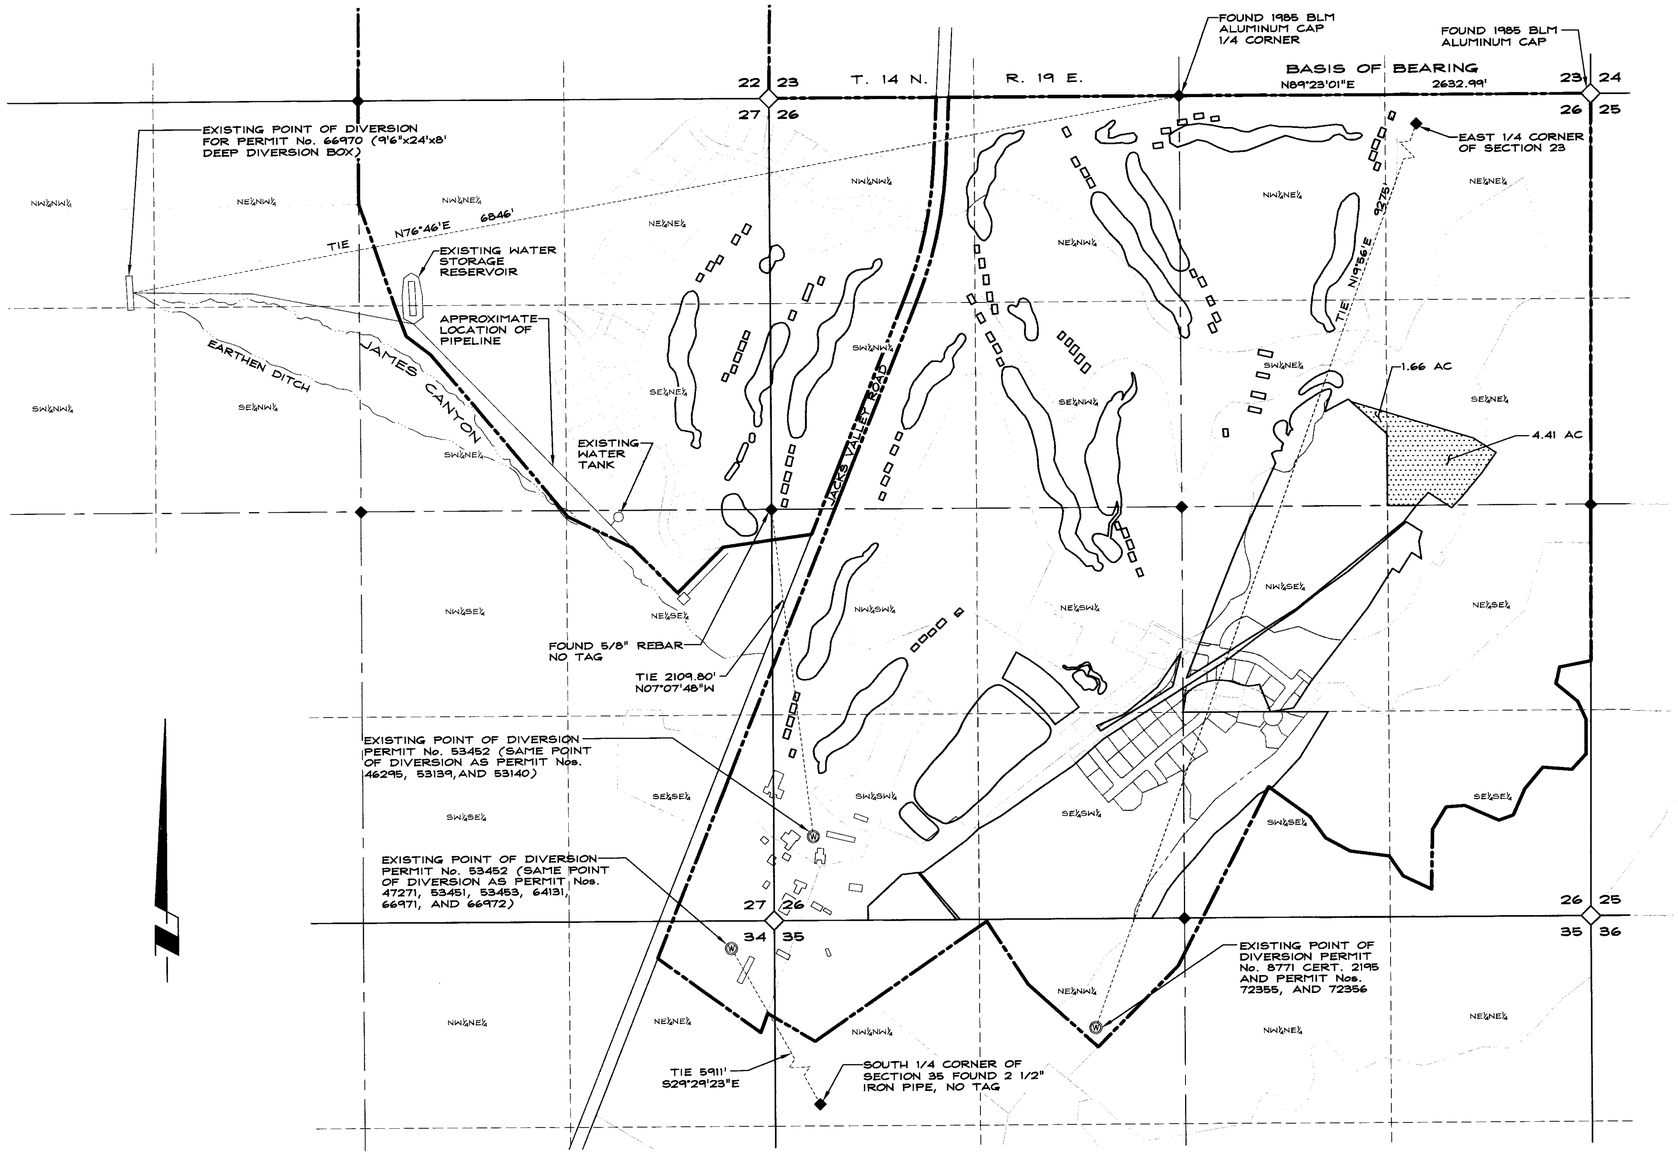

EXISTING PLACE OF USE

STATE OF NEVADA
COUNTY OF DOUGLAS SS

I, ROBERT O. ANDERSON, BEING FIRST DULY SWORN, DEPOSE AND SAY THAT THIS MAP, CONSISTING OF TWO SHEETS, HAS BEEN CORRECTLY DRAWN TO THE DESIGNATED SCALE FROM FIELD NOTES OF A SURVEY MADE BY ME, OR UNDER MY SUPERVISION AND DIRECTION, BETWEEN 1 DECEMBER 2006 AND 1 FEBRUARY 2009; THAT IT TRULY AND CORRECTLY REPRESENTS THE PROPOSED LOCATION AND EXTENT OF THE WORKS USED TO DIVERT WATER FROM JAMES CANYON AND ITS TRIBUTARIES IN DOUGLAS COUNTY, NEVADA, BY MDA ENTERPRISES INC. FOR IRRIGATION PURPOSES UNDER PERMIT No. 66970; AND FROM UNDERGROUND SOURCES FOR PERMIT Nos. 72355 AND 72356. THAT THE PROPOSED PLACE OF USE, THE APPROXIMATE LOCATION AND SIZE OF THE DIVERTING CHANNEL OR OTHER CONDUIT, ALL RESERVOIRS OR BASINS, THE LOCATION AND NAMES OF ALL OTHER WORKS WHICH WILL CROSS OR CONNECT WITH THE PROPOSED WORKS, AND THE BOUNDARY OF ALL LANDS, SHOWING BY 40-ACRE SUBDIVISIONS THE AREAS PROPOSED TO BE SERVED, ARE FULLY AND CORRECTLY DESIGNATED THEREON.

ROBERT O. ANDERSON, P.E.
STATE WATER RIGHT SURVEYOR NO. 814

SEP 12.31.10
9-8-09

SUBSCRIBED AND SWORN TO BEFORE ME Kristy Nuzum
THIS 8 DAY OF Sept., 2009.

KRISTY NUZUM
NOTARY PUBLIC
STATE OF NEVADA
APPT. No. 00-60812-5
MY APPT. EXPIRES FEBRUARY 9, 2012

NOTARY PUBLIC IN AND FOR DOUGLAS COUNTY, NEVADA.
MY COMMISSION EXPIRES Feb 9, 2012.

BASIS OF BEARING

N 89°23'01" E -- THE NORTH LINE OF THE NORTHEAST 1/4 OF SECTION 26, T.14N., R.19E., M.D.M. PER RECORD OF SURVEY TO SUPPORT A BOUNDARY LINE ADJUSTMENT FOR RONALD L. SIMEK, LITTLE MONDEAUX LIMOUSIN CORPORATION AND THE PIVOT LIMITED PARTNERSHIP AS RECORDED DECEMBER 31, 1996 PER DOCUMENT NO. 403935.

LEGEND

- EXISTING PLACE OF USE WITH SUPPLEMENTAL UNDERGROUND RIGHTS - 137.88 ACRES (PERMITS 66970, 72355, 72356)
- EXISTING PLACE OF USE WITHOUT SUPPLEMENTAL UNDERGROUND RIGHTS - 6.07 ACRES (PERMIT 66970 ONLY)

500 0 500 1000 1500
SCALE: 1" = 500'

09/08/09

EXISTING PLACE OF USE

SECTION	SUBDIVISION	TOWNSHIP	RANGE	CULTIVATED ACREAGE
26	SW1/4NE1/4	14N.	19E.	12.88 AC / (1.66 AC)
26	SE1/4NE1/4	14N.	19E.	(4.41 AC)
26	NE1/4SW1/4	14N.	19E.	7.38 AC
26	SW1/4SW1/4	14N.	19E.	12.34 AC
26	SE1/4SW1/4	14N.	19E.	34.04 AC
26	NW1/4SE1/4	14N.	19E.	23.97 AC
26	NE1/4SE1/4	14N.	19E.	1.39 AC
26	SW1/4SE1/4	14N.	19E.	10.47 AC
26	NE1/4NE1/4	14N.	19E.	0.03 AC
26	NW1/4NE1/4	14N.	19E.	5.1 AC
26	NE1/4NW1/4	14N.	19E.	7.32 AC
26	NW1/4NW1/4	14N.	19E.	1.5 AC
26	SW1/4NW1/4	14N.	19E.	4.99 AC
26	SE1/4NW1/4	14N.	19E.	6.55 AC
26	NW1/4SW1/4	14N.	19E.	4.47 AC
27	NE1/4NE1/4	14N.	19E.	0.72 AC
27	SE1/4NE1/4	14N.	19E.	4.42 AC
27	NE1/4SE1/4	14N.	19E.	0.31 AC
			TOTAL:	143.95 AC

#NOTE: THE ACREAGE TOTALING 6.07 AC IN PARANTHESES DOES NOT HAVE SUPPLEMENTAL UNDERGROUND WATER SOURCES. IT IS APPLICABLE TO PERMIT 66970 ONLY.

R O Anderson
1603 ESMERALDA AVENUE / POST OFFICE BOX 2229
MINDEN, NEVADA 89423
PHONE: (775) 782-2322 / FAX: (775) 782-7084
WEB SITE: WWW.ROANDERSON.COM

STATE ENGINEER'S USE

78881-83

FILED
SEP 08 2009
STATE ENGINEER'S OFFICE

RECEIVED
2009 SEP -8 PM 4:58
STATE ENGINEER'S OFFICE

MAP
TO ACCOMPANY APPLICATIONS TO CHANGE
THE PLACE OF USE OF FOR PERMIT No. 66970
FROM
JAMES CANYON, ITS TRIBUTARIES,
AND PERMIT Nos. 72355 & 72356
FROM
UNDERGROUND SOURCES
FOR
IRRIGATION PURPOSES
BY
MDA ENTERPRISES INC.
IN
DOUGLAS COUNTY, NEVADA

0888-008-06
0888-008EXH-WR.dwg

SHEET 1 OF 2

78883 78882 78881

Y:\Client Files\0888\0888-008\CAD\dwg\Survey\Exhibits\0888-008EXH-WR.dwg 9/8/2009 7:37:37 AM Stephanie Hicks

BASIS OF BEARING

N 89°23'01" E -- THE NORTH LINE OF THE NORTHEAST 1/4 OF SECTION 26, T.14N., R.19E., M.D.M. PER RECORD OF SURVEY TO SUPPORT A BOUNDARY LINE ADJUSTMENT FOR RONALD L. SIMEK, LITTLE MONDEAUX LIMOUSIN CORPORATION AND THE PIVOT LIMITED PARTNERSHIP AS RECORDED DECEMBER 31, 1996 PER DOCUMENT NO. 403935.

LEGEND

APPROXIMATE LIMITS OF IRRIGATED AREAS OF THE EXISTING GOLF COURSE

PROPOSED PLACE OF USE WITHOUT SUPPLEMENTAL UNDERGROUND RIGHTS - 6.07 ACRES (PERMIT 66970 ONLY)

500 0 500 1000 1500

SCALE: 1" = 500'

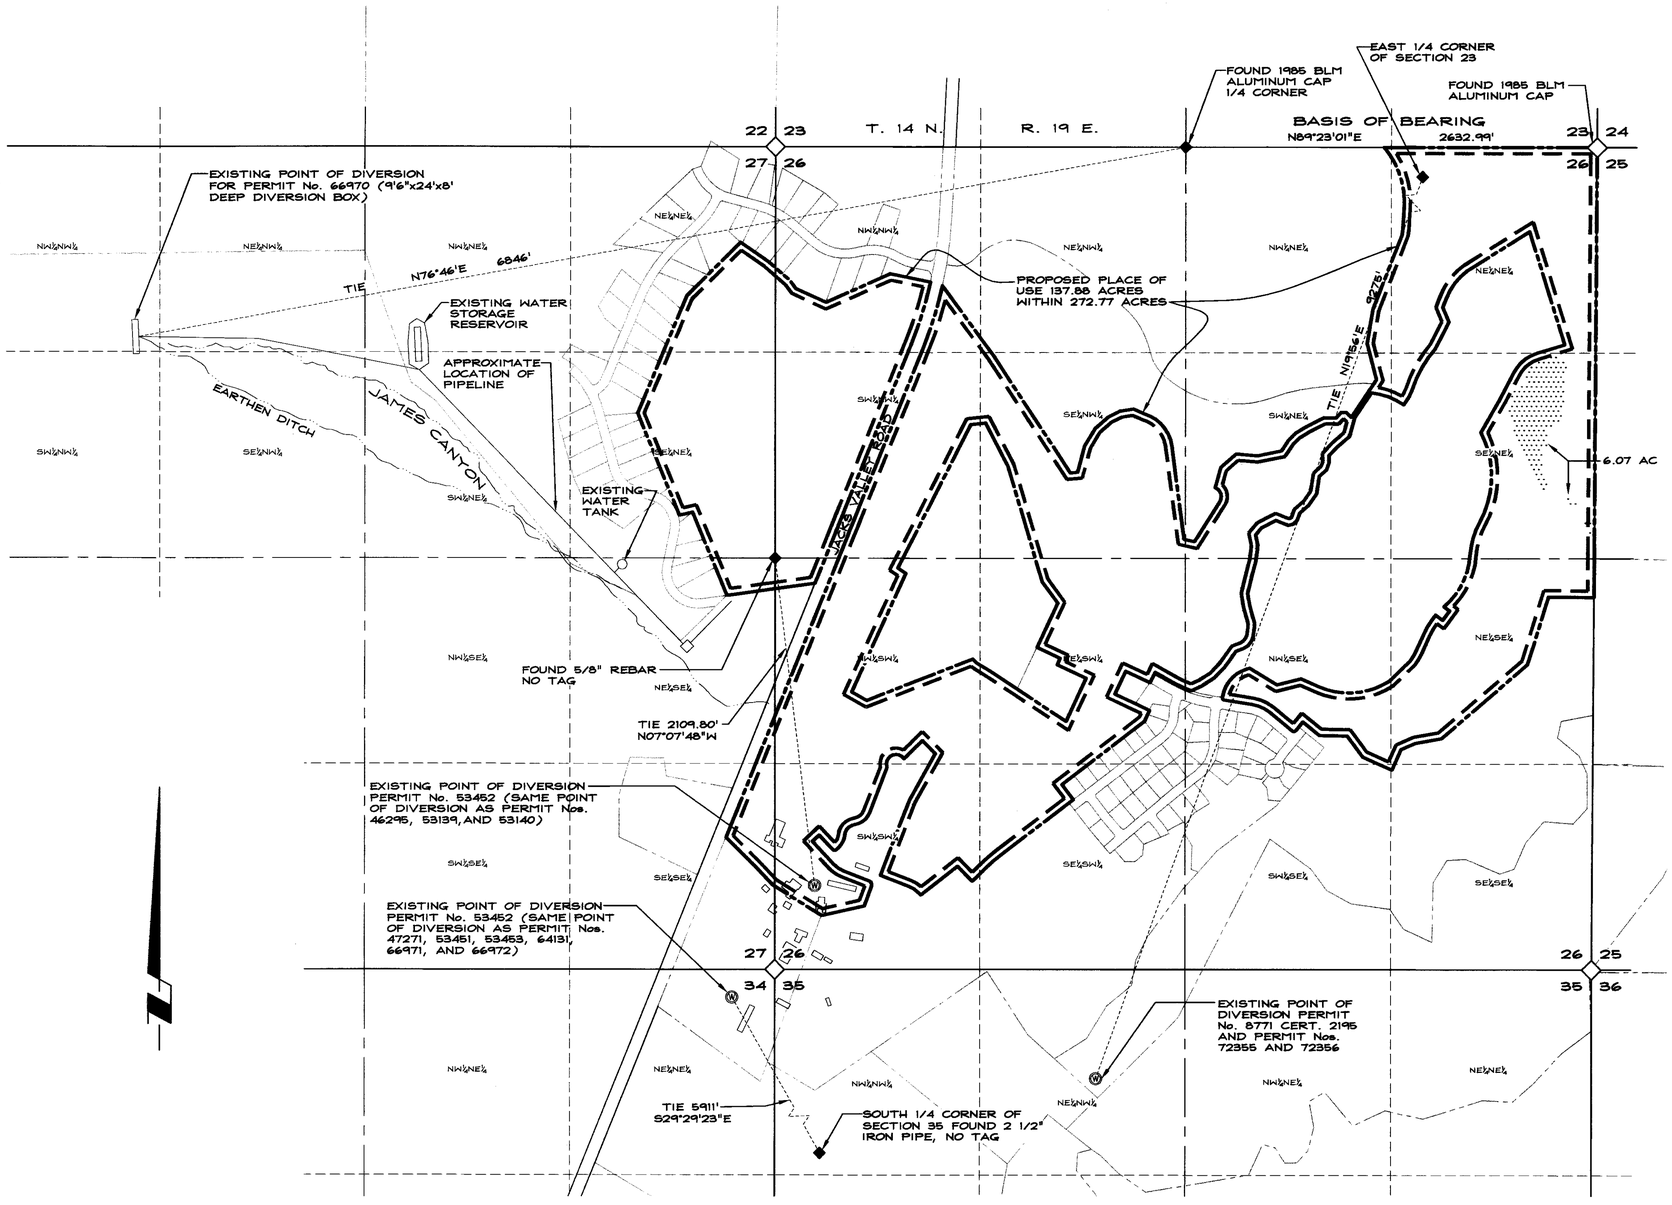

PROPOSED PLACE OF USE

09/08/09

STATE ENGINEER'S USE

78881-83

FILED
SEP 8 2009
STATE ENGINEER'S OFFICE

RECEIVED
2009 SEP -8 PM 4:59
STATE ENGINEER'S OFFICE

MAP
TO ACCOMPANY APPLICATIONS TO CHANGE
THE PLACE OF USE OF FOR PERMIT No. 66970
FROM
JAMES CANYON, ITS TRIBUTARIES,
AND PERMIT Nos. 72355 & 72356
FROM
UNDERGROUND SOURCES
FOR
IRRIGATION PURPOSES
BY
MDA ENTERPRISES INC.
IN
DOUGLAS COUNTY, NEVADA

0888-008-06
0888-008EXH-WR.dwg

SHEET 2 OF 2

R O Anderson

1603 ESMERALDA AVENUE / POST OFFICE BOX 2229
MINDEN, NEVADA 89423
PHONE: (775) 782-2322 / FAX: (775) 782-7084
WEB SITE: WWW.ROANDERSON.COM

Y:\Client Files\0888\0888-008\CAD\dwg\Survey\Exhibits\0888-008EXH-WR.dwg.dwg 9/8/2009 7:36:57 AM Stephanie Hicks

78883 78882 78881