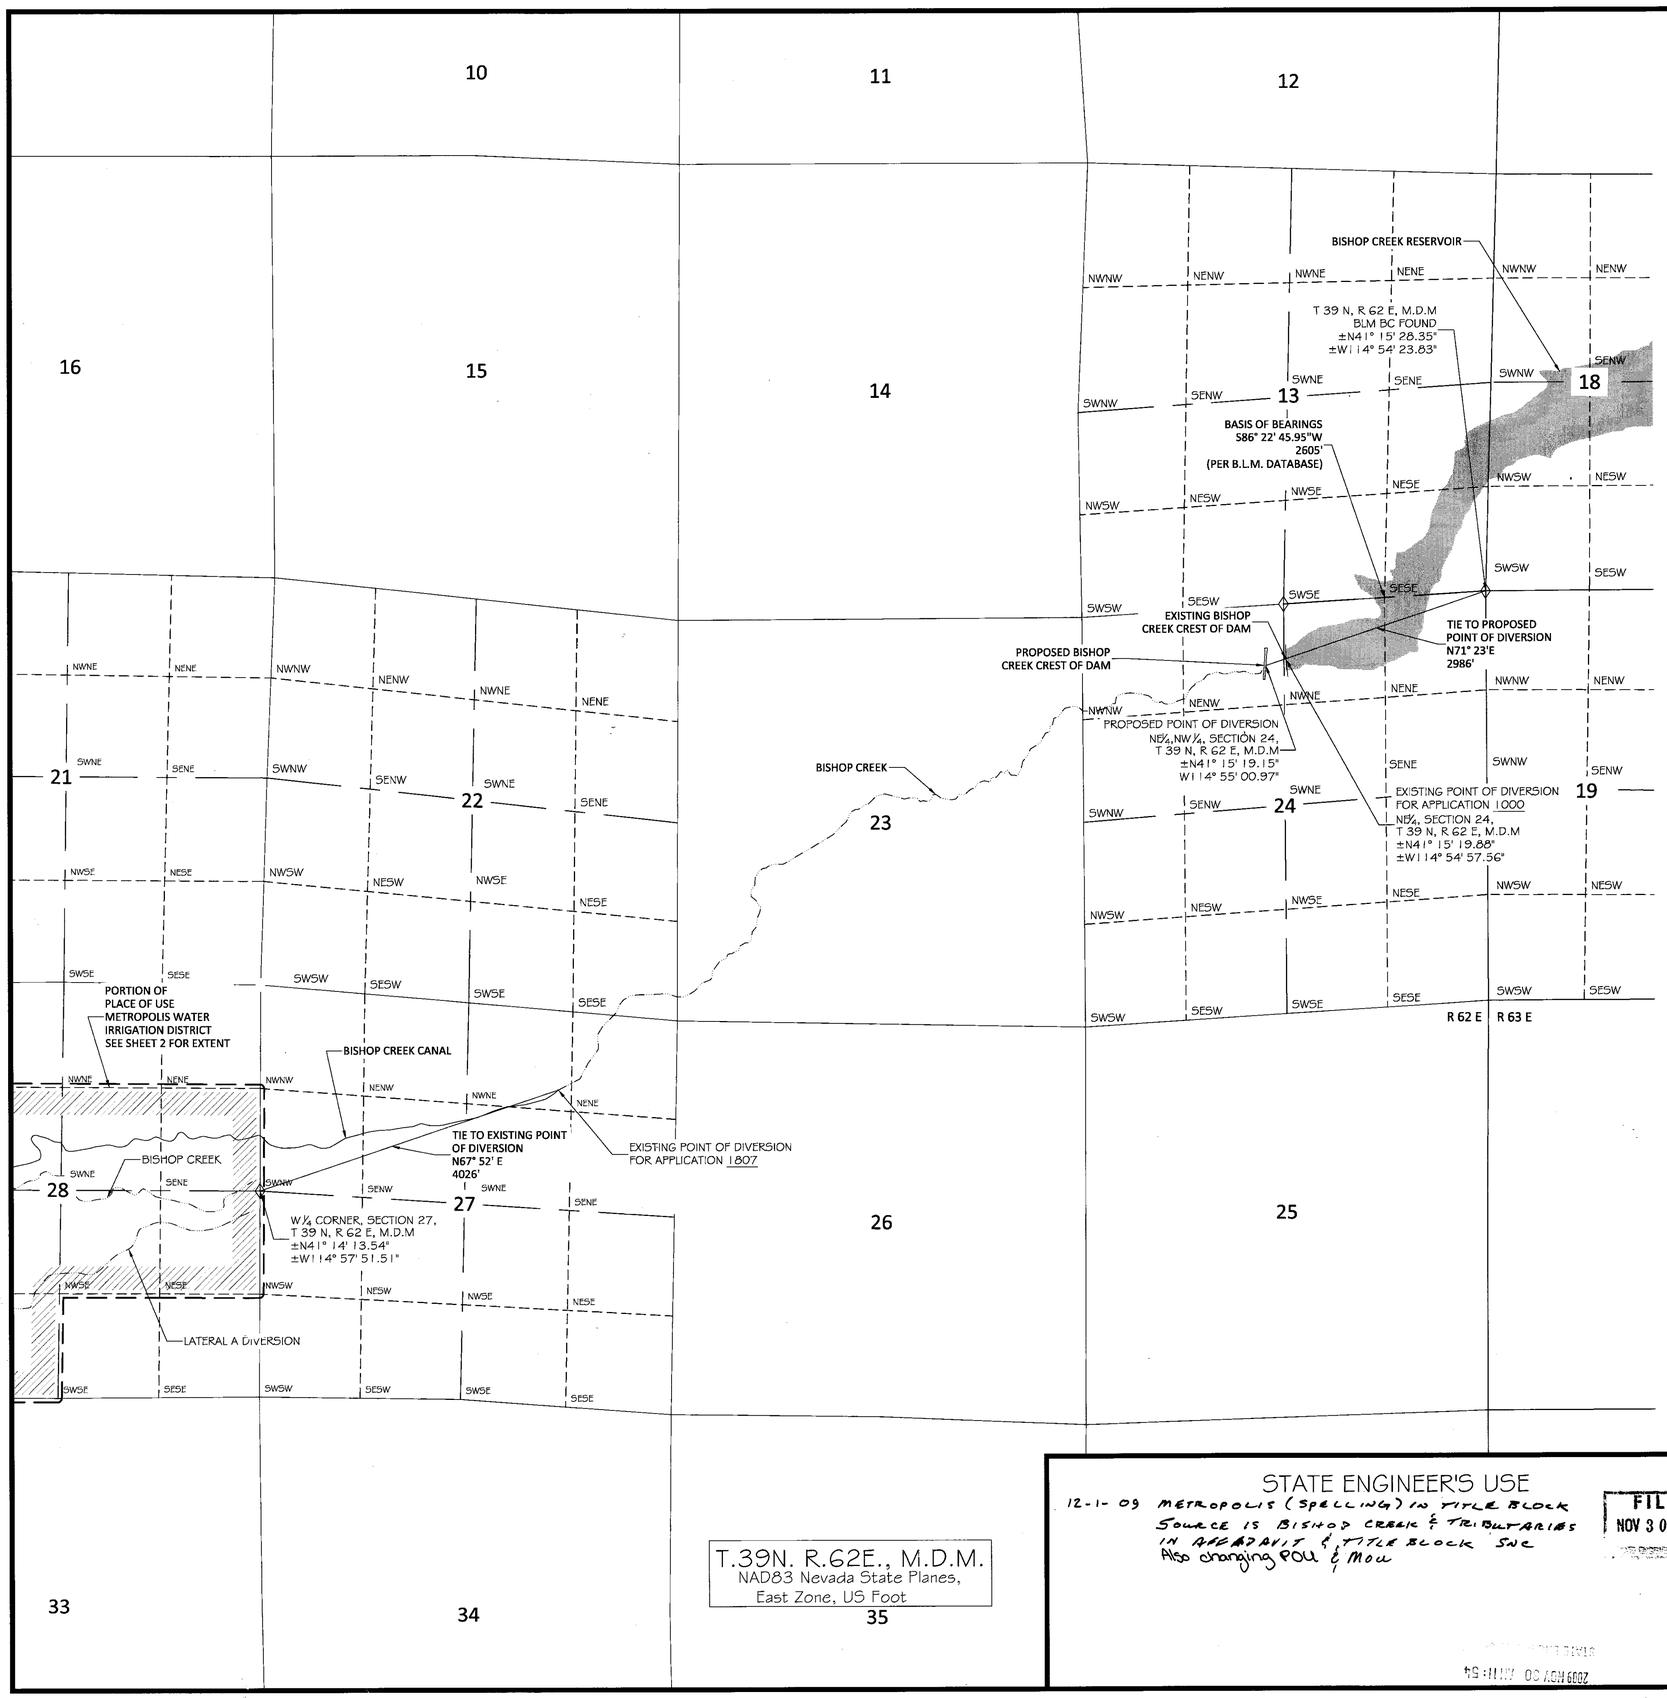

STATE OF NEVADA
COUNTY OF WASHOE

I, ERIK BEYER, BEING FIRST DULY SWORN, DEPOSE AND SAY THAT THIS MAP, CONSISTING OF ONE (1) SHEET, HAS BEEN CORRECTLY DRAWN TO THE DESIGNATED SCALE FROM FIELD NOTES OF A SURVEY MADE BY ME, OR UNDER MY DIRECT SUPERVISION AND DIRECTION, BETWEEN THE 16th DAY OF JUNE AND THE 18th DAY OF JUNE, 2008; THAT IT TRULY AND CORRECTLY REPRESENTS THE PROPOSED LOCATION AND EXTENT OF THE WORKS USED TO DIVERT WATER FROM BISHOP CREEK IN ELKO COUNTY, NV BY THE METROPOLIS WATER IRRIGATION DISTRICT FOR IRRIGATION PURPOSES. THAT THE PROPOSED POINT OF DIVERSION, THE APPROXIMATE LOCATION AND SIZE OF THE DIVERTING CHANNEL OR OTHER CONDUIT, ALL RESERVOIRS OR BASINS, THE LOCATION AND NAMES OF ALL OTHER WORKS WHICH WILL CROSS OR CONNECT WITH THE PROPOSED WORKS, AND THE BOUNDARY OF ALL LANDS, SHOWING BY 40-ACRE SUBDIVISIONS THE AREAS PROPOSED TO BE SERVED, ARE FULLY AND CORRECTLY DESIGNATED THEREON.

Erik Beyer

ERIK BEYER
STATE WATER RIGHTS SURVEYOR NO.680
DYER ENGINEERING CONSULTANTS, INC.

PROFESSIONAL ENGINEER — STATE OF NEVADA
ERIK BEYER
Exp. 12-31-10
CIVIL
No. 2755

SUBSCRIBED AND SWORN TO BEFORE ME THIS 24TH DAY OF NOVEMBER, 2009.

Veronica J. Winford
NOTARY PUBLIC

VERONICA J. WINFORD
Notary Public - State of Nevada
Appointment Recorded in Washoe County
No: 99-4295-2 - Expires August 23, 2011

NOTARY PUBLIC IN AND FOR COUNTY OF WASHOE, NV.
MY COMMISSION EXPIRES AUGUST 23, 2011

SCALE: 1" = 1000'

0 500 1000 2000 3000 4000

T.39N. R.62E., M.D.M.
NAD83 Nevada State Planes,
East Zone, US Foot

STATE ENGINEER'S USE

12-1-09 METROPOLIS (SPELLING) IN TITLE BLOCK
SOURCE IS BISHOP CREEK & TRIBUTARIES
IN AFFIDAVIT & TITLE BLOCK SNE
Also changing POU & MOU

FILED
NOV 30 2009
STATE ENGINEER'S OFFICE

2009 NOV 30 AM 11:54

MAP TO ACCOMPANY APPLICATION TO CHANGE POINT OF DIVERSION UNDER PERMIT 1000, AND 1807; CERTIFICATE 2850.

- FOR: IRRIGATION
- BY: METROPOPLIS WATER IRRIGATION DISTRICT
- FROM: BISHOP CREEK
- IN: ELKO COUNTY, NEVADA

78912 78911

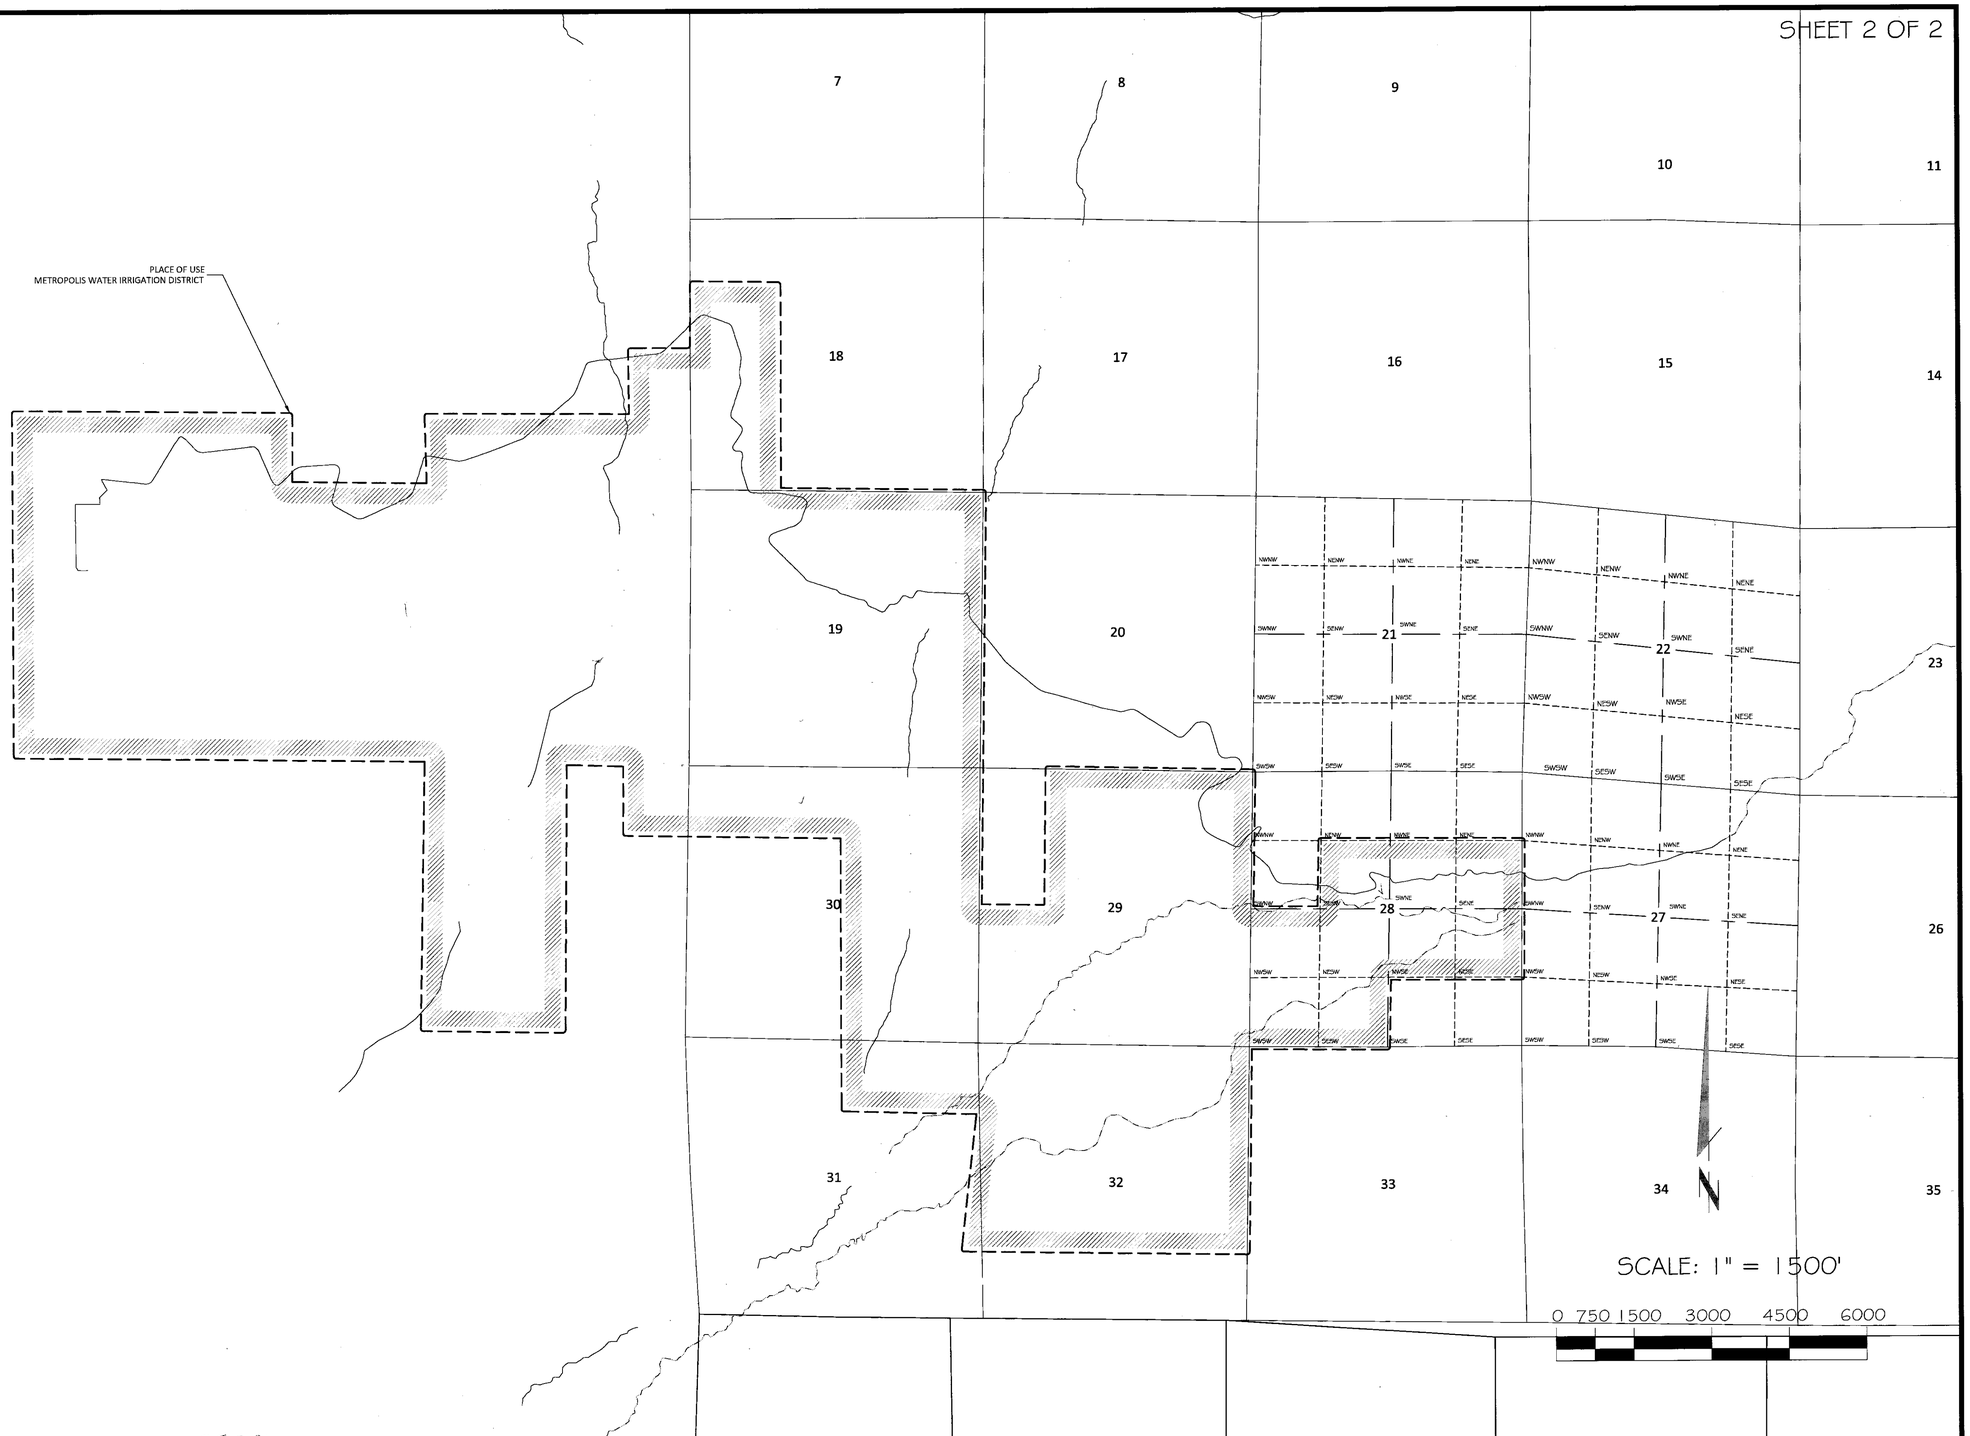

T.39N. R.62E., M.D.M.
NAD83 Nevada State Planes,
East Zone, US Foot

STATE ENGINEER'S USE

12-1-09 METROPOLIS (spelling) IN TITLE BLOCK
SOURCE IS BISHOP CREEK & TRIBUTARIES
IN AFFIDAVIT & TITLE BLOCK SNC
Also changing POU & MOU

FILED
NOV 30 2009

MAP TO ACCOMPANY APPLICATION TO CHANGE POINT OF DIVERSION UNDER PERMIT 1000, AND 1807; CERTIFICATE 2850.

- FOR: IRRIGATION
- BY: METROPOPLIS WATER IRRIGATION DISTRICT
- FROM: BISHOP CREEK
- IN: ELKO COUNTY, NEVADA

78912 78911