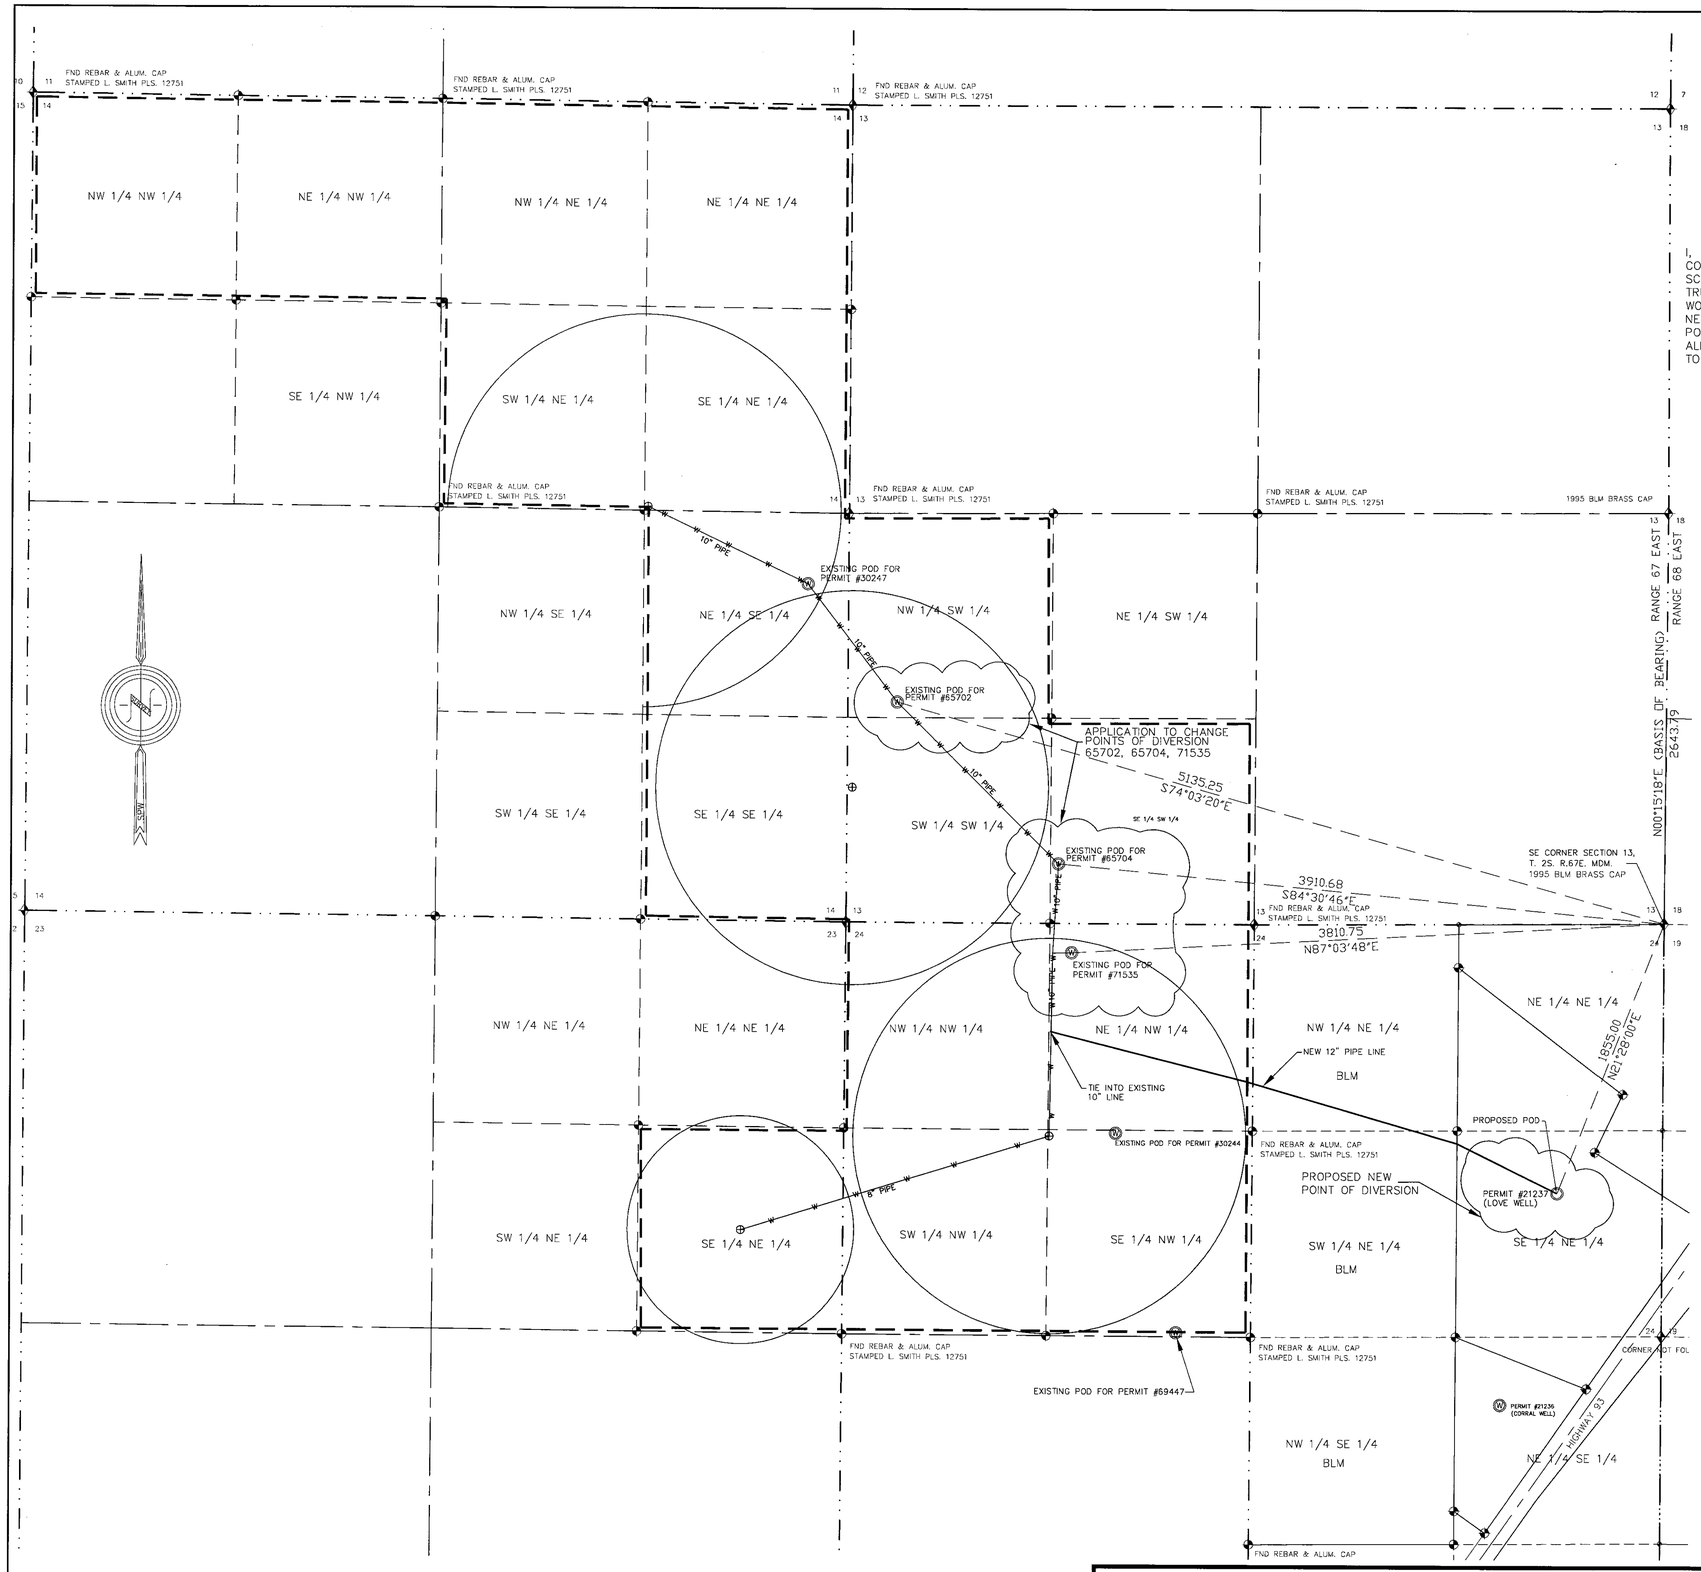

STATE OF NEVADA
S.S.
COUNTY OF LINCOLN

I, SCOTT P. WOOLSEY, BEING FIRST DULY SWORN, DEPOSE AND SAY THAT THIS MAP CONSISTING OF ONE (1) SHEET, HAS BEEN CORRECTLY DRAWN TO THE DESIGNATED SCALE FROM FIELD NOTES OF A SURVEY MADE BY ME, JULY 10, 2009: THAT IT TRULY AND CORRECTLY REPRESENTS THE PROPOSED LOCATION AND EXTENT OF THE WORKS USED TO DIVERT WATER FROM AN UNDERGROUND SOURCE, IN LINCOLN COUNTY NEVADA, FOR TURNER LINCOLN RANCH LLC FOR IRRIGATION PURPOSES, THAT THE PROPOSED POINT OF DIVERSION, THE LOCATION AND NAMES OF ALL WORKS, AND THE BOUNDARY OF ALL LANDS, SHOWING BY 40 ACRE SUBDIVISIONS. THE DIVISIONS AND THE AREAS PROPOSED TO BE SERVED, ARE FULLY AND CORRECTLY DESIGNATED THEREON.

STATE WATER RIGHT SURVEYOR No. 1052 & PLS # 9996

PROFESSIONAL LAND SURVEYOR STATE OF UTAH SCOTT P. WOOLSEY No. 9996 8/24/09

SUBSCRIBED AND SWORN BEFORE ME THIS 24 DAY OF August 2009, NOTARY PUBLIC IN AND FOR Washington COUNTY, UTAH.

JO ANNE COOPER Notary Public State Of Utah My Commission Expires July 22, 2012 COMMISSION NO. 575132

BASIS OF BEARING

THE BASIS OF BEARING FOR THIS SURVEY IS NORTH 00°15'18" EAST, BETWEEN THE SOUTHEAST CORNER AND THE EAST 1/4 CORNER OF SECTION 13, TOWNSHIP 2 S. RANGE 67 E. M.D.M.

LEGEND

- SECTION MONUMENT FOUND AS NOTED
- FND. REBAR & CAP L. SMITH PLS 12751
- EXISTING POINT OF DIVERSION AS NOTED
- EXISTING CENTER OF PIVOT SPRINKLER SYSTEM
- NEW POINT OF DIVERSION (EXISTING UNDERGROUND WELL)
- SECTION LINE
- CENTER SECTION LINE
- 1/16TH SECTION LINE
- PLACE OF USE BOUNDARY
- EXISTING IRRIGATION LINE

ALPHA ENGINEERING COMPANY
43 SOUTH 100 EAST, ST. GEORGE, UT 84770
TEL: 435-628-6500 FAX: 435-628-6553

GRAPHIC SCALE
500' 0 250' 500' 1000' 2000'
(IN FEET)
1 inch = 500' ft.

STATE ENGINEER'S USE

78919-78921

FILED
SEP 24 2009
STATE ENGINEER'S OFFICE

RECEIVED
2009 SEP 24 AM 11:45
STATE ENGINEER'S OFFICE

MAP TO ACCOMPANY APPLICATION TO CHANGE THE POINT OF DIVERSION UNDER A PORTION OF PERMITS 65702, 65704 AND 71535

FOR IRRIGATION USE

BY TURNER LINCOLN RANCH LLC. FROM UNDERGROUND

IN LINCOLN COUNTY, NEVADA

78921 78920 78919