LEGEND

- SECTION CORNER
- QUARTER CORNER
- PROPOSED POINT OF DIVERSION
- PROPOSED PLACE OF USE

BASIS OF BEARINGS

THE BEARINGS ON THIS MAP ARE BASED ON THE NORTH LINE OF THE NORTHWEST QUARTER OF SECTION 1, T.12,N.,R.28,E. M.D.M. AS SHOWN ON PARCEL MAP, FILE FOR RECORD IN FILE No. 116759, MINERAL COUNTY RECORDS. THAT BEARING IS N 89°48'49" W.

N W E S

Denson Surveying
a professional corporation
SURVEYING & MAPPING
Yerington, Nevada
(775) 463-3611

Subscribed and sworn to before me this 8th day of October, 2009.

Stephanie L. Jackson
NOTARY PUBLIC

STEPHANIE L. JACKSON
Notary Public - State of Nevada
Appointment Recorded in Lyon County
No: 97-3155-12 - Expires August 25, 2013

LAND SURVEYOR
RICK P. CHRISTIAN
10/8/09
PROFESSIONAL LAND SURVEYOR
STATE OF NEVADA
No. 11178
EXPIRES: 12/31/10

STATE OF NEVADA)
COUNTY OF LYON) SS

I, Rick P. Christian, being first duly sworn, do depose and say that this map has been correctly drawn to the designated scale from field notes of a survey made under my direction on September 25, 2009, that it truly and correctly represents the extent and location of proposed works to Appropriate the water of State of Nevada, for commercial use by Clara Wroblewski, from an underground source located in Mineral County, State of Nevada.

Rick P. Christian, Water right surveyor no. 993

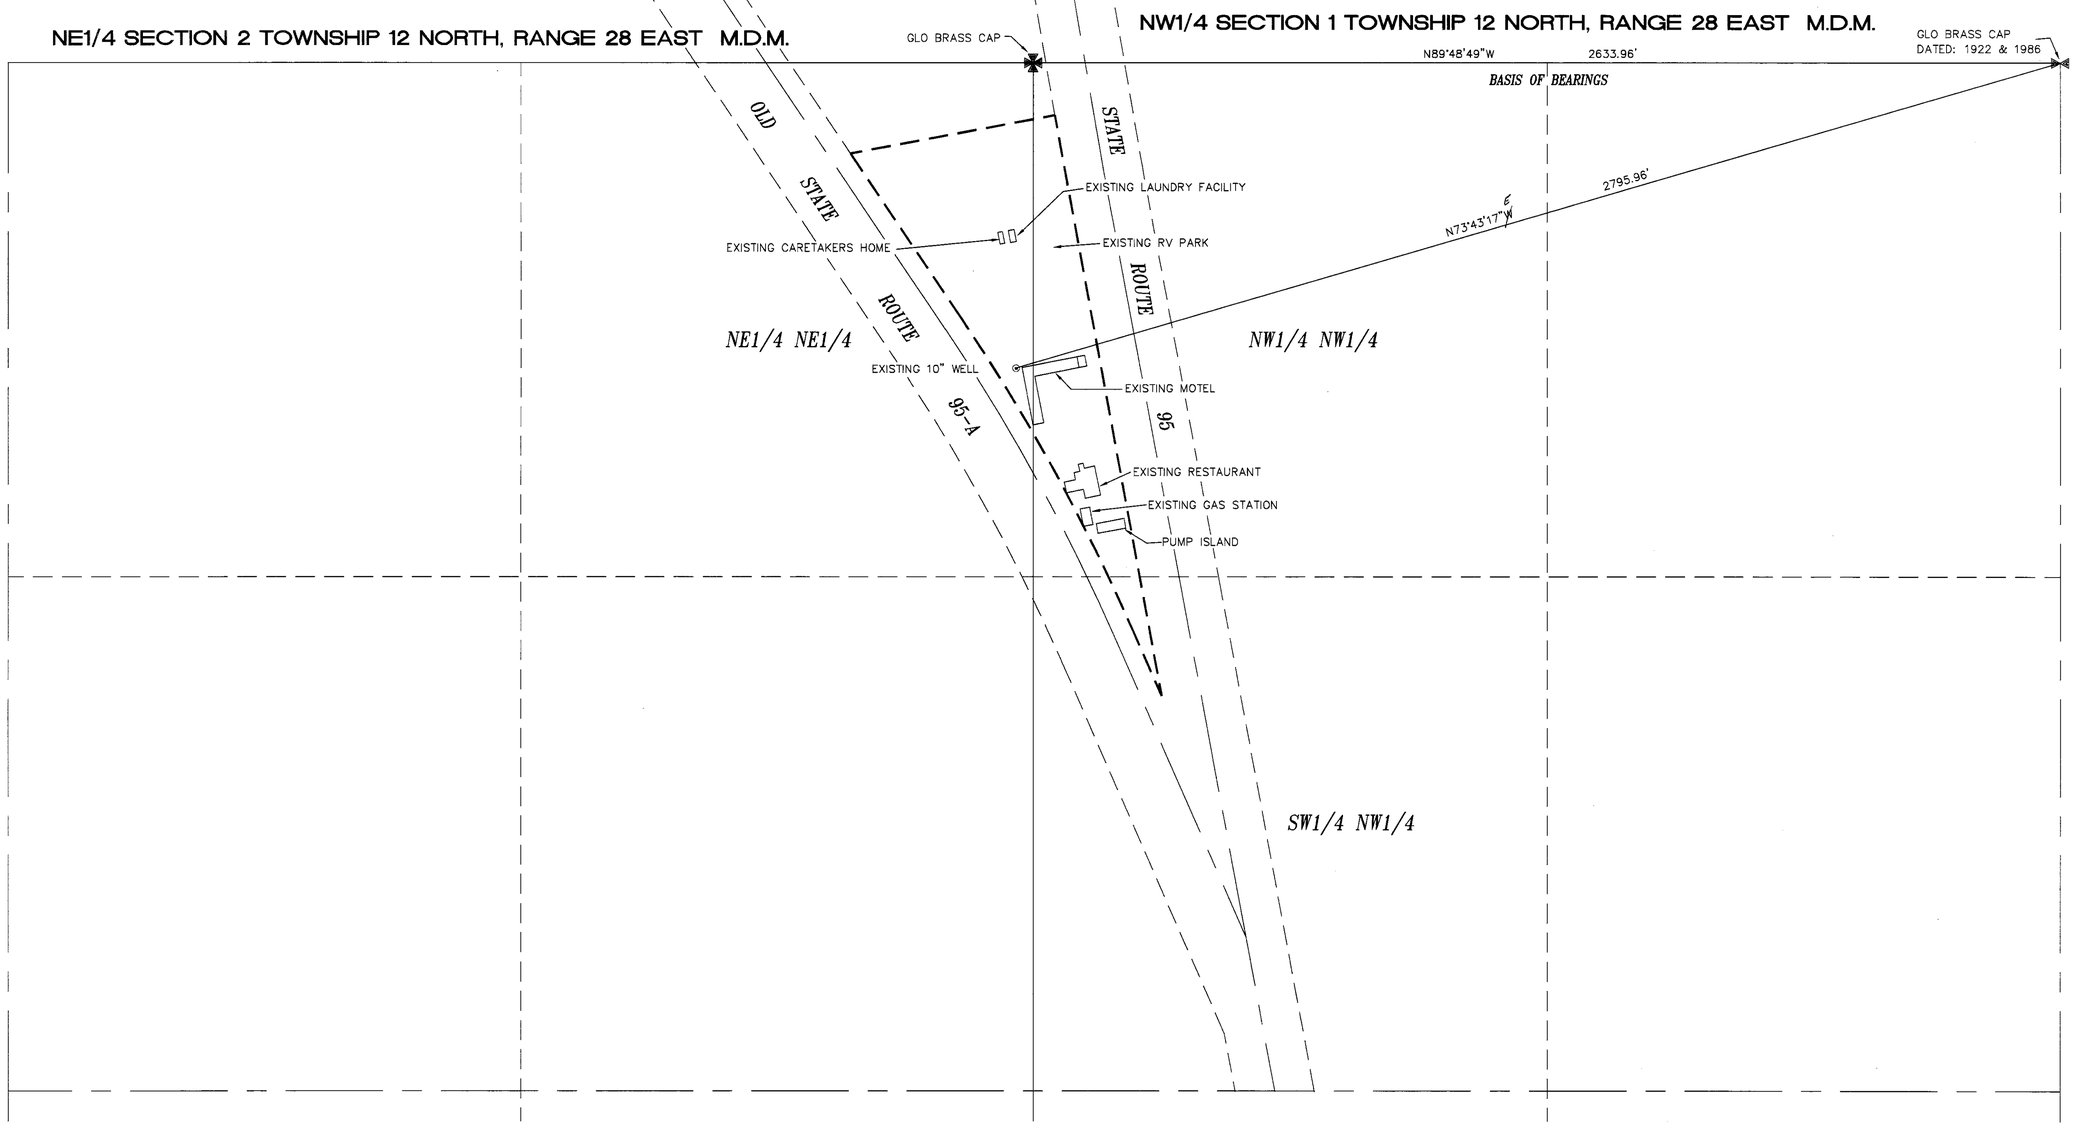

JOB # 09033WR

160' 80' 0' 400'
200' 120' 40' 200' 800'
SCALE: 1 INCH = 200 FEET

STATE ENGINEER'S USE

78950

REV 10-12-2009
Bearing is N 73° 43' 17" E not west

FILED
OCT 12 2009
STATE ENGINEER'S OFFICE

2009 OCT -8 PM 2:30
STATE ENGINEER'S OFFICE

MAP TO ACCOMPANY APPLICATION TO APPROPPRIATE THE WATER FOR COMMERCIAL USE FROM AN UNDERGROUND SOURCE BY

CLARA WROBLEWSKI

IN MINERAL COUNTY, NEVADA

78950