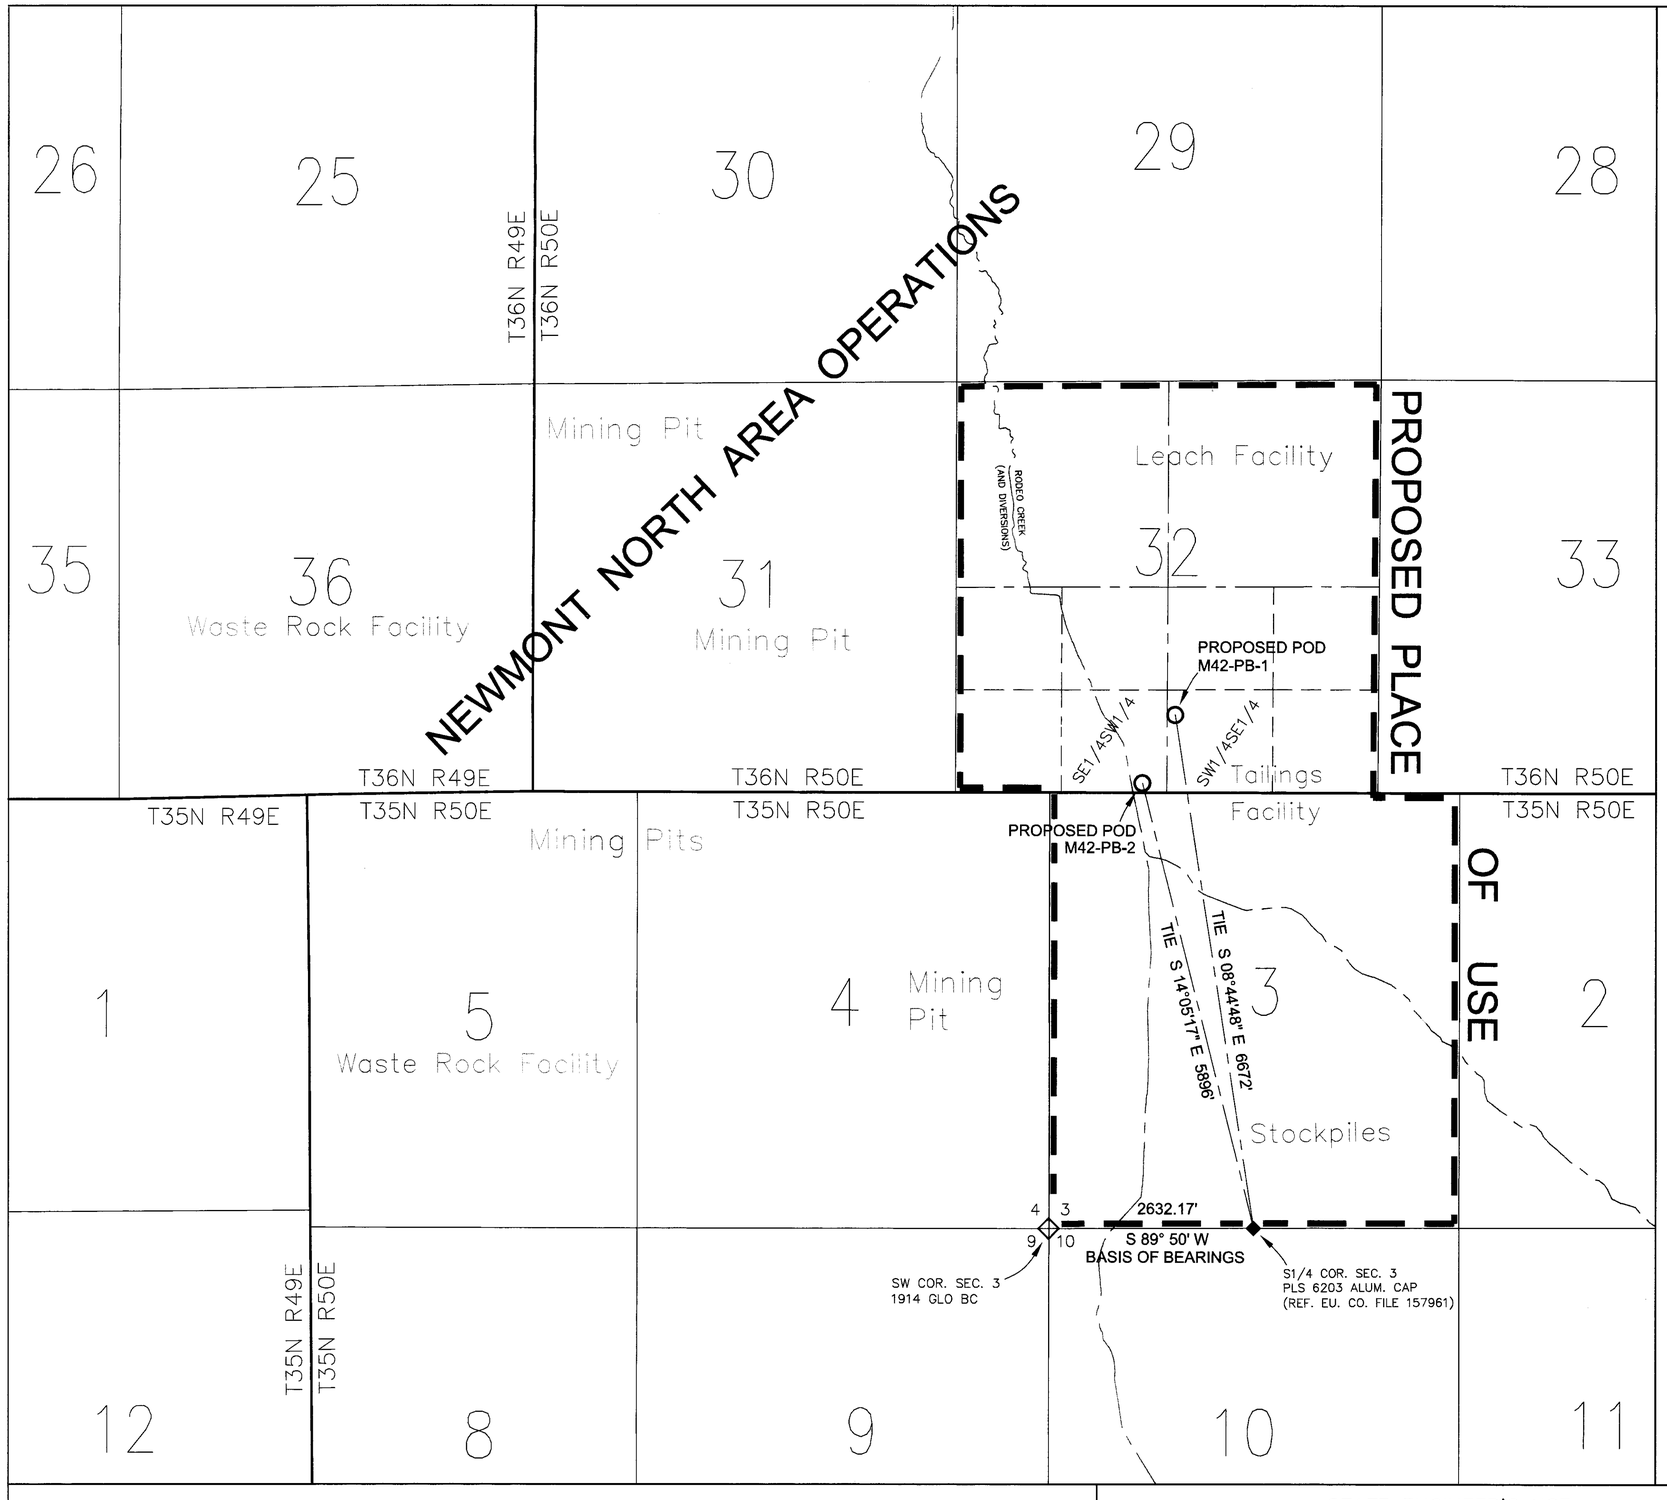

STATE OF NEVADA)
: ss.
COUNTY OF ELKO)

I, MARK C. BOGE, being first duly sworn, depose and say that this map, consisting of 1 sheet, numbered from 1 to 1, inclusive, has been correctly drawn to the designated scale from field notes of a survey conducted by me, or under my supervision and direction, between the 24th and 30th day of Sept. 2009; that it truly and correctly represents the proposed location and extent of works used to divert water from underground (M42-PB-1 AND M42-PB-2) in Eureka County, Nevada, by Newmont USA Limited, for Environmental purposes.

Mark C. Boge
Nevada State Water Right Surveyor No. 662

PROFESSIONAL LAND SURVEYOR STATE OF NEVADA
MARK C. BOGE
Exp: 12-31-10
10-13-09
No. 8196

SUBSCRIBED and SWORN to before me
this 13th day of October, 2009.

P.J. Glass
Notary Public in and for
Elko County, Nevada
My Commission Expires April 11, 2010.

P. J. GLASS
NOTARY PUBLIC-STATE of NEVADA
Elko County - Nevada
CERTIFICATE # 94-3533-8
APPT. EXP. APRIL 11, 2010

NOTES:

1. BASIS OF BEARINGS IS A LINE OF KNOWN BEARING, BEING THE LINE BETWEEN THE S 1/4 CORNER AND THE SW CORNER OF SECTION 3, T35N, R50E. MDM. THE RECORD SOURCE FOR THIS BEARING IS THE OFFICIAL GOVT. PLAT APPROVED OCT. 18, 1921, FILED AT USDOI, BLM STATE OFFICE, RENO, NEVADA.

2. SECTION LINES ARE PROTRACTED BY REFERENCE TO BLM GEOGRAPHIC COORDINATE DATA BASE AND HISTORICAL SURVEY RECORDS MAINTAINED BY THE APPLICANT.

LEGEND

◇ SECTION CORNER REFERENCE MONUMENT
◆ 1/4 SECTION CORNER REFERENCE MONUMENT
○ PROPOSED POINTS OF DIVERSION
PROPOSED PLACE OF USE

N

T35N, R50E, MDM
T36N, R50E, MDM

0 1000 2000 3000
SCALE: 1"=1000'

MARK C. BOGE, PLS
2065 SAWYER WAY
Elko, Nevada 89801
phone (775) 777-2922
NA_ENV_M42-PB-1_M42-PB-2_100809.dwg

STATE ENGINEER'S USE

78962 E
78963 E

FILED
OCT 14 2009
STATE ENGINEER'S OFFICE

RECEIVED STATE ENGINEER'S OFFICE
2009 OCT 14 PM 4:18

MAP TO ACCOMPANY
APPLICATION TO APPROPRIATE WATER

FOR	ENVIRONMENTAL PURPOSES
BY	NEWMONT USA LIMITED
FROM	UNDERGROUND M42-PB-1 AND M42-PB-2
IN	EUREKA COUNTY, STATE OF NEVADA

SHEET 1 OF 1 SHEETS

78963 E 78962 E