SECTION 3, T.22N., R.19E., and A PORTION OF SECTION 35, T.23N., R.19E., M.D.M., WASHOE COUNTY, NEVADA

LEGEND

PARCEL LINE - WASHOE COUNTY ASSESSOR	
1/16TH SECTION LINE	
CENTERLINE OF SECTION	
SECTION LINE	
BASIN BOUNDARY LINE	
PROPOSED PLACE OF USE	
LOT 211	RED ROCK ESTATES LOT NUMBER PER LAND MAP #33
79-520-02	WASHOE COUNTY ASSESSOR'S PARCEL NUMBER
◆	QUARTER SECTION CORNER FOUND GLO BRASS CAP (EXCEPT AS NOTED)
◇	SECTION CORNER FOUND GLO BRASS CAP
⊙	POINT OF DIVERSION (WELL)

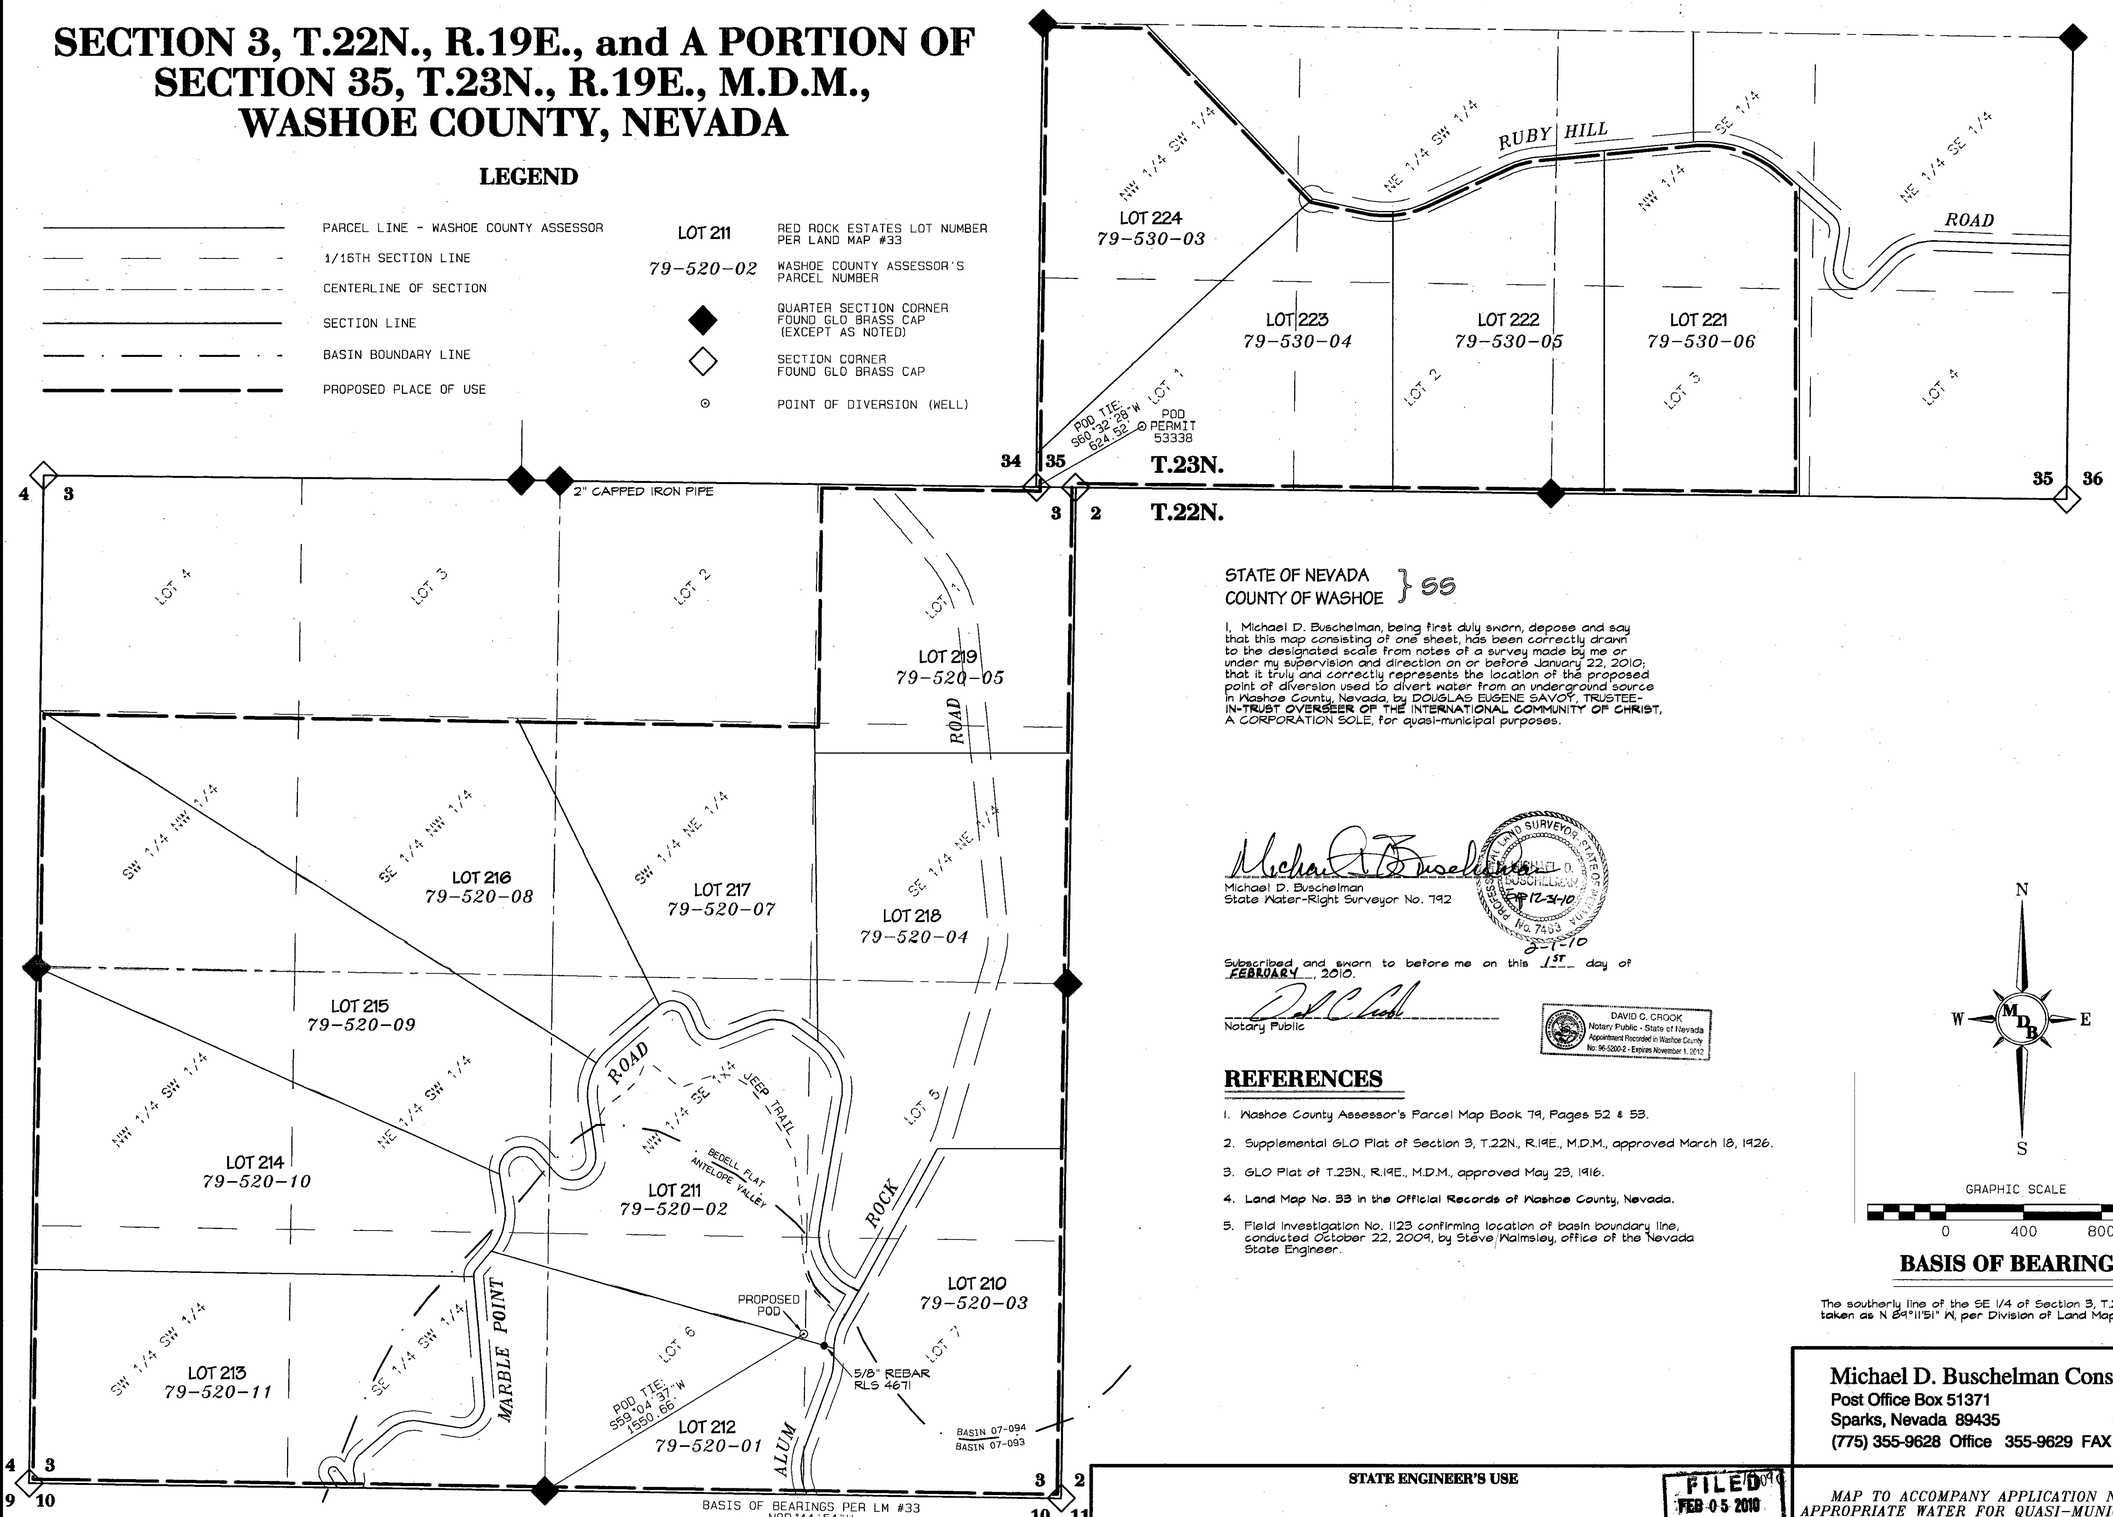

STATE OF NEVADA
COUNTY OF WASHOE } SS

I, Michael D. Buschelman, being first duly sworn, depose and say that this map consisting of one sheet, has been correctly drawn to the designated scale from notes of a survey made by me or under my supervision and direction on or before January 22, 2010; that it truly and correctly represents the location of the proposed point of diversion used to divert water from an underground source in Washoe County, Nevada, by DOUGLAS EUGENE SAVOY, TRUSTEE-IN-TRUST OVERSEER OF THE INTERNATIONAL COMMUNITY OF CHRIST, A CORPORATION SOLE, for quasi-municipal purposes.

Michael D. Buschelman
Michael D. Buschelman
State Water-Right Surveyor No. 792

MICHAEL D. BUSCHELMAN No. 7493 PROFESSIONAL LAND SURVEYOR STATE OF NEVADA
EXP 12-31-10
2-1-10

Subscribed and sworn to before me on this 1ST day of FEBRUARY, 2010.

Notary Public

DAVID G. CROOK
Notary Public - State of Nevada
Appointment Recorded in Washoe County
No: 96-5200-2 - Expires November 1, 2012

REFERENCES

1. Washoe County Assessor's Parcel Map Book 79, Pages 52 & 53.
2. Supplemental GLO Plat of Section 3, T.22N., R.19E., M.D.M., approved March 18, 1926.
3. GLO Plat of T.23N., R.19E., M.D.M., approved May 23, 1916.
4. Land Map No. 33 in the Official Records of Washoe County, Nevada.
5. Field Investigation No. 1123 confirming location of basin boundary line, conducted October 22, 2009, by Steve Walmsley, office of the Nevada State Engineer.

N
W M D B E
S

GRAPHIC SCALE 1"=400'
0 400 800 1200

BASIS OF BEARINGS

The southerly line of the SE 1/4 of Section 3, T.22N., R.19E., M.D.M., taken as N 89°11'51" W, per Division of Land Map No. 33.

NOTES

1. The proposed place of use is identical to the map supporting Permit No. 53338, on file in the office of the Nevada State Engineer.

Michael D. Buschelman Consulting, Inc.
Post Office Box 51371
Sparks, Nevada 89435
(775) 355-9628 Office 355-9629 FAX

STATE ENGINEER'S USE

FILED
FEB 05 2010
STATE ENGINEER'S OFFICE

2010 FEB -3 AM 10:55

MAP TO ACCOMPANY APPLICATION NO. 79090 TO APPROPRIATE WATER FOR QUASI-MUNICIPAL PURPOSES BY

DOUGLAS EUGENE SAVOY, TRUSTEE-IN-TRUST OVERSEER OF THE INTERNATIONAL COMMUNITY OF CHRIST, A CORPORATION SOLE

FROM AN UNDERGROUND SOURCE IN WASHOE COUNTY, NEVADA

JOB #10009.01.RM DDM

79090