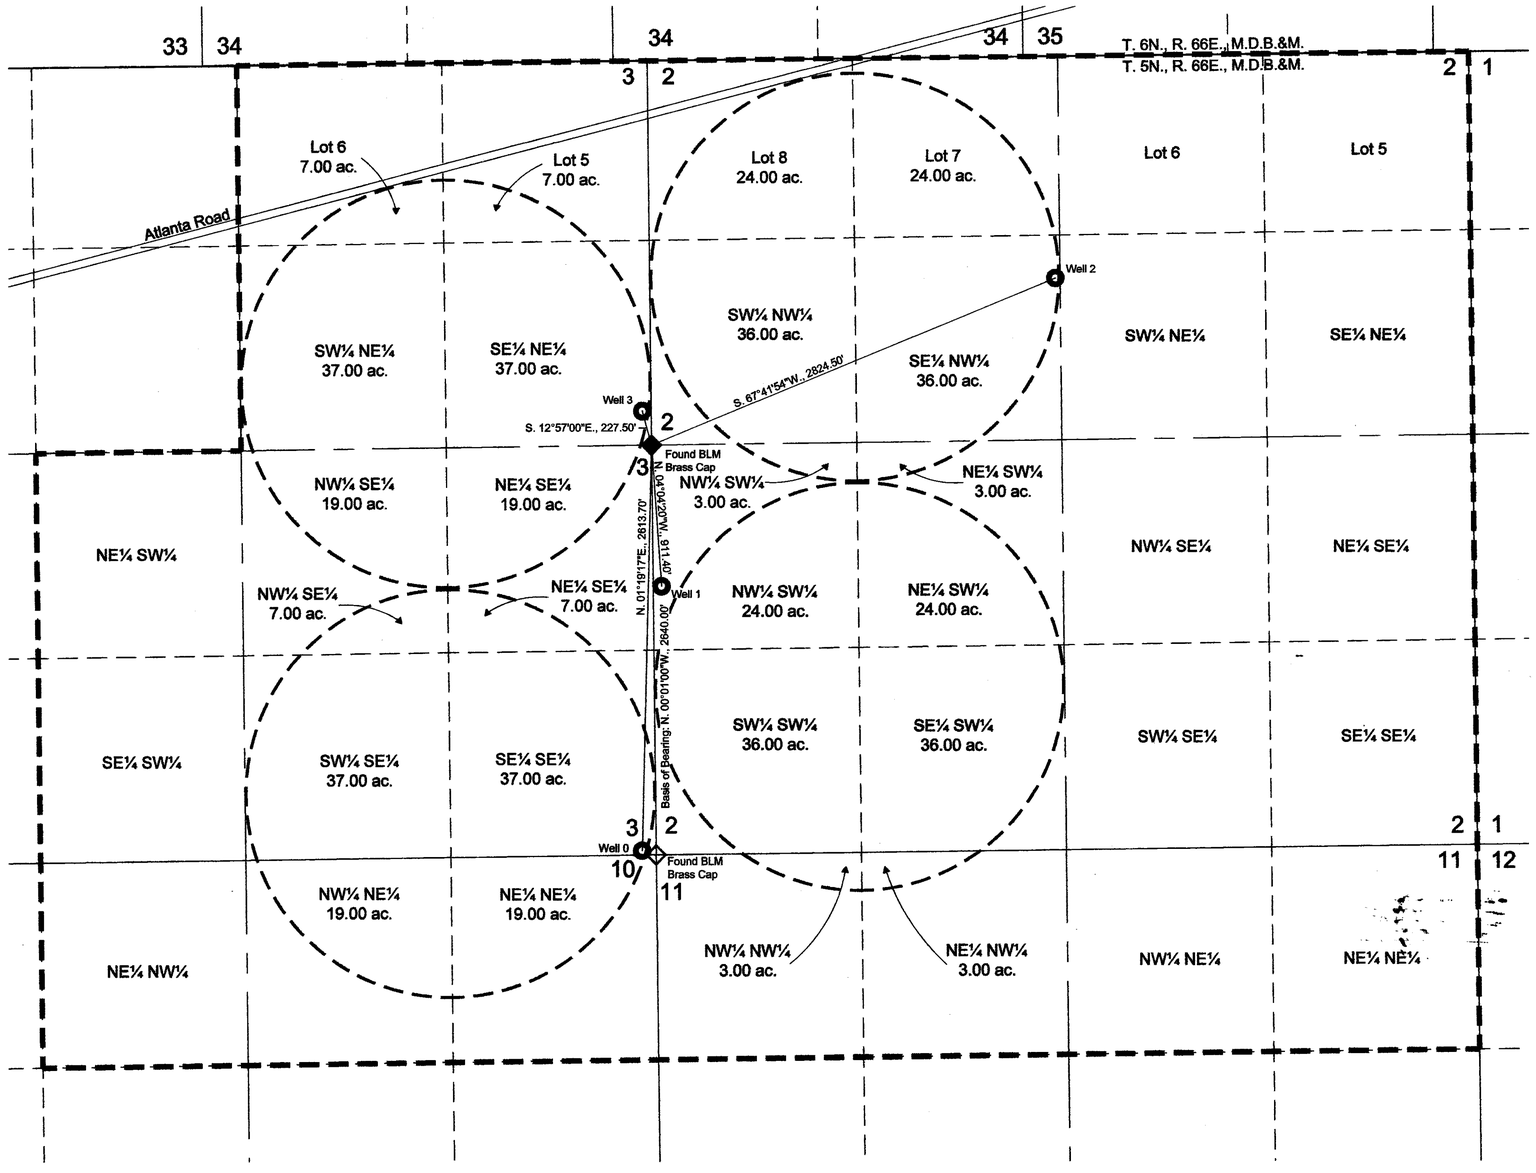

TOWNSHIP 5 NORTH, RANGE 66 EAST., M.D.B.&M.
LINCOLN COUNTY, NEVADA

STATE OF NEVADA
COUNTY OF WASHOE } SS

I, PETER G. MORROS, BEING FIRST DULY SWORN, DEPOSE AND SAY THAT SITE INSPECTIONS HAVE BEEN MADE BY ME, OR UNDER MY SUPERVISION AND DIRECTION, ON OR BEFORE OCTOBER 15, 2009; THAT THE LOCATION OF EACH REFERENCE MONUMENT HAS BEEN VERIFIED BY SITE INSPECTION; THAT THE POINT OF DIVERSION AND PLACE OF USE SITES HAVE BEEN INSPECTED; THAT THIS MAP CONSISTING OF 1 SHEET HAS BEEN CORRECTLY DRAWN TO THE DESIGNATED SCALE FROM SURVEYING CALCULATION NOTES PREPARED BY ME, OR UNDER MY SUPERVISION AND DIRECTION, RELYING UPON ANALYSIS OF RECORDED SURVEY MAPS AND OTHER RECORDED SURVEYING DOCUMENTS IN THE OFFICE OF THE NEVADA STATE ENGINEER AND THE BUREAU OF LAND MANAGEMENT; THAT THIS MAP TRULY AND CORRECTLY REPRESENTS THE PROPOSED LOCATION AND EXTENT OF THE WORKS USED TO DIVERT WATER FROM UNDERGROUND SOURCES IN LINCOLN COUNTY, NEVADA, BY TUFFY RANCH PROPERTIES, LLC, FOR IRRIGATION PURPOSES. THAT THE PROPOSED POINT OF DIVERSION, THE APPROXIMATE LOCATION AND SIZE OF THE DIVERTING CHANNEL OR OTHER CONDUIT, ALL RESERVOIRS OR BASINS, THE LOCATION AND NAMES OF ALL OTHER WORKS WHICH WILL CROSS OR CONNECT WITH THE PROPOSED WORKS, AND THE BOUNDARY OF ALL LANDS, SHOWN BY 40-ACRE SUBDIVISIONS, THE AREAS AS PROPOSED TO BE SERVED, ARE FULLY AND CORRECTLY DESIGNATED THEREON.

REGISTERED PROFESSIONAL ENGINEER PETER G. MORROS CIVIL STATE OF NEVADA No. 2329

PETER G. MORROS, PE, NRS # 363

SUBSCRIBED AND SWORN TO BEFORE ME
THIS 28 DAY OF December, 2009.
Antoinette K. Morrison
NOTARY PUBLIC IN AND FOR Washoe COUNTY, Nevada.
MY COMMISSION EXPIRES February 8, 2012.

ANTOINETTE K. MORRISON
Notary Public - State of Nevada
Appointment Recorded in Washoe County
No: 04-88271-2 - Expires February 8, 2012

BASIS OF BEARINGS

THE SOUTH HALF OF THE WEST LINE OF SECTION 2 T. 5N., R. 66E., M.D.B.&M. BEARING N. 00°01'00"W., A DISTANCE OF 2,640.00' PER THE BUREAU OF LAND MANAGEMENT INDEPENDENT RESURVEY AND COMPLETION SURVEY OF SAID TOWNSHIP AND RANGE, DATED FEBRUARY 19, 1959.

SCALE
500 0 250 500 1,000 2,000 FEET
1 inch = 500 ft.

P G Morros
A Professional Corporation

1455 View Crest Court
Reno NV 89521
775 852-1455
775 852-1454 FAX

LEGEND

- PLACE OF USE BOUNDARY
- PROPOSED ACREAGE TO BE PLACED TO BENEFICIAL USE (applicant reserves the right to irrigate anywhere within the proposed place of use)
- PROPOSED POINT OF DIVERSION AS NOTED
- FOUND QUARTER CORNER AS NOTED, PER PROOF OF BENEFICIAL USE MAP ACCOMPANYING APPLICATION 22754
- FOUND SECTION CORNER AS NOTED, PER PROOF OF BENEFICIAL USE MAP ACCOMPANYING APPLICATION 22754

Water Rights Projects\Morros\Morros008\Atlanta_Farms_POU.dwg *October 15, 2009* *Sheet 1 of 1*

STATE ENGINEER'S USE

FILED
DEC 28 2009
STATE ENGINEER'S OFFICE

2009 DEC 28 AM 9:58

MAP TO ACCOMPANY APPLICATIONS TO APPROPRIATE THE PUBLIC WATERS OF THE STATE OF NEVADA
BY
TUFFY RANCH PROPERTIES, LLC
FOR
IRRIGATION PURPOSES
FROM
UNDERGROUND SOURCES

LINCOLN COUNTY NEVADA

79110 79109 79108 79107