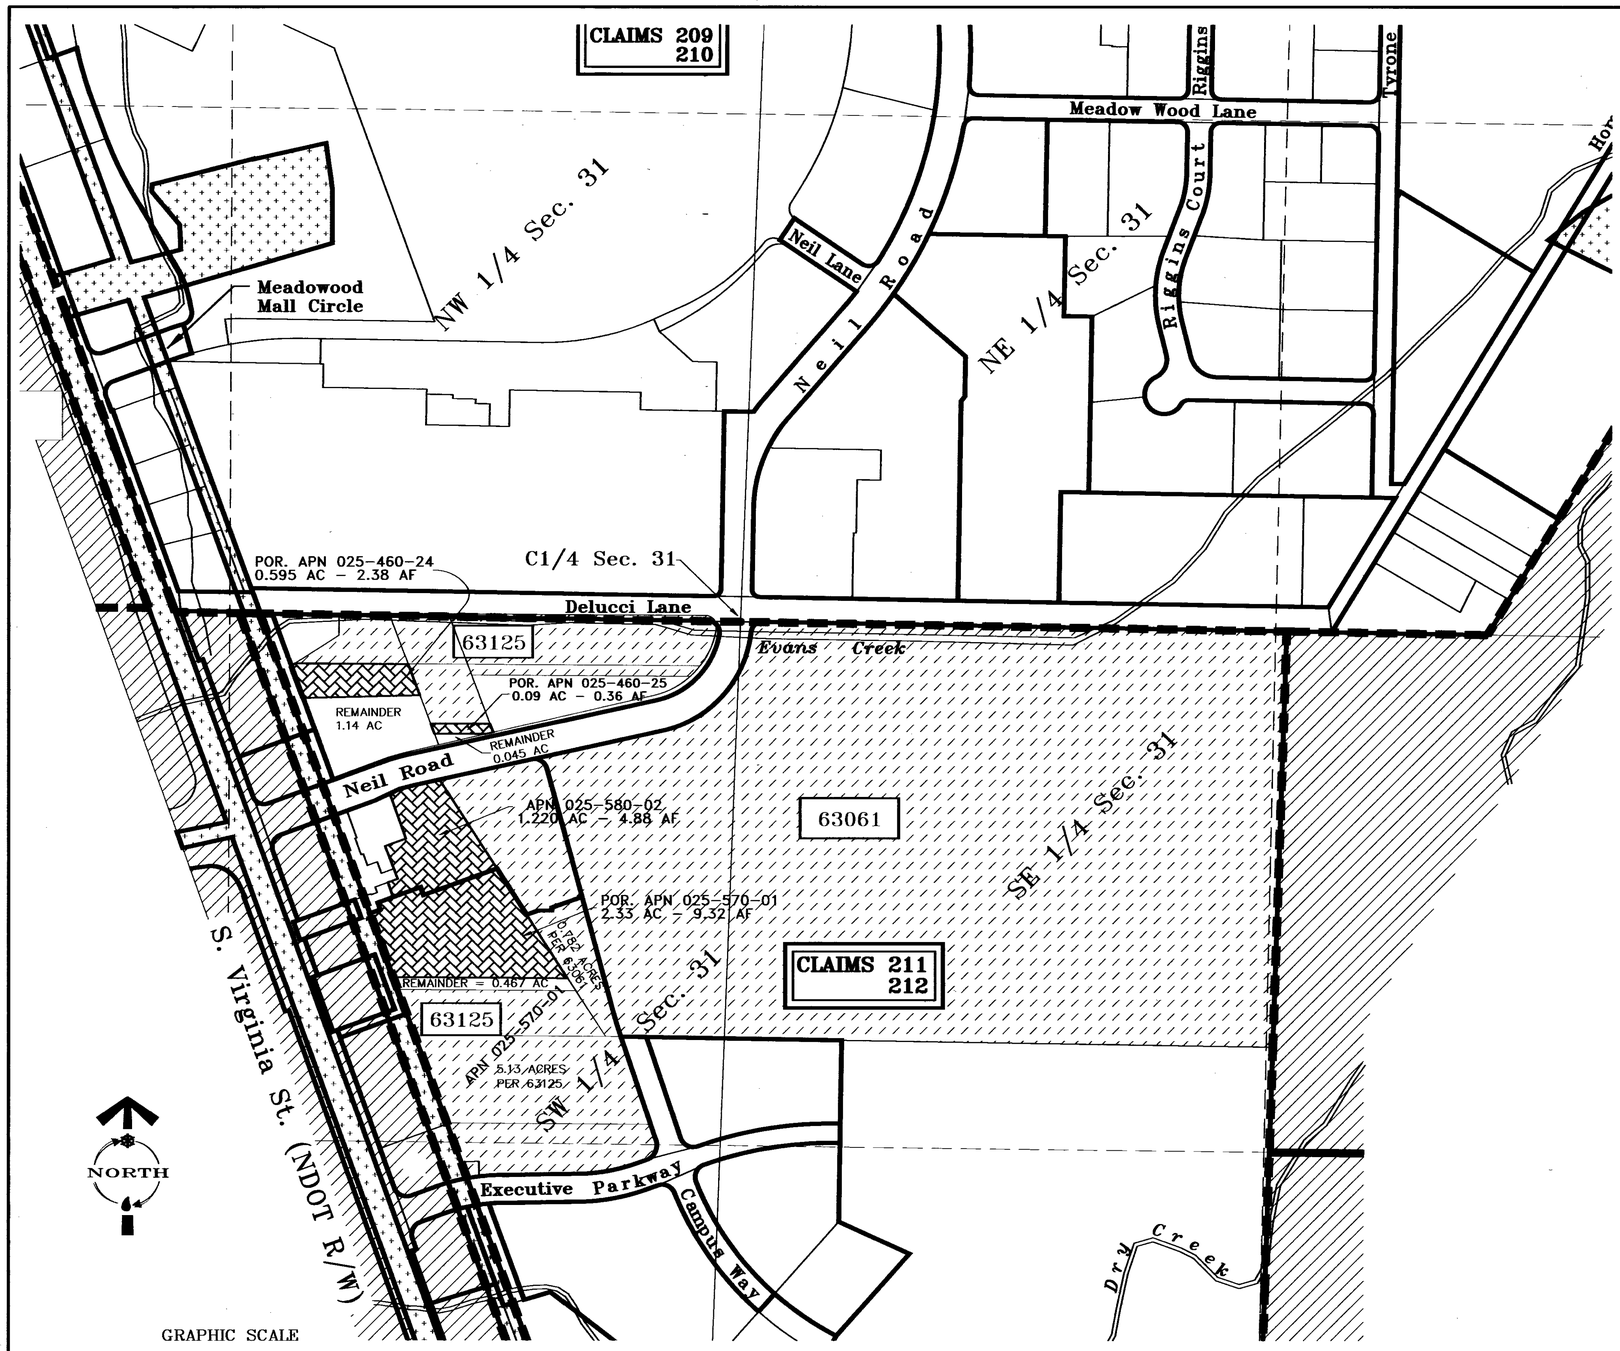

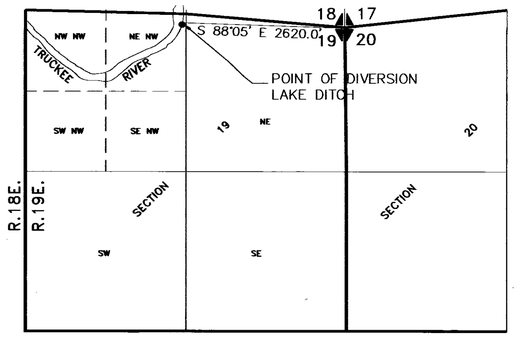

EXISTING POINT OF DIVERSION
LAKE DITCH
T.19N., R.19E., M.D.M.

BASIS OF BEARINGS

THE BASIS OF BEARINGS FOR THIS MAP IS IDENTICAL TO THAT GIVEN BY THE TRUCKEE RIVER DECREE AND THE FEDERAL WATER MASTER FROM THE NORTHWEST CORNER OF SECTION 20, T.19N., R.19E., M.D.M. TO THE POINT OF DIVERSION OF LAKE DITCH.

LEGEND

- lot/parcel line
- block boundary
- section / 1/4 section / 1/4 1/4 section — Public Land Survey System (PLSS) lines
- creek/ditch
- area covered by decreed water rights
- PORTION OF CLAIM NUMBER 211 BEING TRANSFERRED: 4.234 ACRES = 16.95 ACRE FEET
- dry area not containing decreed water rights
- claim coverage on other map
- water rights partially stripped by permit / certificate
- section corner

STATE OF NEVADA
COUNTY OF WASHOE SS.

I, BRUCE E. PARKER, BEING FIRST DULY SWORN, DEPOSE AND SAY THAT THIS MAP CONSISTING OF ONE SHEET, HAS BEEN CORRECTLY DRAWN TO THE DESIGNATED SCALE FROM INFORMATION ON FILE IN THE OFFICIAL RECORDS OF WASHOE COUNTY, NEVADA, MAPS PREPARED BY THE WASHOE COUNTY ASSESSOR AND INFORMATION REPRODUCED ELECTRONICALLY FROM THE MAPS OF THE TRUCKEE RIVER ADJUDICATED SUIT – UNITED STATES OF AMERICA VS. ORR WATER DITCH COMPANY, ET. AL., THAT IT TRULY AND CORRECTLY REPRESENTS THE EXTENT AND LOCATION OF THE PLACE OF USE OF WATER HERETOFORE APPROPRIATED UNDER A PORTION OF THE TRUCKEE RIVER CLAIM NUMBER 211 BY THE CITIES OF RENO AND SPARKS AND WASHOE COUNTY BY AND THROUGH TRUCKEE MEADOWS WATER AUTHORITY AND BY TRUCKEE MEADOWS WATER AUTHORITY FOR MUNICIPAL AND DOMESTIC PURPOSES: THAT THE PLACE OF USE, THE LOCATION AND NAME OF ALL OTHER WORKS AND THE BOUNDARY OF ALL LANDS SHOWN BY FORTY ACRE SUBDIVISIONS ARE FULLY DESIGNATED HEREON.

PROFESSIONAL LAND SURVEYOR STATE OF NEVADA
BRUCE E. PARKER
EXP. 12/31/11
No. 18512

BRUCE E. PARKER
PROFESSIONAL LAND SURVEYOR No. 18512
STATE WATER RIGHTS SURVEYOR No. 1200

SUBSCRIBED AND SWORN TO BEFORE ME
THIS 22ND DAY OF DECEMBER, 2009
NOTARY PUBLIC IN AND FOR CARSON CITY COUNTY, NEVADA
MY COMMISSION EXPIRES 10TH DAY OF JANUARY, 2013

KENNETH C. BRISCOE
Notary Public - State of Nevada
Appointment Recorded in Carson City
No: 93-0167-3 - Expires January 20, 2013

NOTARY PUBLIC

GRAPHIC SCALE

200 0 100 200 400 800

(IN FEET)
1 inch = 200 ft.

EXISTING PLACE OF USE TRUCKEE RIVER CLAIM 211 TR-037
PORTION OF THE NE 1/4 SW 1/4 OF SECTION 31, T.19N., R.20E., M.D.M.

TRANSFER TABLE-DTR 211, TR-037

		Totals		Permit 63125		Permit 63061		Transfer		Balance	
APN	Ownership	Acres	AF	Acres	AF	Acres	AF	Acres	AF	Acres	AF
025-460-24		2.290	9.16								
	TMWA			0.544	2.18					1.746	6.98
	Reno							0.595	2.38	1.151	4.60
025-460-25		1.120	4.48								
	TMWA			0.985	3.94					0.135	0.54
	TMWA							0.090	0.36	0.045	0.18
025-570-01		8.710	34.84								
	TMWA					0.039	0.15	1.789	7.06	6.910	27.64
	Reno			5.130	20.52					1.780	7.12
	Sparks							0.342	1.37	1.438	5.75
	Washoe County					0.123	0.49	0.227	0.91	1.087	4.35
	SPPCo					0.620	2.48			0.467	1.87
025-580-02		1.220	4.88								
	TMWA							1.220	4.88	0.000	0.00
	Totals:	9.930	39.72	5.130	20.52	0.782	3.12	4.234	16.95		

POINT OF DIVERSION AFTER TRANSFER

EXISTING TRUCKEE MEADOWS WATER AUTHORITY POINT OF DIVERSION AS DESCRIBED IN PERMIT No. 77478 AND SHOWN ON THE SUPPORTING MAP ACCOMPANYING SAID PERMIT ON FILE WITH THE STATE ENGINEER'S OFFICE.

PLACE OF USE AFTER TRANSFER

ALL THAT CERTAIN AREA DESIGNATED IN PERMIT No. 77478 AND SHOWN ON THE MAP SUPPORTING SAID PERMIT ON FILE IN THE STATE ENGINEER'S OFFICE, DIVISION OF WATER RESOURCES, STATE OF NEVADA.

TRUCKEE MEADOWS WATER
AUTHORITY
1355 CAPITAL BLVD. / PO BOX 30013
RENO, NEVADA 89520-3013
PH 775-834-8080 / FX 775-834-8003

STATE ENGINEER'S USE

79137

FILED
DEC 30 2009
STATE ENGINEER'S OFFICE

DEC 30 PM 3:45

MAP TO ACCOMPANY AN APPLICATION TO CHANGE THE POINT OF DIVERSION, PLACE AND MANNER OF USE OF A PORTION OF TRUCKEE RIVER CLAIM NUMBER 211, UNDER THE FINAL DECREE, UNITED STATES OF AMERICA VS ORR WATER DITCH COMPANY, et al., FOR MUNICIPAL AND DOMESTIC PURPOSES BY THE CITIES OF RENO AND SPARKS AND WASHOE COUNTY BY AND THROUGH TRUCKEE MEADOWS WATER AUTHORITY AND BY TRUCKEE MEADOWS WATER AUTHORITY FROM WATERS OF THE TRUCKEE RIVER WITHIN WASHOE COUNTY, NEVADA.

79137