MAP TO ACCOMPANY APPLICATION FOR CHANGE OF PLACE OF USE AND POINT OF DIVERSION OF A PORTION OF PERMIT NO. 74978, CERT. 17347

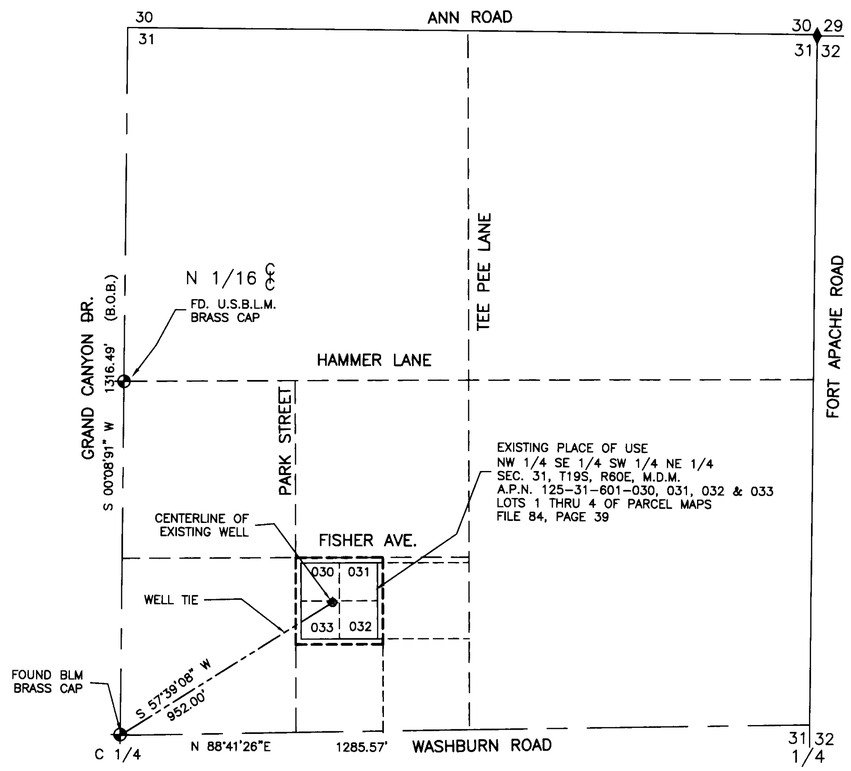

EXISTING PLACE OF USE
A PORTION OF THE SOUTHWEST QUARTER (SW 1/4)
OF THE NORTHEAST QUARTER (NE 1/4) OF
SEC. 31, T19S, R60E, M.D.M.

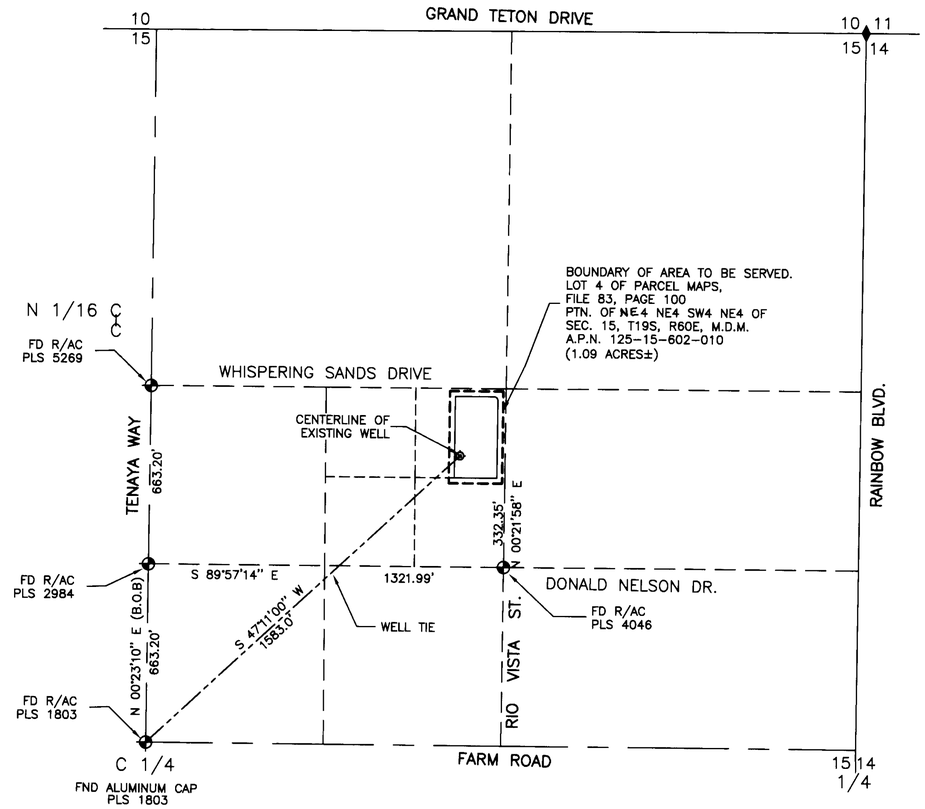

PROPOSED PLACE OF USE
A PORTION OF THE SOUTHWEST QUARTER (SW 1/4)
OF THE NORTHEAST QUARTER (NE 1/4) OF
SEC. 15, T19S, R60E, M.D.M.

I, ROBERT FULSTONE, BEING FIRST DULY SWORN DEPOSE AND SAY THAT THIS MAP CONSISTING OF ONE SHEET HAS BEEN CORRECTLY DRAWN TO THE DESIGNATED SCALE FROM THE FIELD NOTES OF THE SURVEY MADE UNDER MY SUPERVISION AND DIRECTION ON 12/10/2009 AND THAT IS TRUELY AND CORRECTLY REPRESENTS THE PROPOSED LOCATION AND EXTENT OF THE WORKS USED TO DIVERT WATER FROM AN UNDERGROUND SOURCE IN THE LAS VEGAS VALLEY BASIN BY G. ROBERT DEIRO AND/OR JOAN M. DEIRO FOR QUASI-MUNICIPAL USE, THAT THE PROPOSED POINT OF DIVERSION, THE APPROXIMATE LOCATION AND SIZE OF THE DIVERTING CHANNEL OR OTHER CONDUIT, THE PLACE AND MANNER OF USE AND THE LOCATION AND USE OF ALL OTHER STREAMS, WHICH ARE CROSSED OR CONNECTED WITH THE SAID WORKS ARE FULLY AND CORRECTLY DESIGNATED THEREON.

ROBERT FULSTONE
STATE WATER RIGHTS SURVEYOR
NEVADA CERTIFICATE NO. 639

PROFESSIONAL LAND SURVEYOR – STATE OF NEVADA
ROBERT FULSTONE
No 5269
1/11/10
Expires 6/30/2011

ACKNOWLEDGMENT

STATE OF NEVADA
COUNTY OF CLARK
THIS INSTRUMENT WAS ACKNOWLEDGED BEFORE ME ON JANUARY 11, 2010
BY ROBERT FULSTONE

SHERRY CRESPO
Notary Public-State of Nevada
APPT. NO. 97-1421-1
My App. Expires March 13, 2010

SHERRY CRESPO
NOTARY PUBLIC IN AND FOR SAID COUNTY AND STATE
MY COMMISSION EXPIRES ON MARCH 13, 2010

BASIS OF BEARINGS

NORTH 00°23'10" EAST BEING THE WEST LINE OF THE SOUTHWEST QUARTER (SW 1/4) OF THE NORTHEAST QUARTER (NE 1/4) SECTION 15, TOWNSHIP 19 SOUTH, RANGE 60 EAST, M.D.M., PER FILE 100, PAGE 83 OF PARCEL MAPS.

LEGEND

⊕	POINTS FOUND AS SHOWN
⊕	EXISTING WELL SITE
B.O.B.	BASIS OF BEARING
FND.	FOUND

79203 CERTIFICATE NO. 19067 ISSUED 4-19-2013

GRAPHIC SCALE
300 0 150 300 600 1200
(IN FEET)
1 INCH = 300 FT.

DRAWN BY:	MONARCH DESIGN
DATE:	12/09/2009
DWG #:	UU1-21
FILE NAME:	4351WRT.DWG
SCALE:	1" = 300'

FULSTONE ENTERPRISES
940 S. MARTIN L. KING BOULEVARD
LAS VEGAS, NV 89106
PHONE (702) 382-8141 FAX (702) 382-3103
EMAIL: fel@fulstone.lvcoxmail.com

STATE ENGINEER'S USE

FILED
JAN 14 2010
STATE ENGINEER'S OFFICE

MAP TO ACCOMPANY APPLICATION TO CHANGE THE PLACE OF USE AND POINT OF DIVERSION OF A PORTION OF PERMIT #74978, CERT. 17347

FOR: G. ROBERT DEIRO AND/OR JOAN M. DEIRO

PURPOSE: QUASI-MUNICIPAL

FROM: AN UNDERGROUND SOURCE IN CLARK COUNTY, NEVADA

79203